


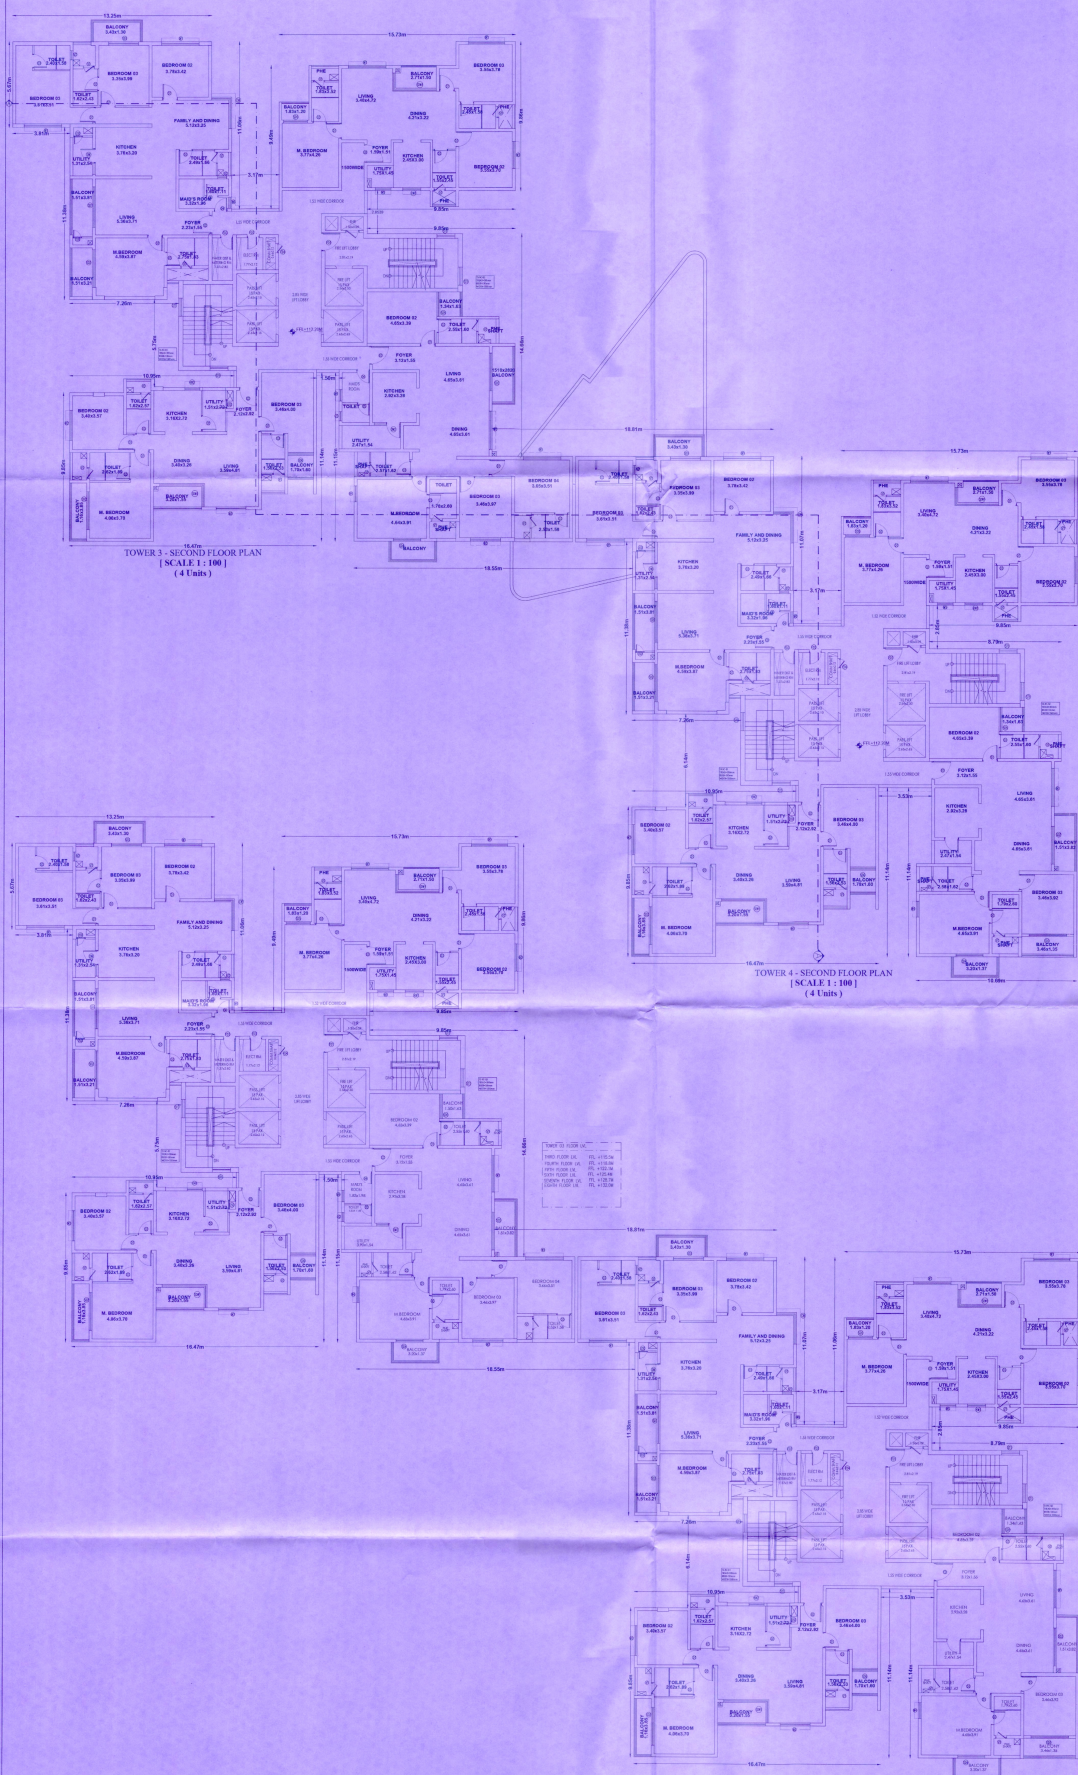

- NOTES**
1. All dimensions are in millimeters unless otherwise specified.
 2. All work shall be in accordance with the latest edition of the Indian Standards (IS) and the relevant specifications of the Government of Karnataka.
 3. The contractor shall be responsible for obtaining all necessary permits and approvals from the relevant authorities.
 4. The contractor shall maintain the site clean and free from debris at all times.
 5. The contractor shall ensure the safety of all workers and the public at all times.
 6. The contractor shall provide adequate lighting and ventilation for all work areas.
 7. The contractor shall ensure that all materials and equipment are stored properly.
 8. The contractor shall ensure that all work is completed within the specified time frame.
 9. The contractor shall ensure that all work is completed to the satisfaction of the client.
 10. The contractor shall ensure that all work is completed in accordance with the approved drawings.
 11. The contractor shall ensure that all work is completed in accordance with the approved specifications.
 12. The contractor shall ensure that all work is completed in accordance with the approved schedule.
 13. The contractor shall ensure that all work is completed in accordance with the approved budget.
 14. The contractor shall ensure that all work is completed in accordance with the approved quality standards.
 15. The contractor shall ensure that all work is completed in accordance with the approved safety standards.
 16. The contractor shall ensure that all work is completed in accordance with the approved environmental standards.
 17. The contractor shall ensure that all work is completed in accordance with the approved social standards.
 18. The contractor shall ensure that all work is completed in accordance with the approved ethical standards.
 19. The contractor shall ensure that all work is completed in accordance with the approved legal standards.
 20. The contractor shall ensure that all work is completed in accordance with the approved moral standards.

SCHEDULE OF MATERIALS

ITEM	QUANTITY	UNIT	DESCRIPTION	REMARKS
1	1000	sq. m	CEMENT CONCRETE (1:2:4)	For foundation and ground floor slab
2	1000	sq. m	CEMENT CONCRETE (1:1.5:3)	For upper floors slab
3	1000	sq. m	CEMENT CONCRETE (1:2:4)	For foundation and ground floor slab
4	1000	sq. m	CEMENT CONCRETE (1:1.5:3)	For upper floors slab
TOWER-03 : STAIRCASE AND LIFT DETAILS		TOWER-04 : STAIRCASE AND LIFT DETAILS	
STAIR CASE: T3-SC-01 TREAD = 300mm RISE = 150mm STAIRCASE WIDTH 1500mm HEIGHT OF HANDRAIL 1000mm HEADROOM = 2400MM		STAIR CASE: T4-SC-01 TREAD = 300mm RISE = 150mm STAIRCASE WIDTH 1500mm HEIGHT OF HANDRAIL 1000mm HEADROOM = 2400MM	
STAIR CASE: T3-SC-02 TREAD = 300mm RISE = 150mm STAIRCASE WIDTH 1500mm HEIGHT OF HANDRAIL 1000mm HEADROOM = 2400MM		STAIR CASE: T4-SC-02 TREAD = 300mm RISE = 150mm STAIRCASE WIDTH 1500mm HEIGHT OF HANDRAIL 1000mm HEADROOM = 2400MM	
LIFT: TOWER-03 PASSENGER LIFTS : 03 NOS. OF 16 PASSENGERS EACH FIRE LIFT: 02 NOS. OF 16 PASSENGERS		LIFT: TOWER-04 PASSENGER LIFTS : 03 NOS. OF 16 PASSENGERS EACH FIRE LIFT: 02 NOS. OF 16 PASSENGERS	

Handwritten notes and signatures in the bottom right corner of the drawing area.

SCALE 1:100

OWNER'S SIGNATURE

ARCHITECT'S SIGNATURE

MS SATYA REALTORS PVT LTD
 10/1, 10/2, 10/3, 10/99, 10/100

SECOND & 3rd FLOOR PLAN

Approval of Residential Building Plan
 Plan in Bangalore District, Bangalore
 East Taluk, Bilehalli Hobli,
 Bandapura Village, By.No.23/18, 23/2,
 24/10, 24/18, 25/2, 25/2

SANCTIONING AUTHORITY

BANGALORE DEVELOPMENT AUTHORITY

SHEET NO 14 OF 30