

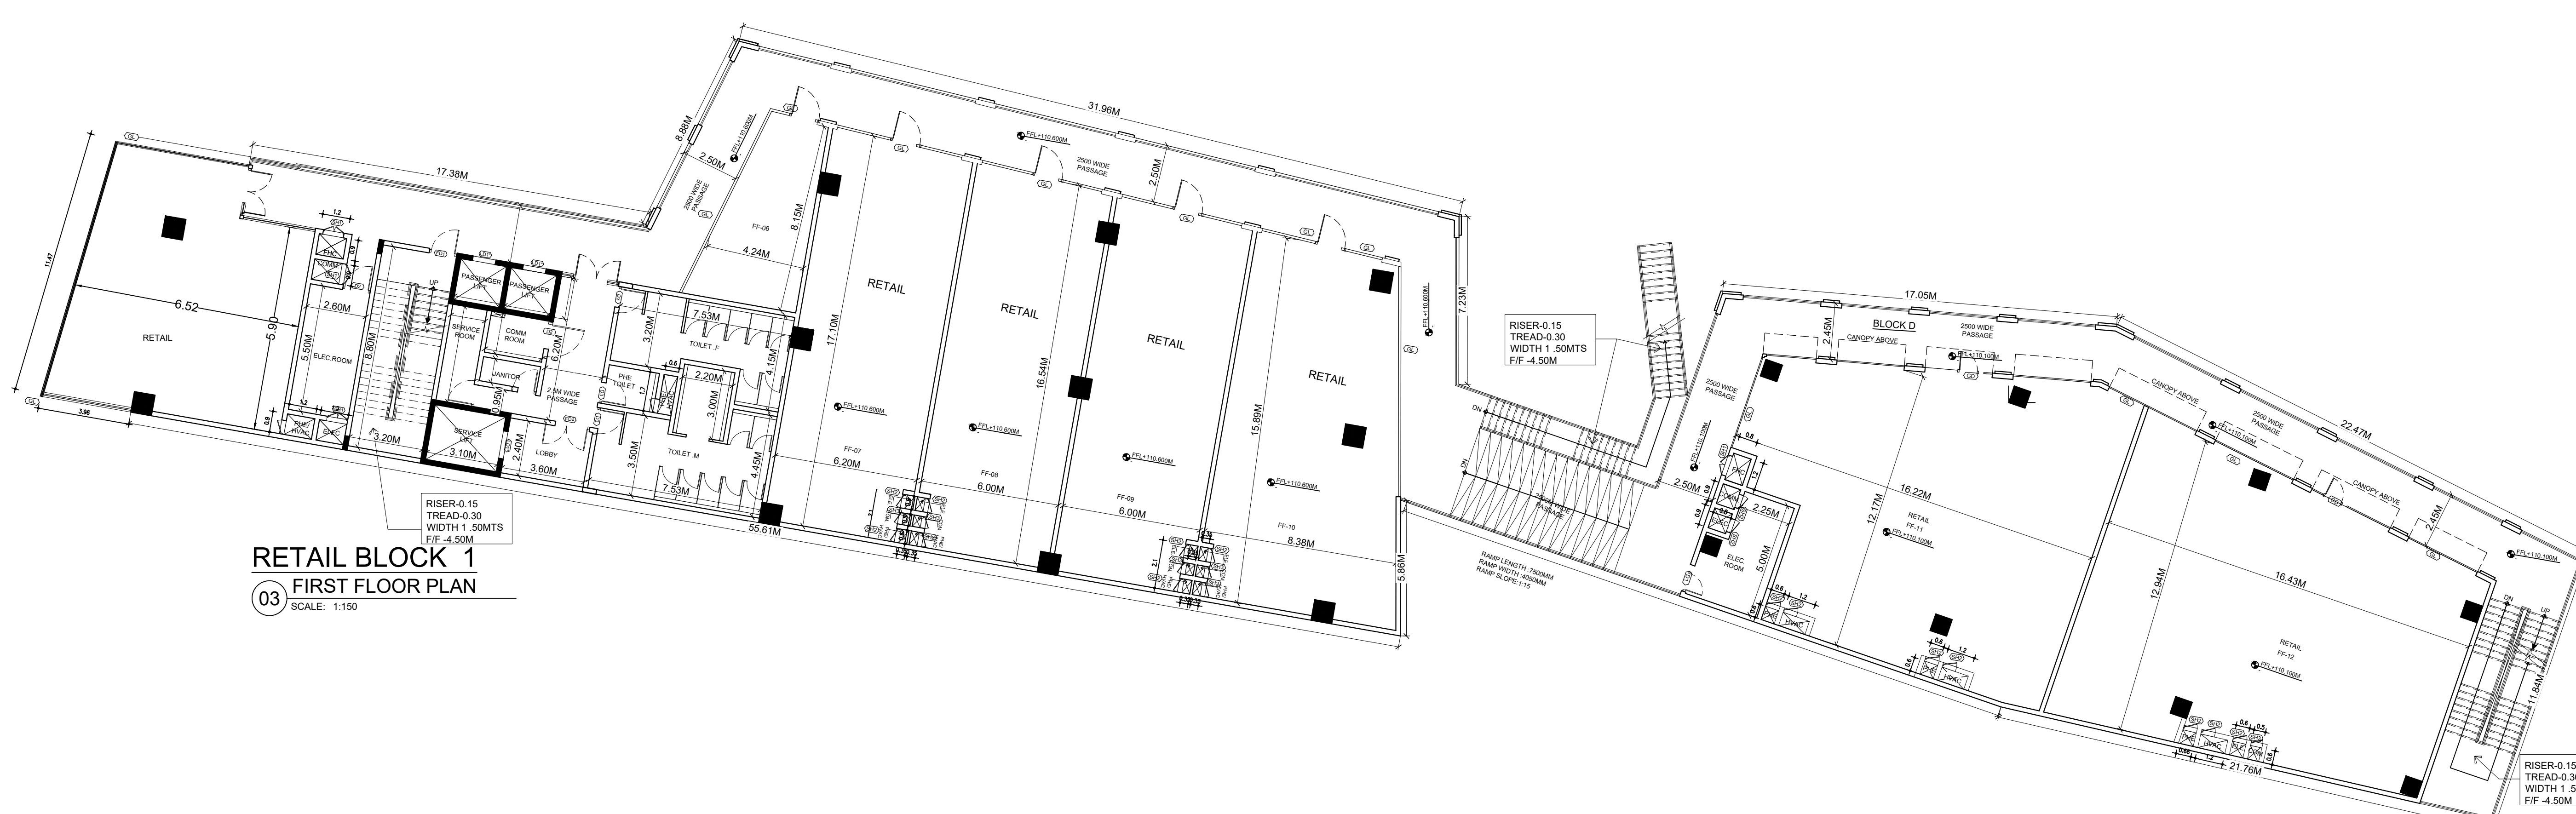
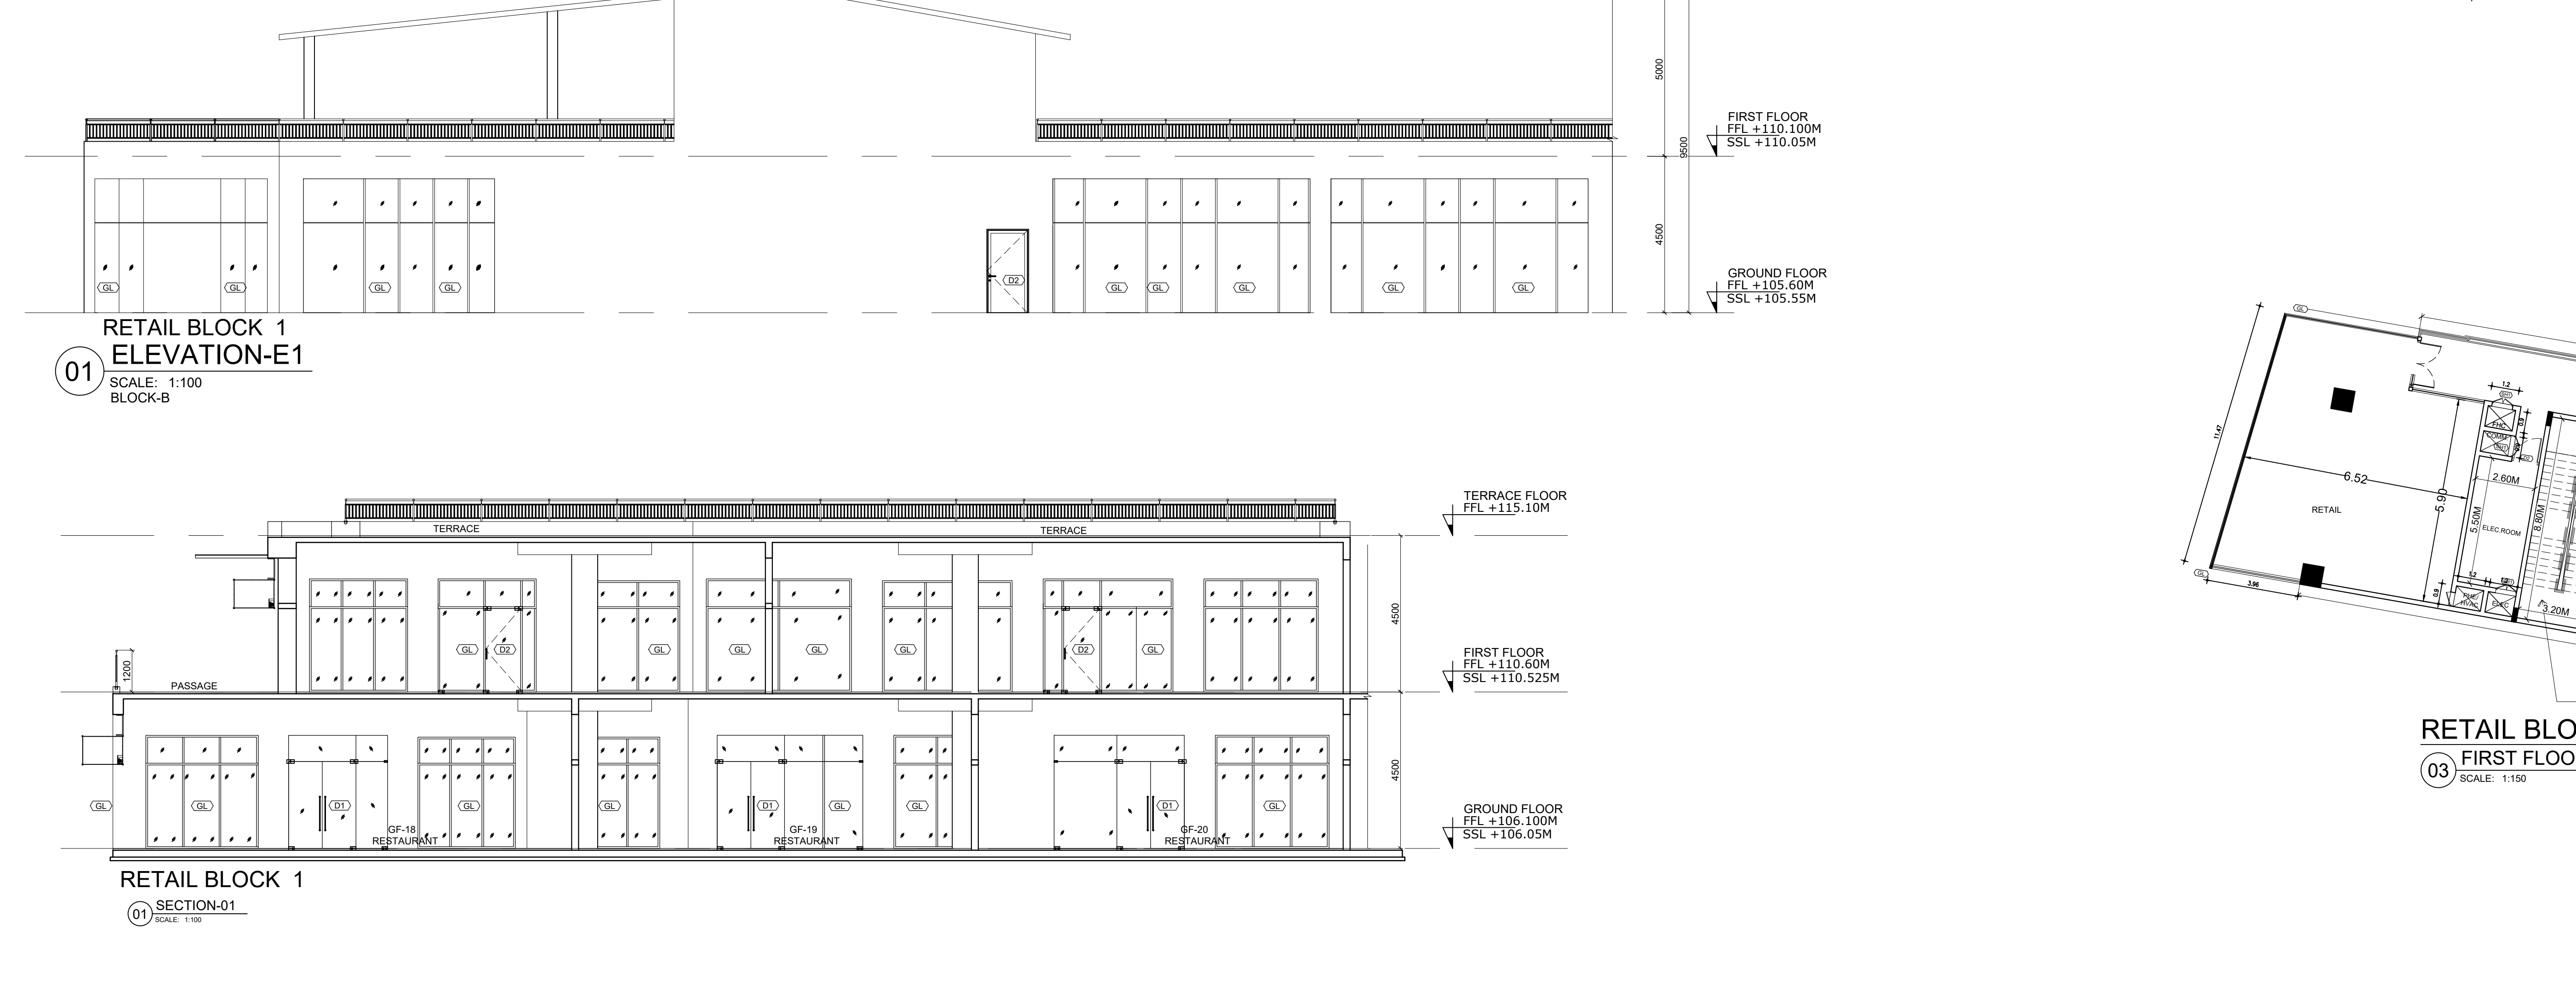


[illegible]

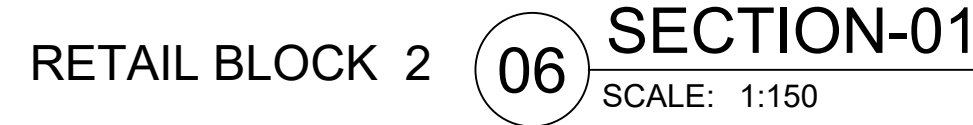

 

[illegible]


OFFICE BLOCK
GROUND FLOOR PLAN
01 SCALE: 1:100

02 **OFFICE BLOCK**
FIRST FLOOR PLAN
 SCALE: 1:100

03 **SECOND FLOOR PLAN**
 SCALE: 1:100




OFFICE BLOCK 05 ELEVATION - 1
SCALE: 1:150

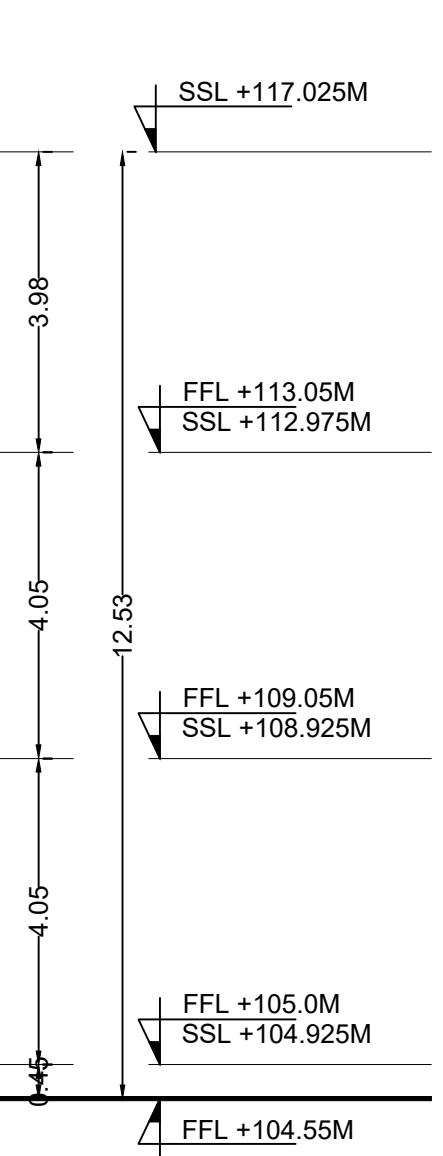[illegible]




SANCTIONING AUTHORITY : This approval of Building plan/ Modified plan is valid for two years from the date of issue of plan and building licence by the competent authority.

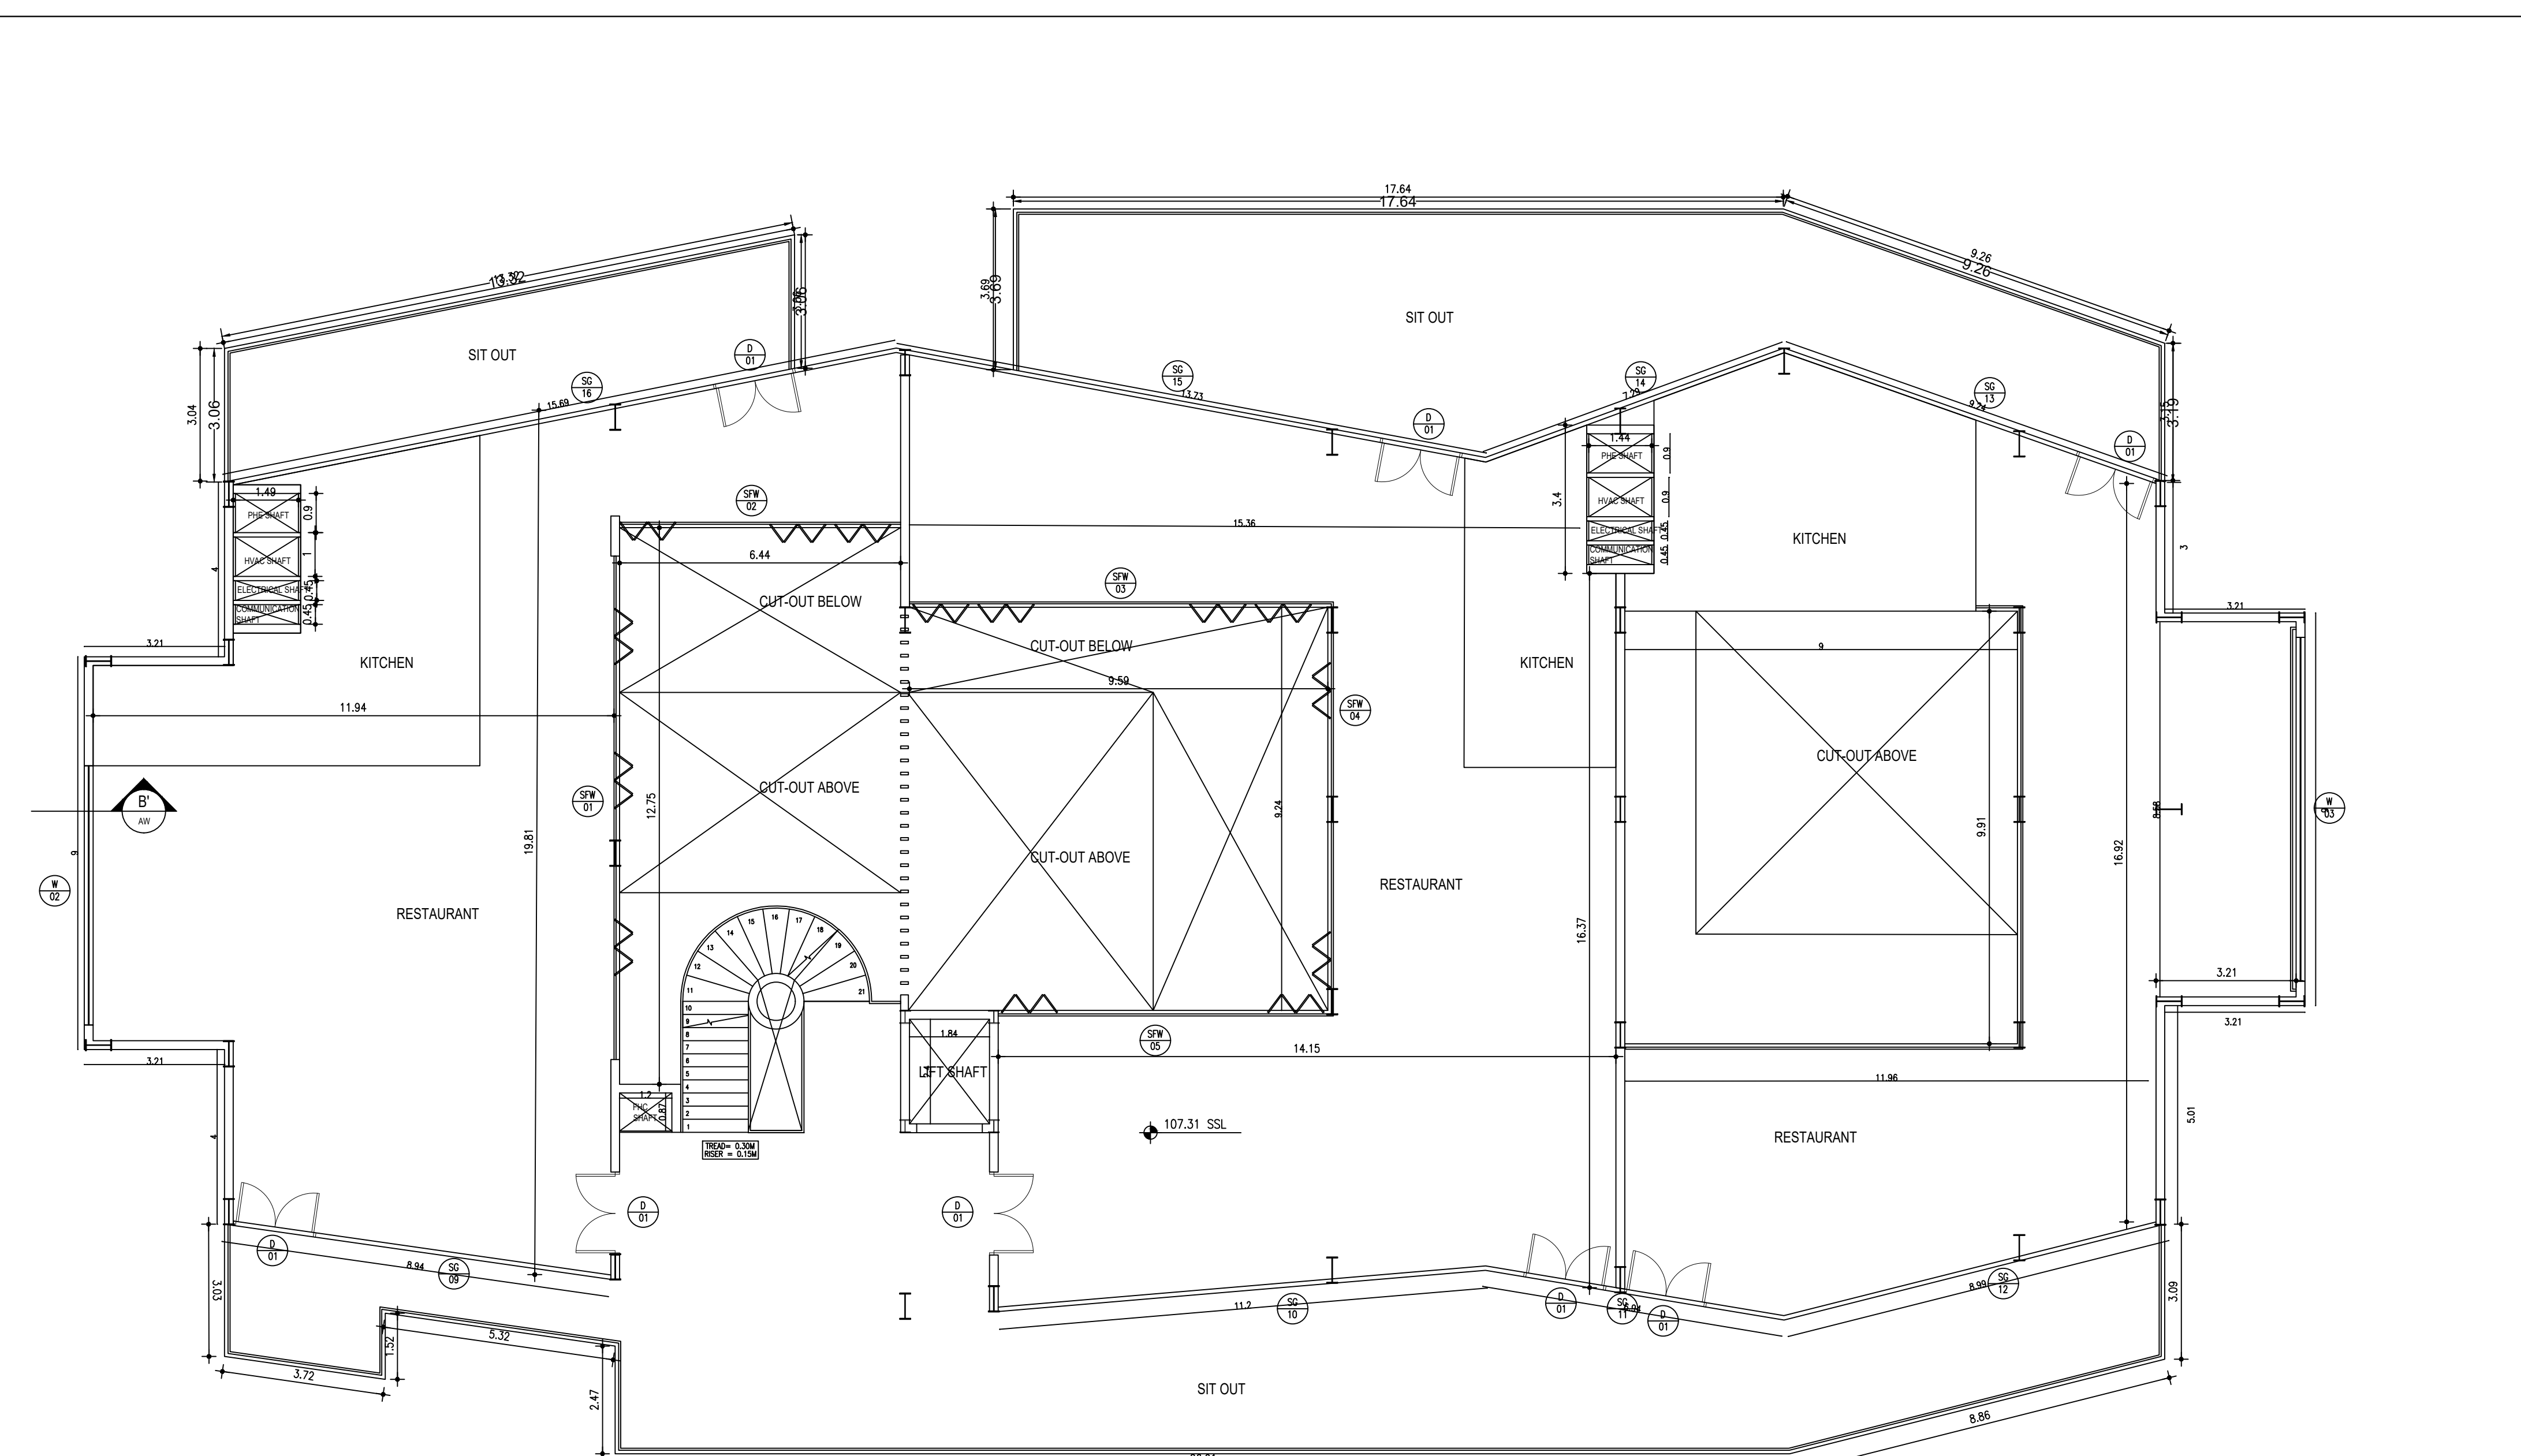

BLOCK 7 GROUND FLOOR PLAN

SCALE 1:100

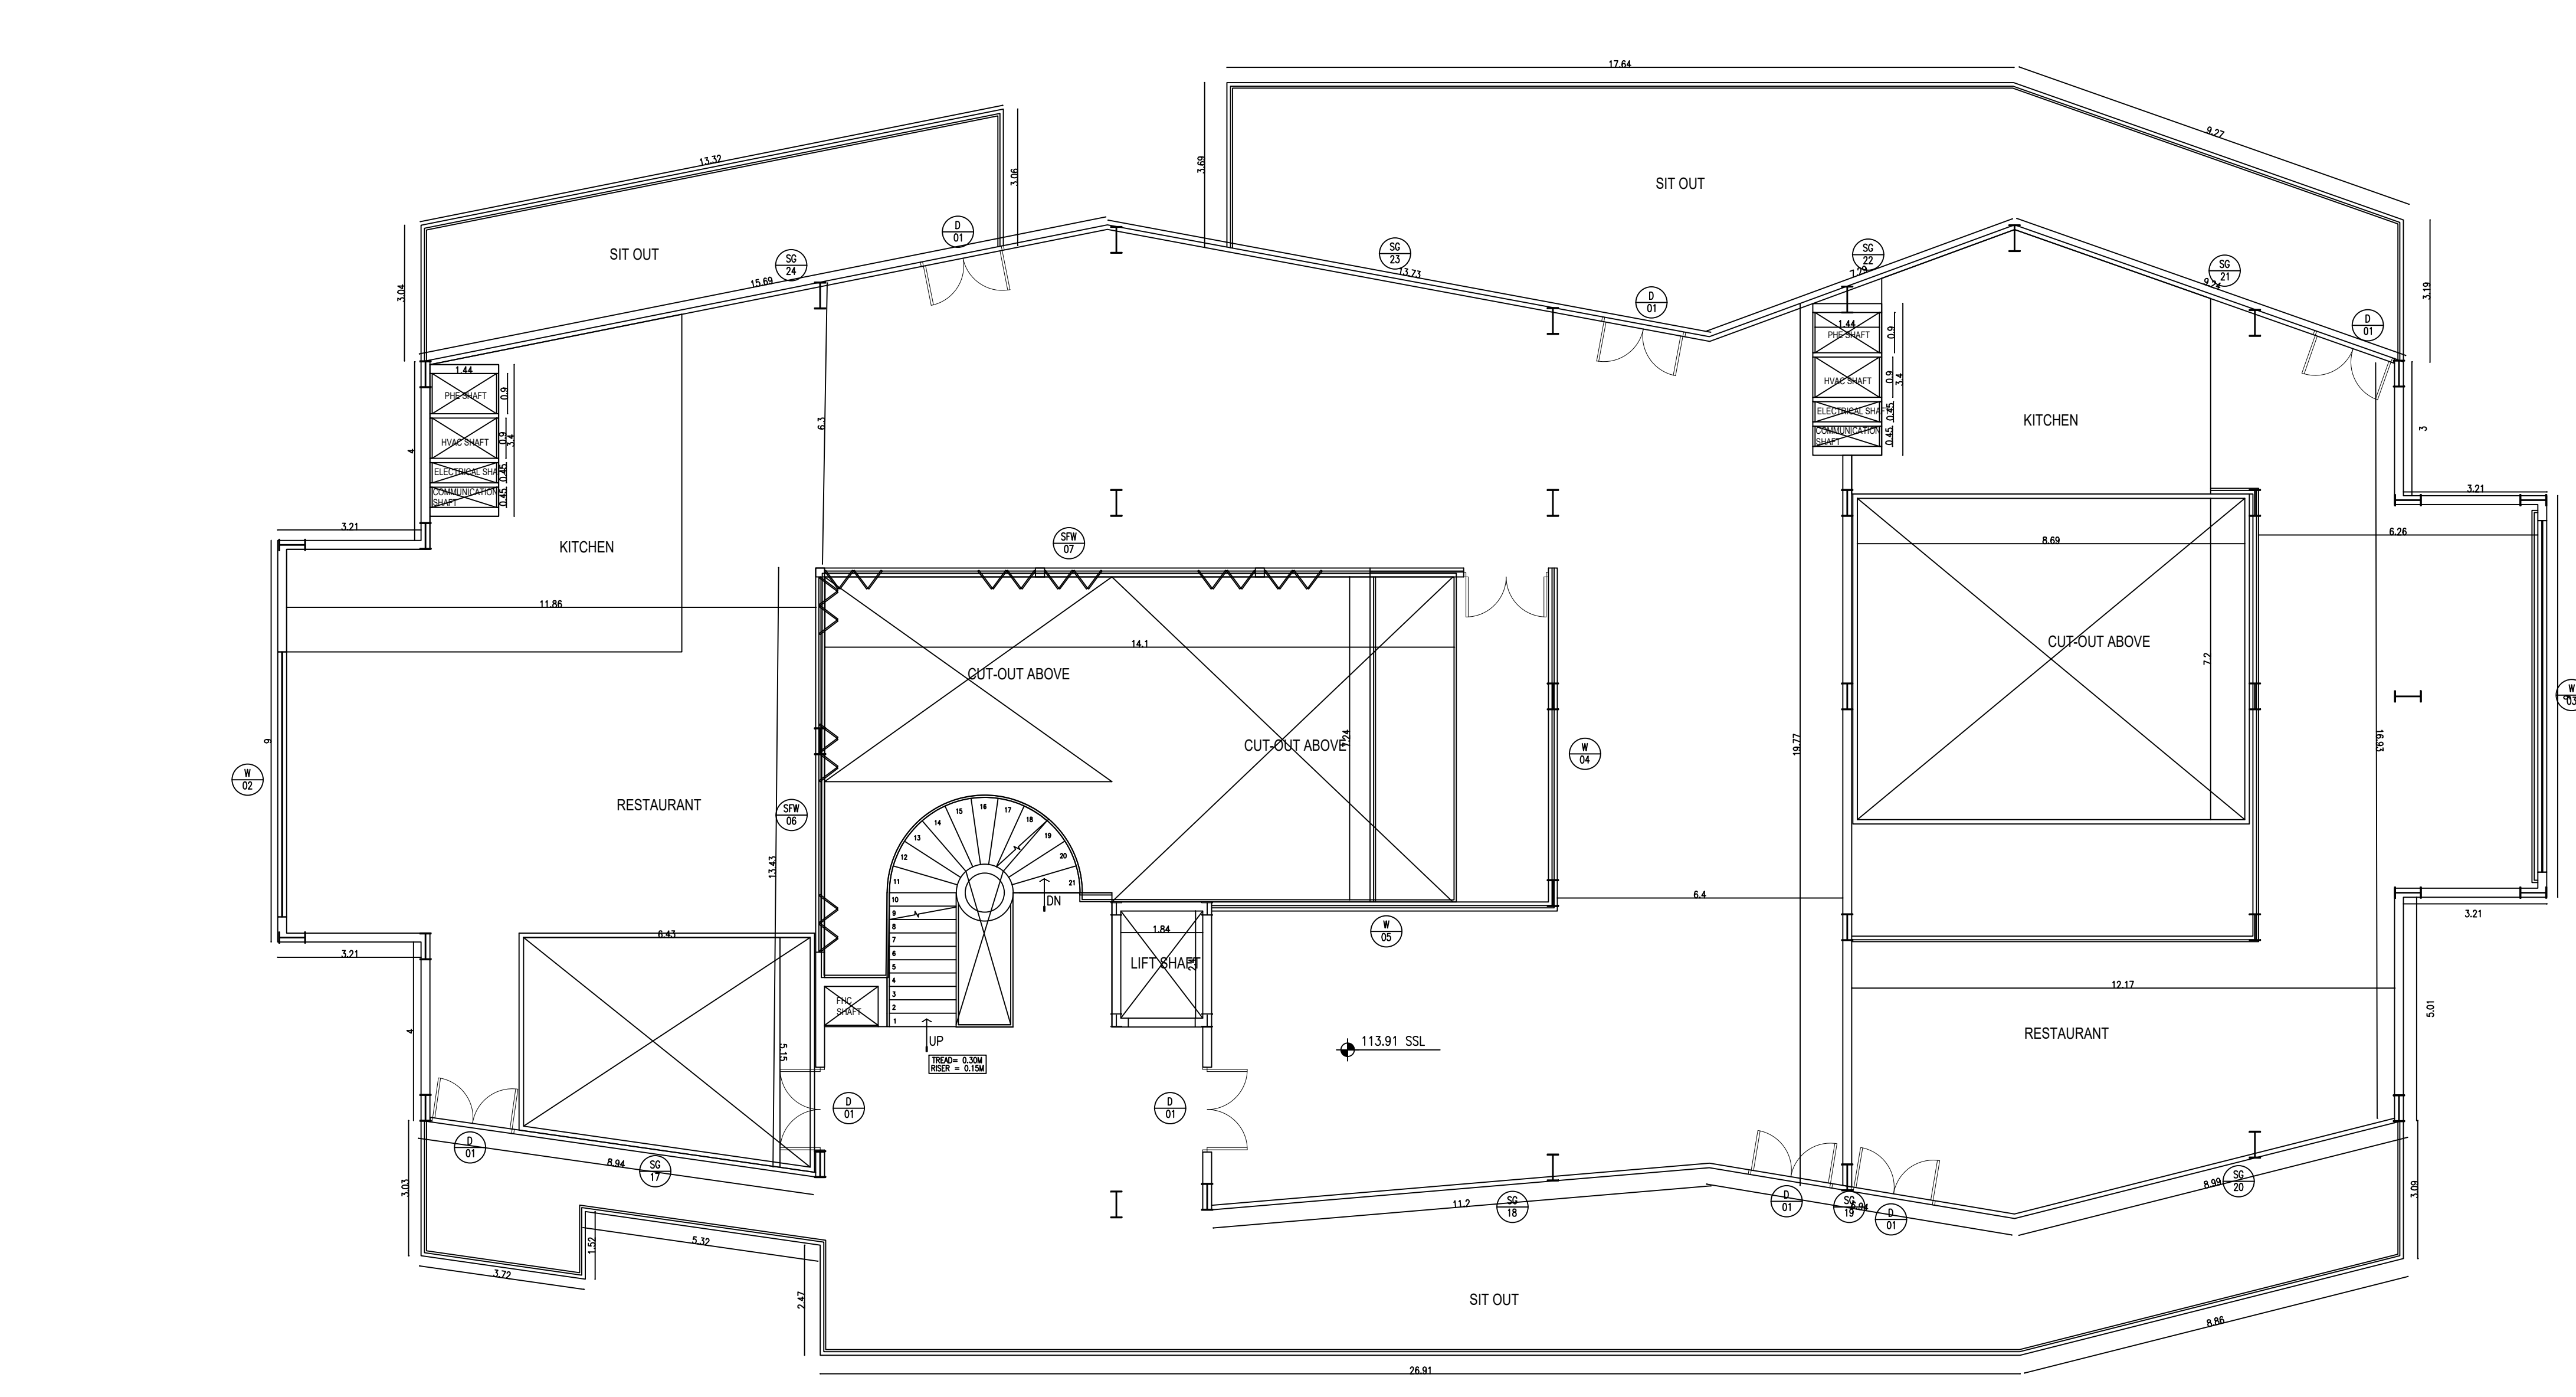



BLOCK 7
SECOND FLOOR PLAN
SCALE 1:100



SECOND FLOOR PLAN

SCALE 1:100

SANCTIONING AUTHORITY :

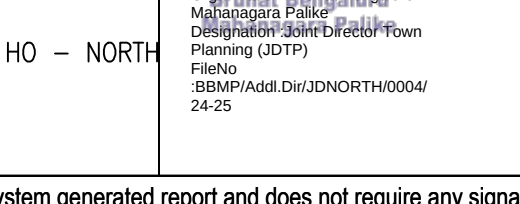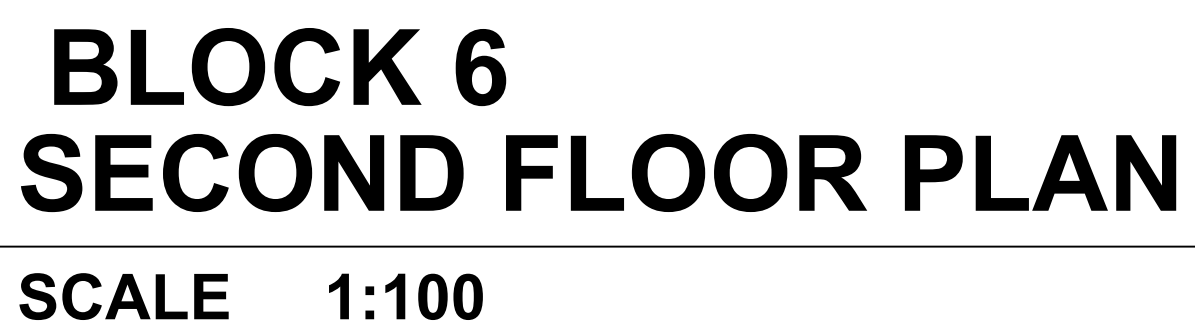[illegible]

RETAIL BLOCK (R)

Floor	Gross Area (Sq. Ft.)	Net Area (Sq. Ft.)	Useable Area (Sq. Ft.)	Total Area (Sq. Ft.)	Deductions (Area in Sq. Ft.)	Proposed Floor Area (Sq. Ft.)	Total Floor Area (Sq. Ft.)	Useable Area (Sq. Ft.)	Total Useable Area (Sq. Ft.)
1st	42.86	0.00	42.86	28.50	0.00	14.84	0.00	0.00	0.00
2nd	42.86	0.00	42.86	28.50	0.00	14.84	0.00	0.00	0.00
OFFICE BLOCK (O)

Floor	Gross Area (Sq. Ft.)	Net Area (Sq. Ft.)	Useable Area (Sq. Ft.)	Total Area (Sq. Ft.)	Deductions (Area in Sq. Ft.)	Proposed Floor Area (Sq. Ft.)	Total Floor Area (Sq. Ft.)	Useable Area (Sq. Ft.)	Total Useable Area (Sq. Ft.)
1st	103.11	0.00	103.11	99.35	0.00	0.00	0.00	0.00	0.00
2nd	103.11	0.00	103.11	99.35	0.00	0.00	0.00	0.00	0.00
3rd	103.11	0.00	103.11	99.35	0.00	0.00	0.00	0.00	0.00
4th	103.11	0.00	103.11	99.35	0.00	0.00	0.00	0.00	0.00
5th	103.11	0.00	103.11	99.35	0.00	0.00	0.00	0.00	0.00
6th	103.11	0.00	103.11	99.35	0.00	0.00	0.00	0.00	0.00
7th	103.11	0.00	103.11	99.35	0.00	0.00	0.00	0.00	0.00
8th	103.11	0.00	103.11	99.35	0.00	0.00	0.00	0.00	0.00
9th	103.11	0.00	103.11	99.35	0.00	0.00	0.00	0.00	0.00
10th	103.11	0.00	103.11	99.35	0.00	0.00	0.00	0.00	0.00
11th	103.11	0.00	103.11	99.35	0.00	0.00	0.00	0.00	0.00
12th	103.11	0.00	103.11	99.35	0.00	0.00	0.00	0.00	0.00
13th	103.11	0.00	103.11	99.35	0.00	0.00	0.00	0.00	0.00
14th	103.11	0.00	103.11	99.35	0.00	0.00	0.00	0.00	0.00
15th	103.11	0.00	103.11	99.35	0.00	0.00	0.00	0.00	0.00
16th	103.11	0.00	103.11	99.35	0.00	0.00	0.00	0.00	0.00
17th	103.11	0.00	103.11	99.35	0.00	0.00	0.00	0.00	0.00



SCHEDULE OF JONERY











OFFICE BLOCK	DATE	LENGTH	HEIGHT	NO.
OFFICE BLOCK	01	2.40	2.10	08


OWNER / JPA HOLDER'S SIGNATURE

OWNER'S ADDRESS: WITH ID NUMBER & CONTACT NUMBER
We have taken liberty to copy the above information from the records of the Government of Karnataka, Government


Number of New Blocks	1	900.03	0.00	901.57	45.43	906.14	906.14

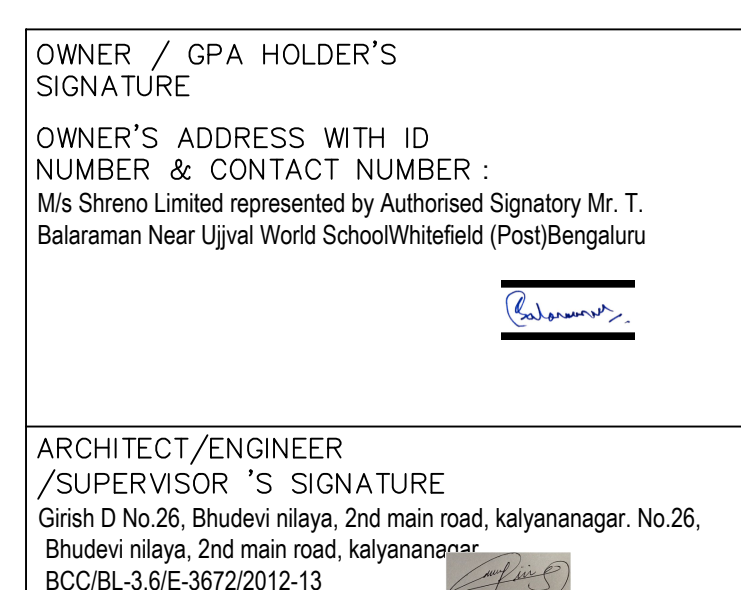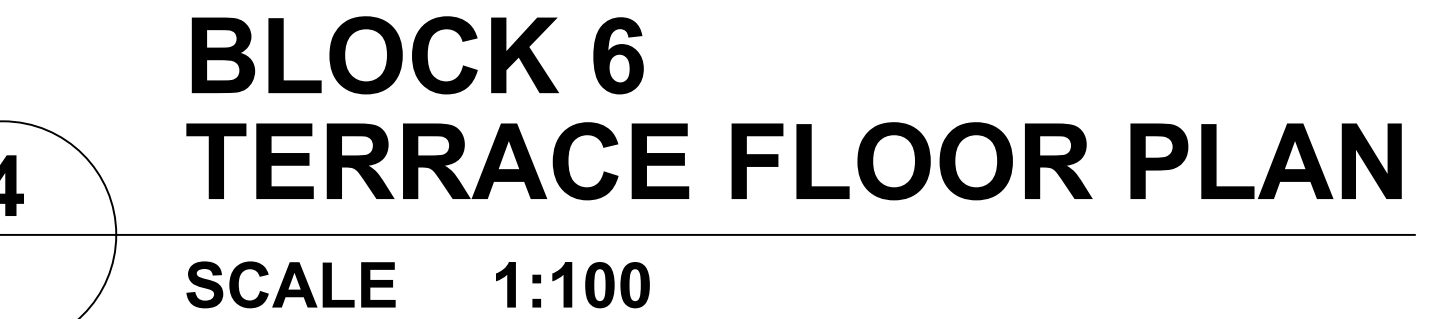

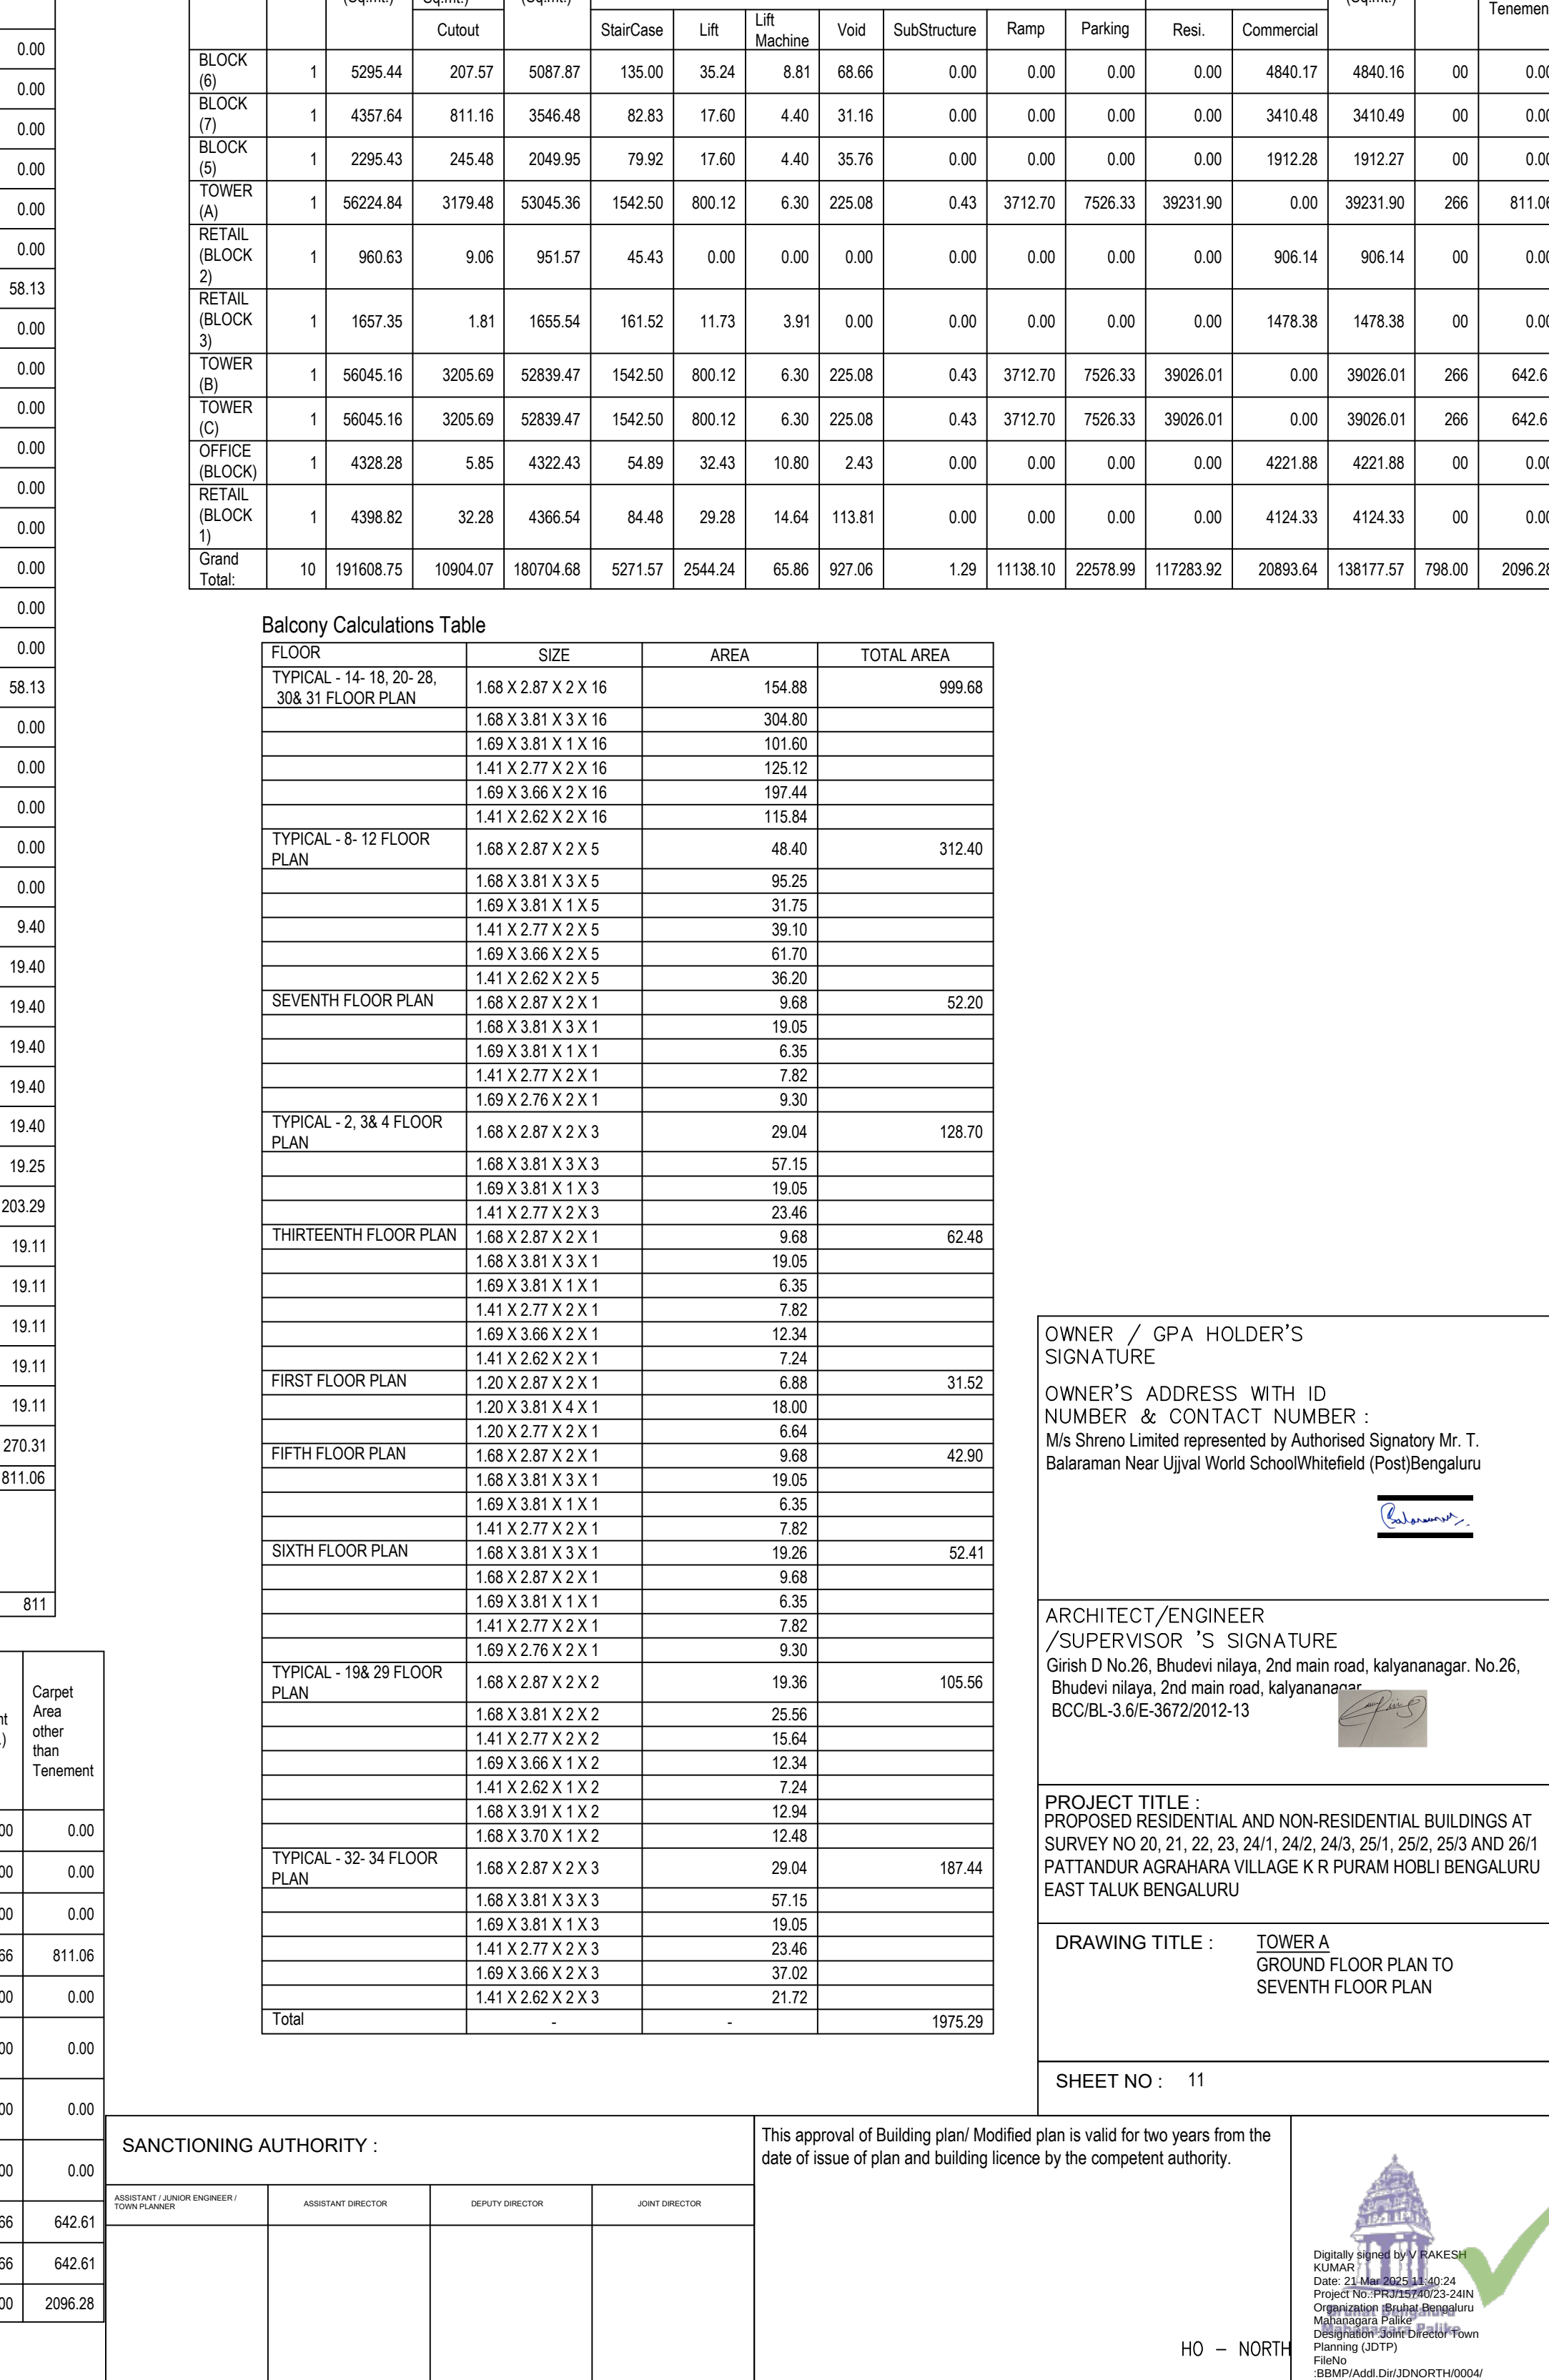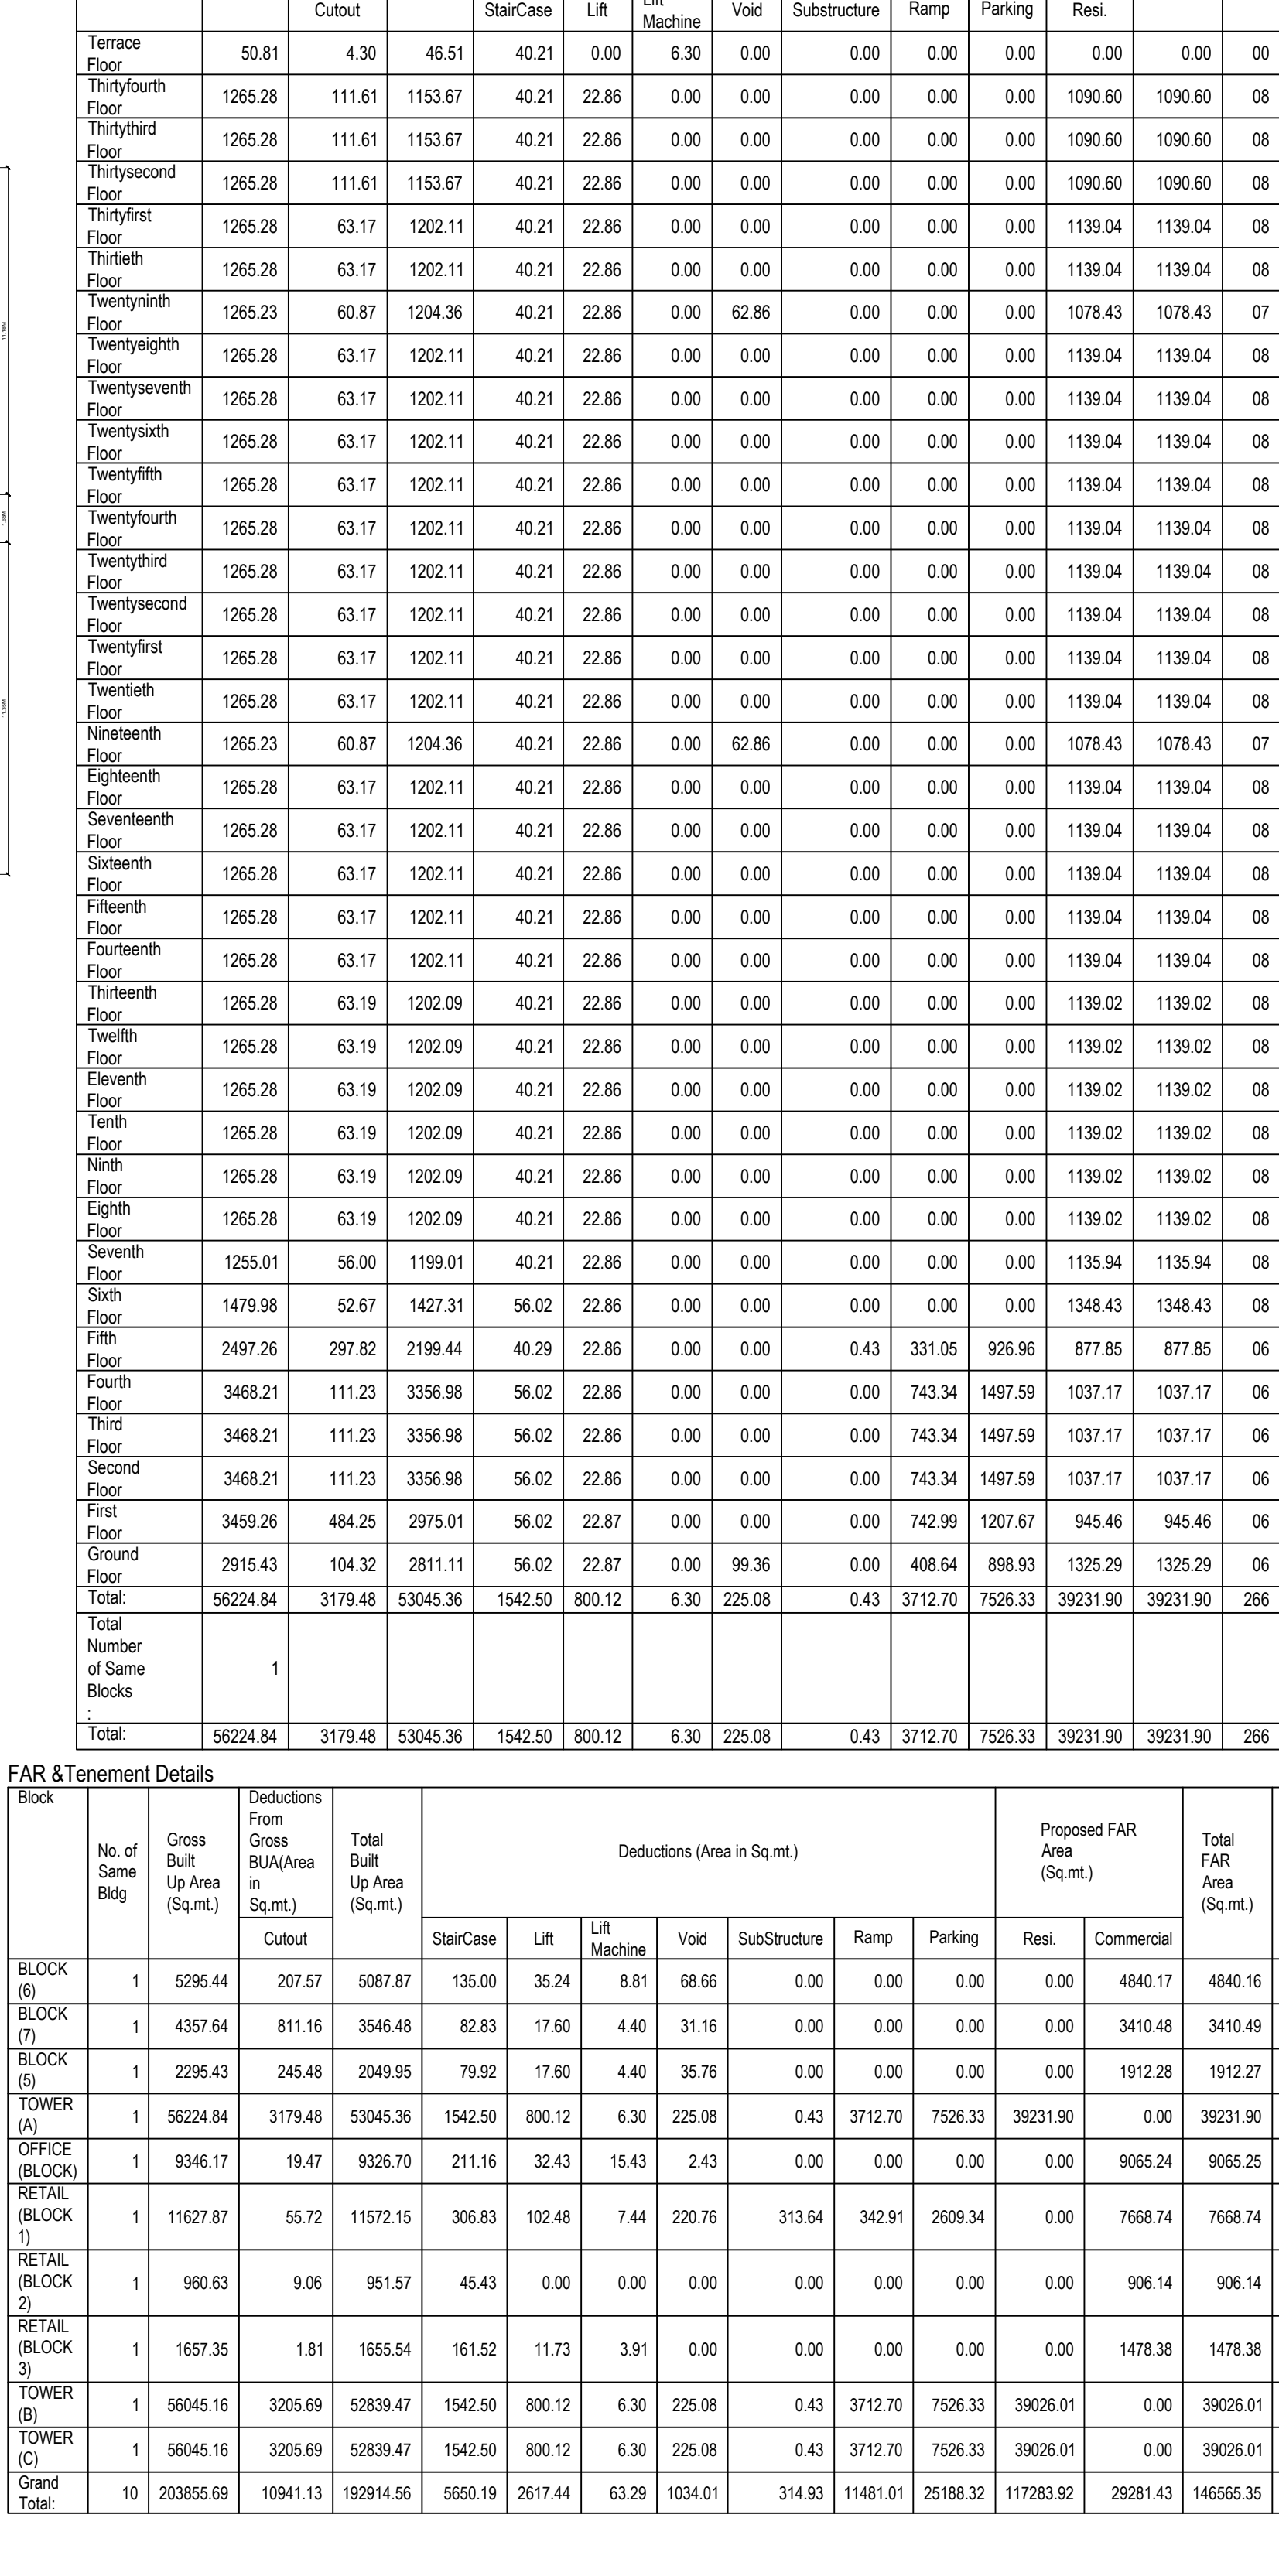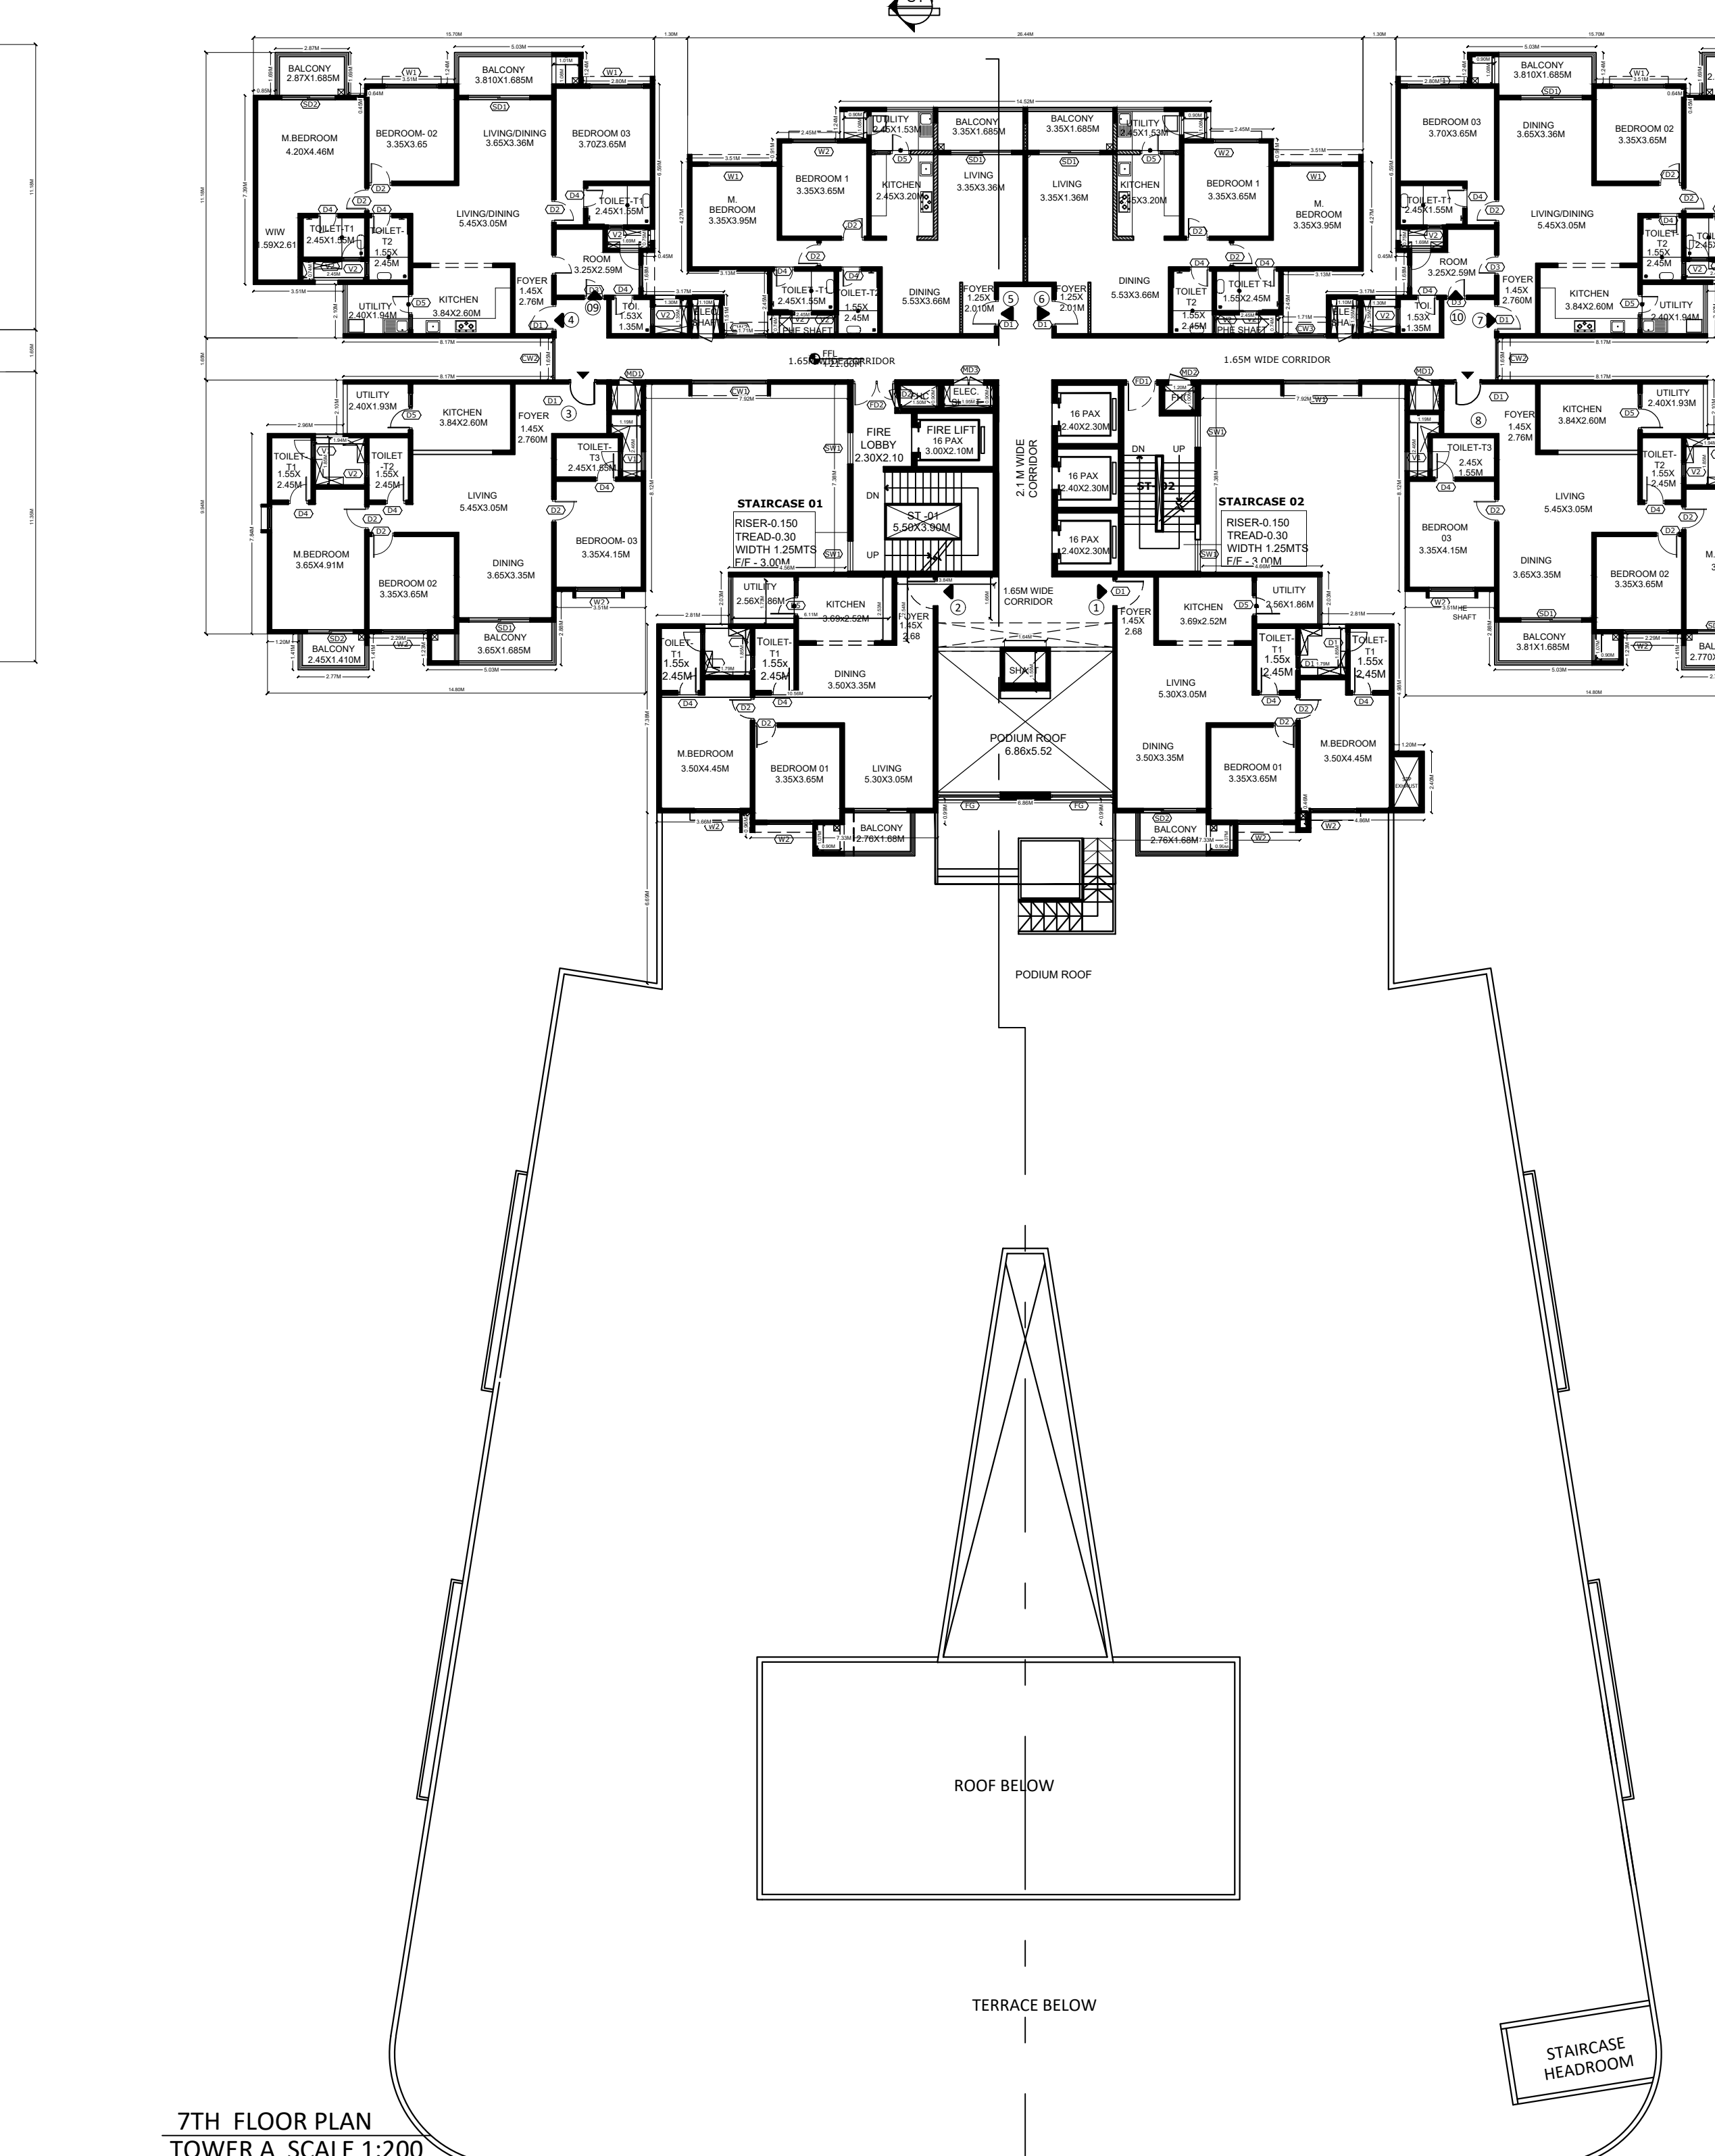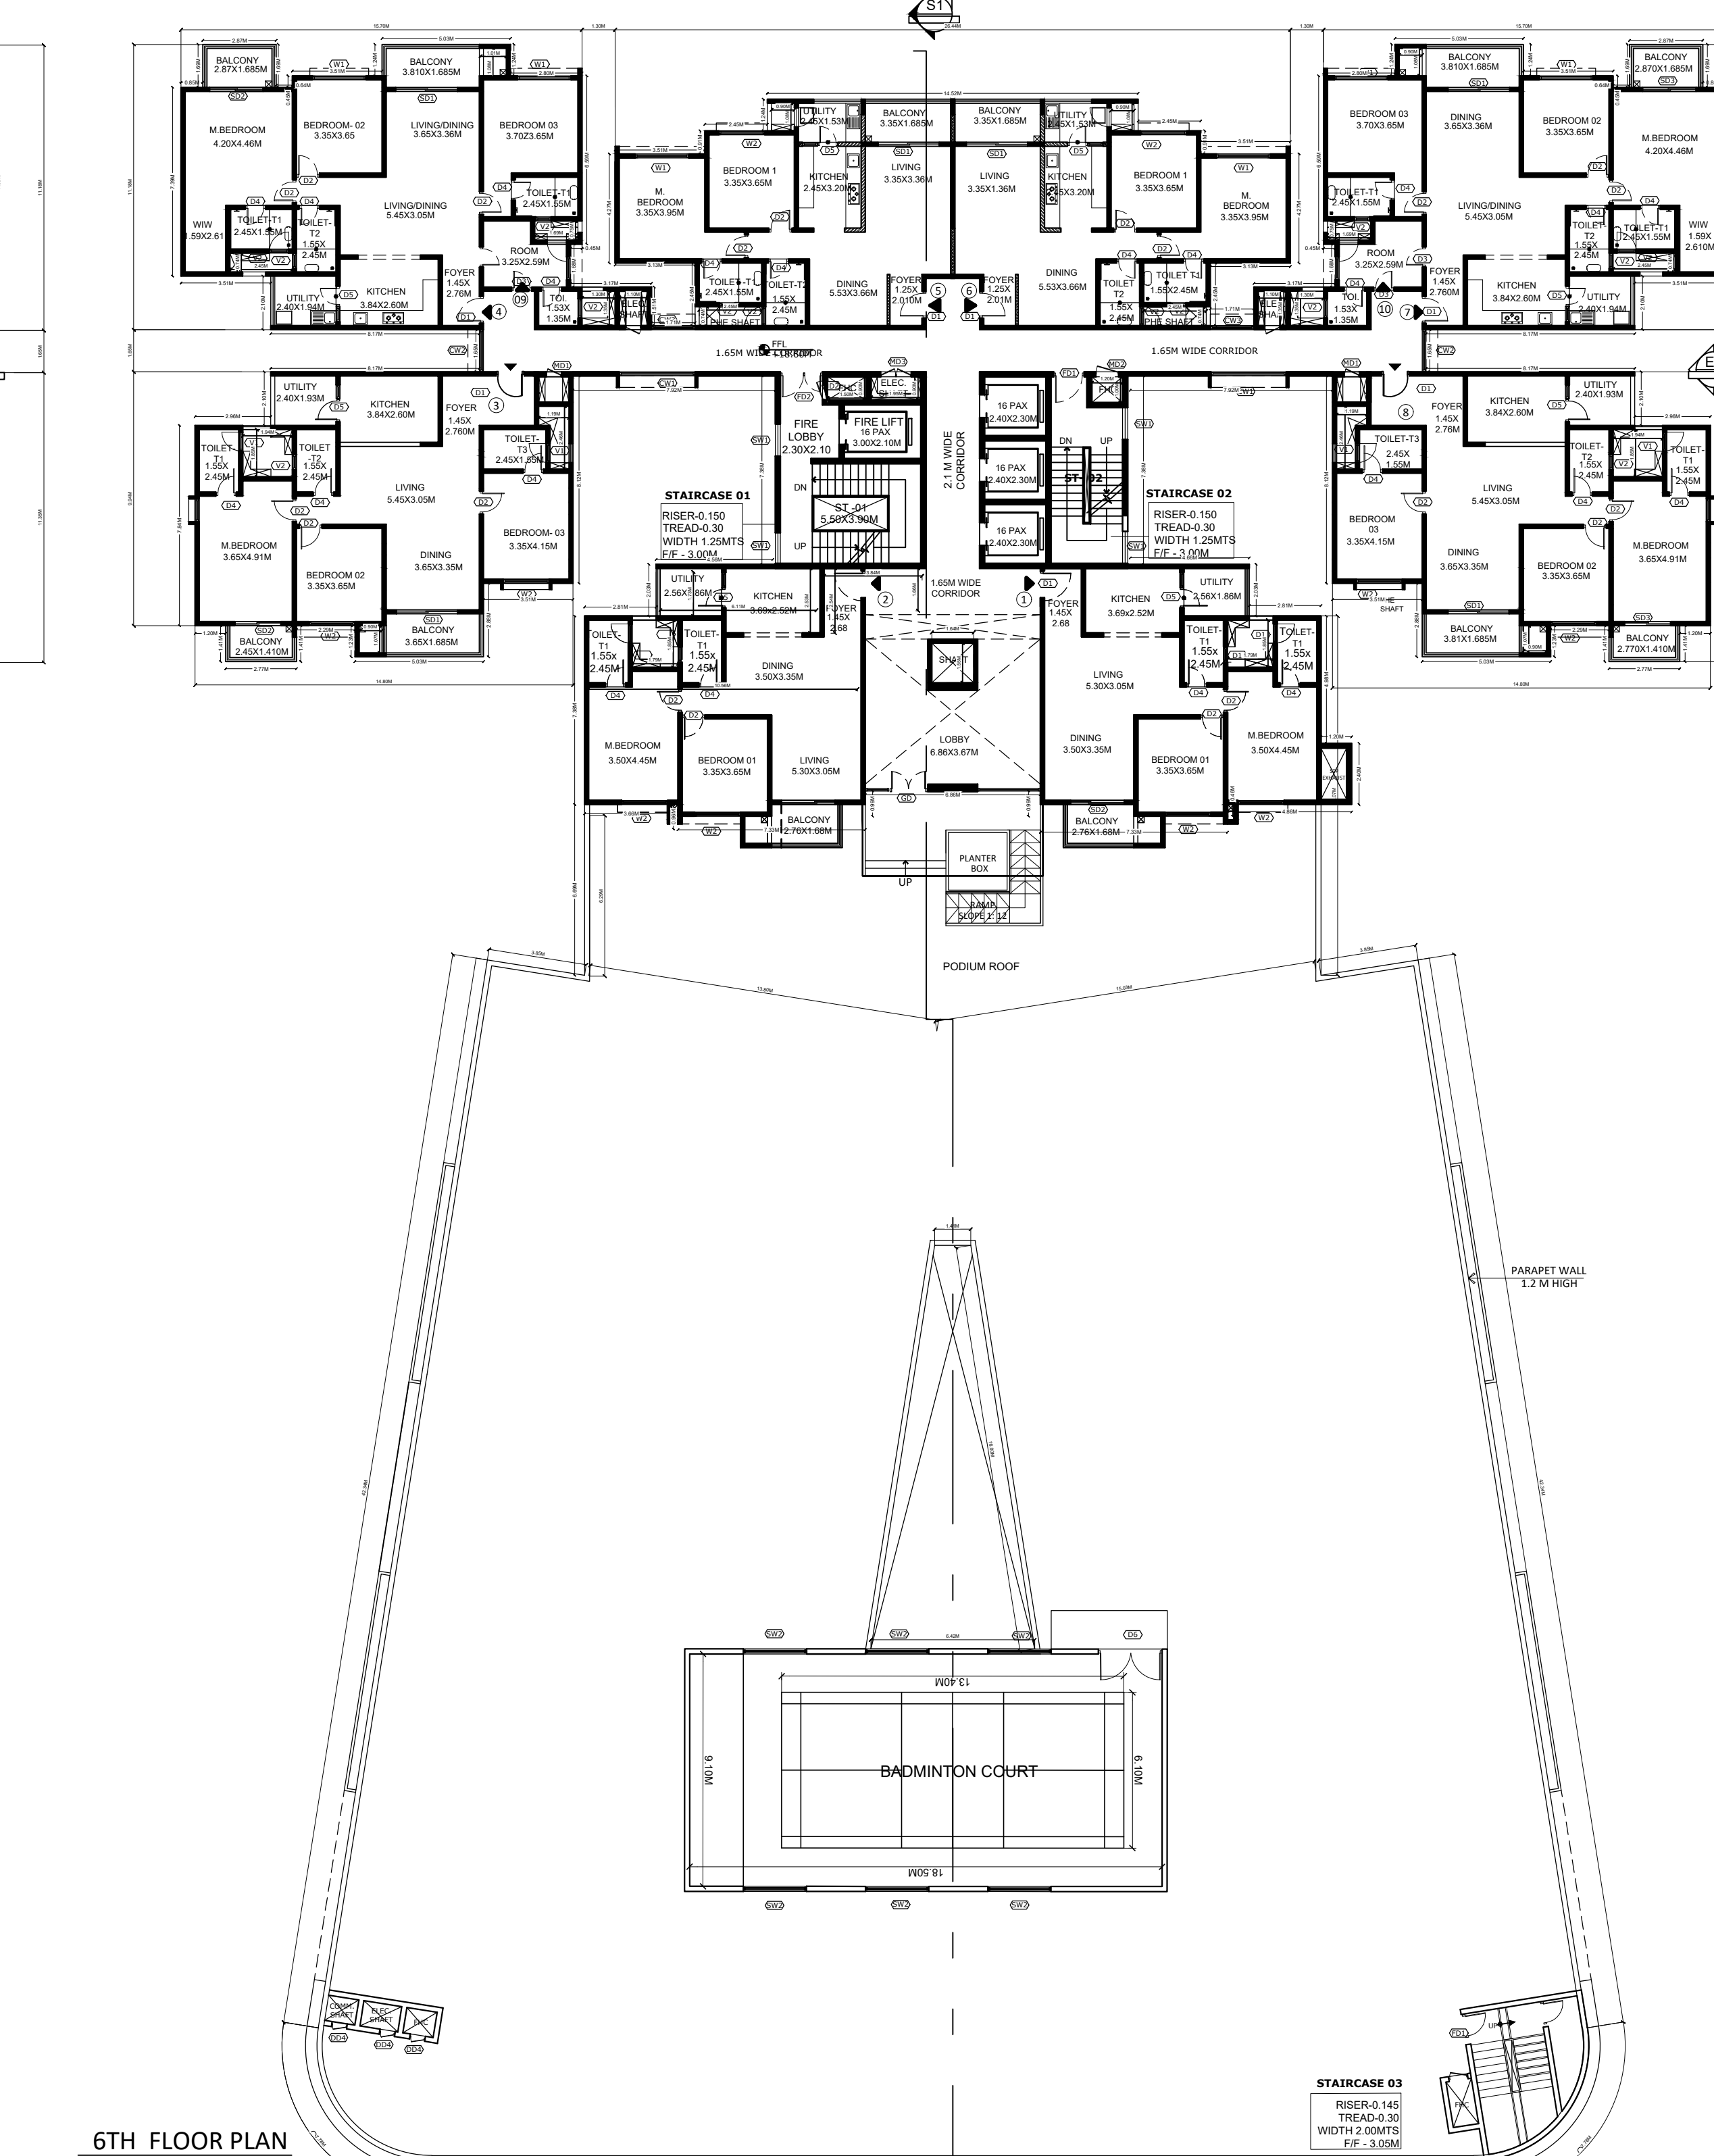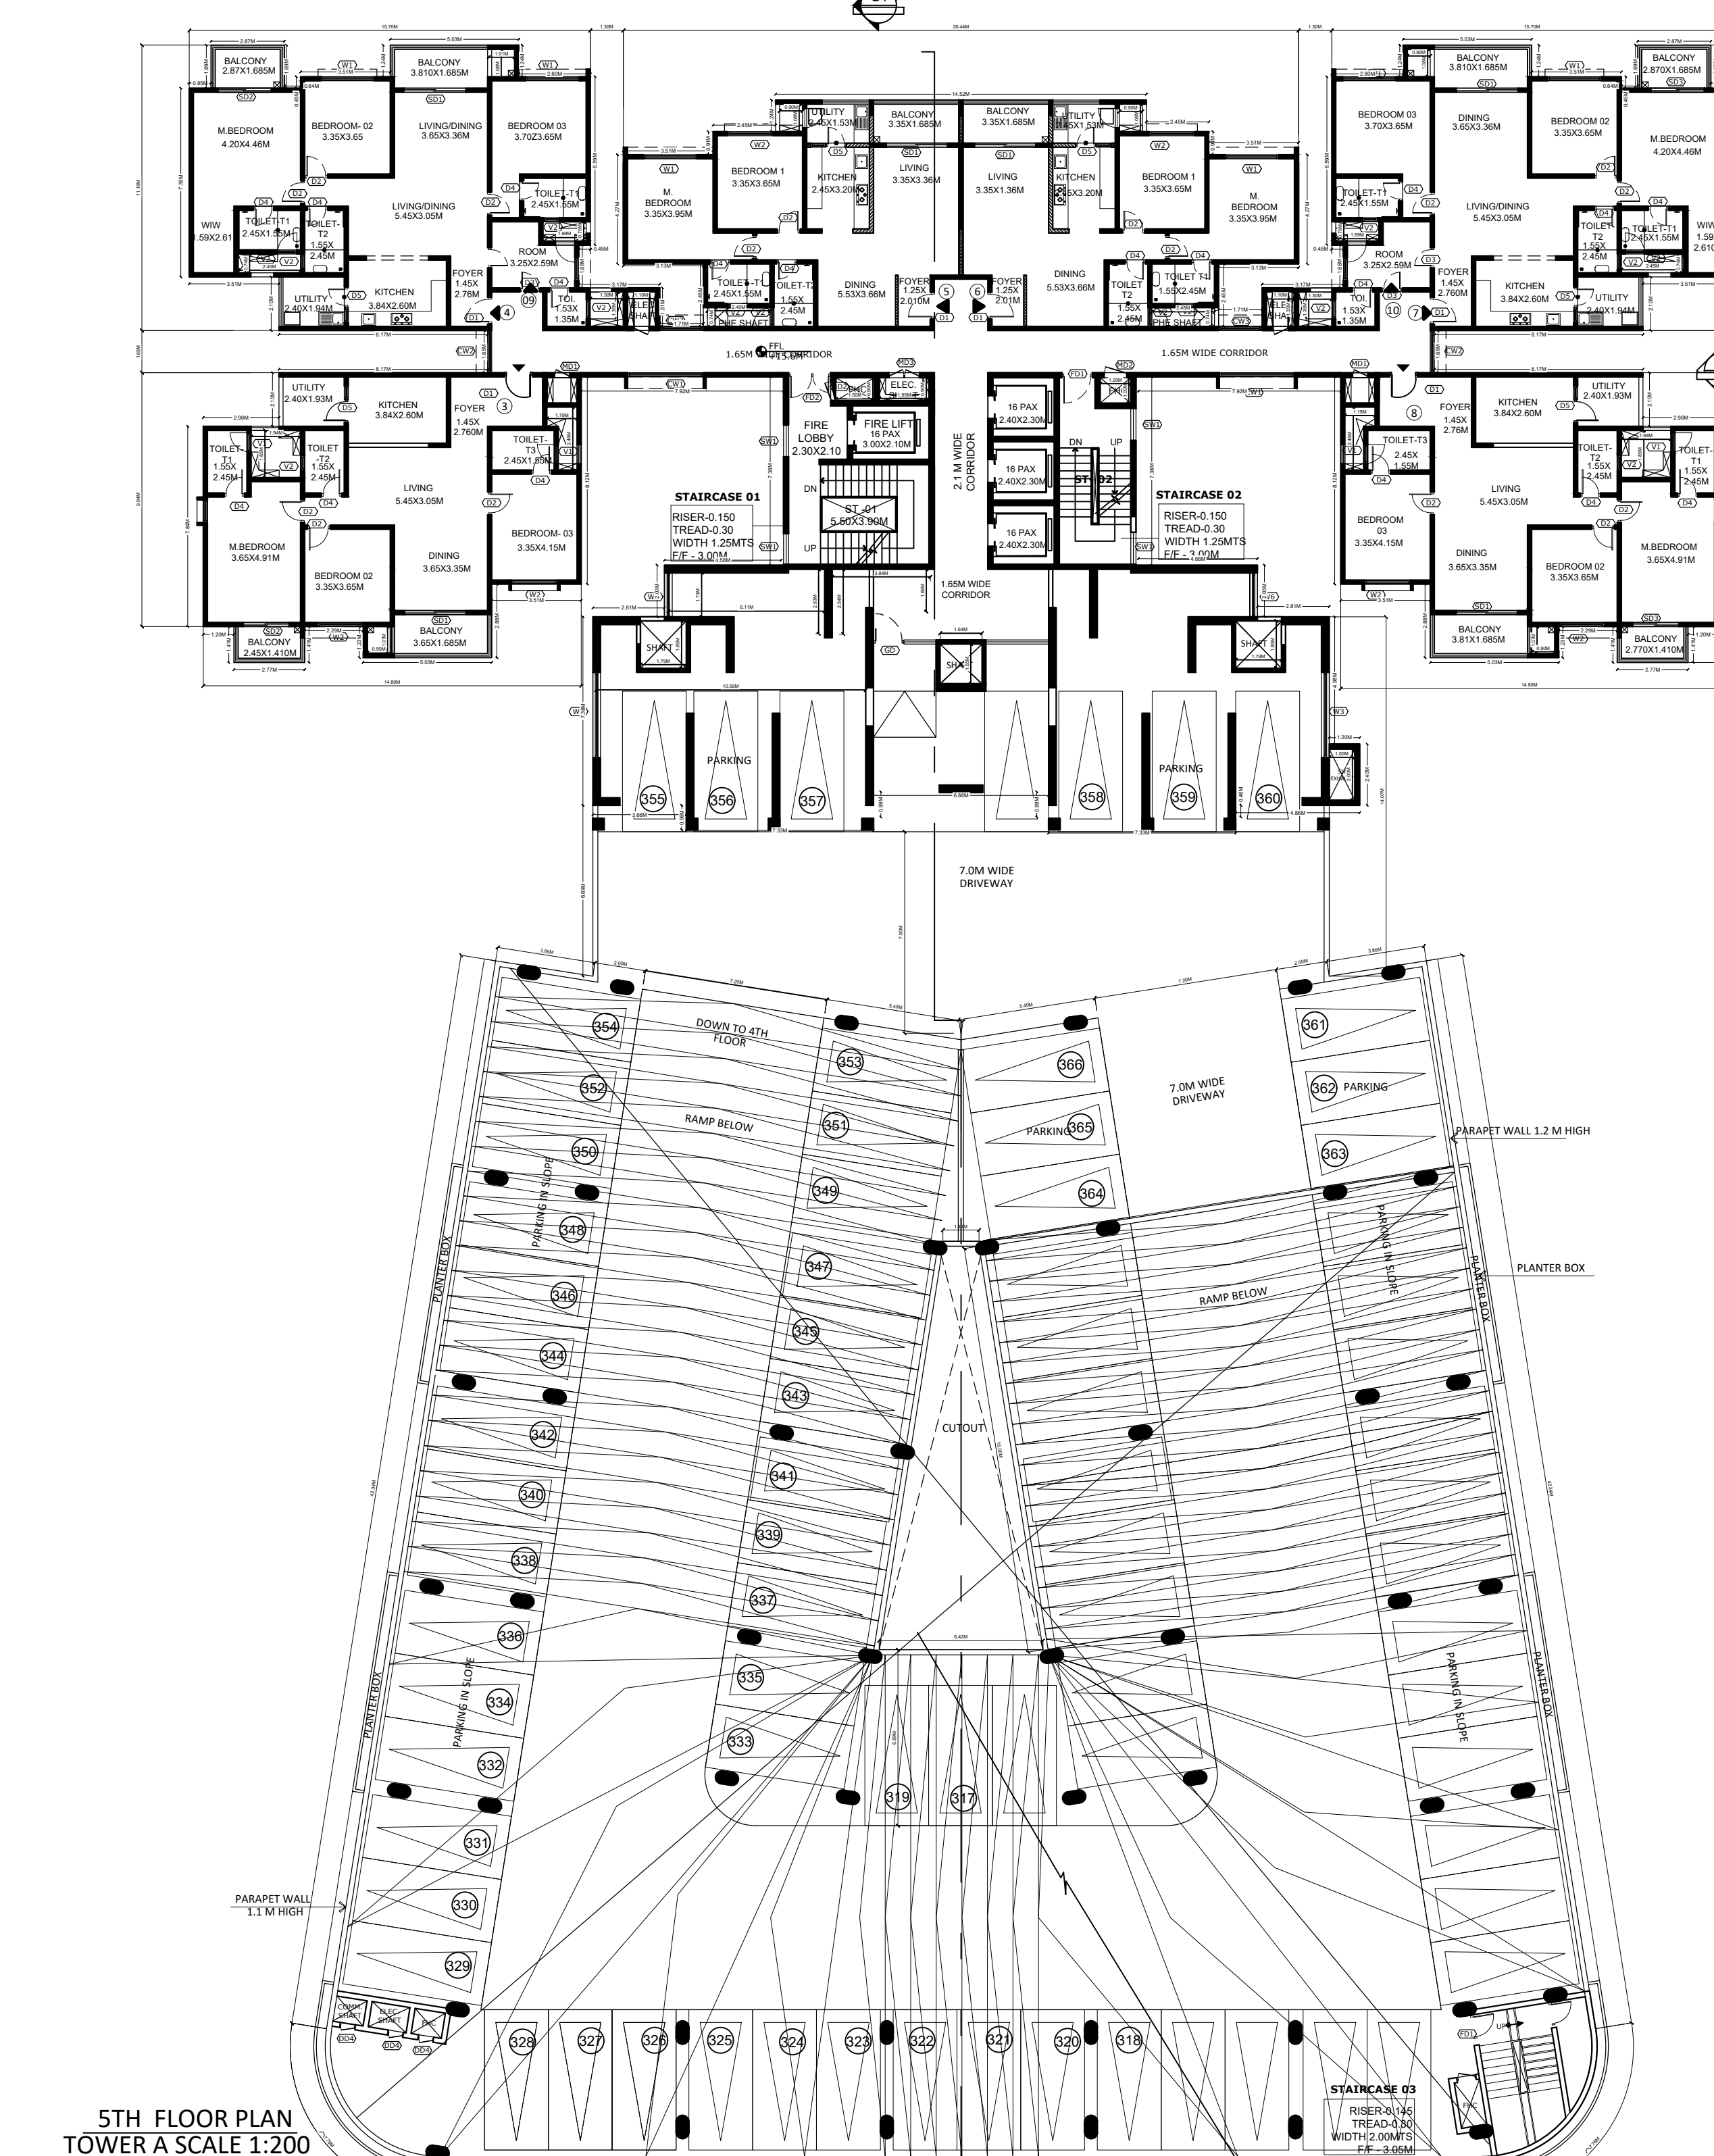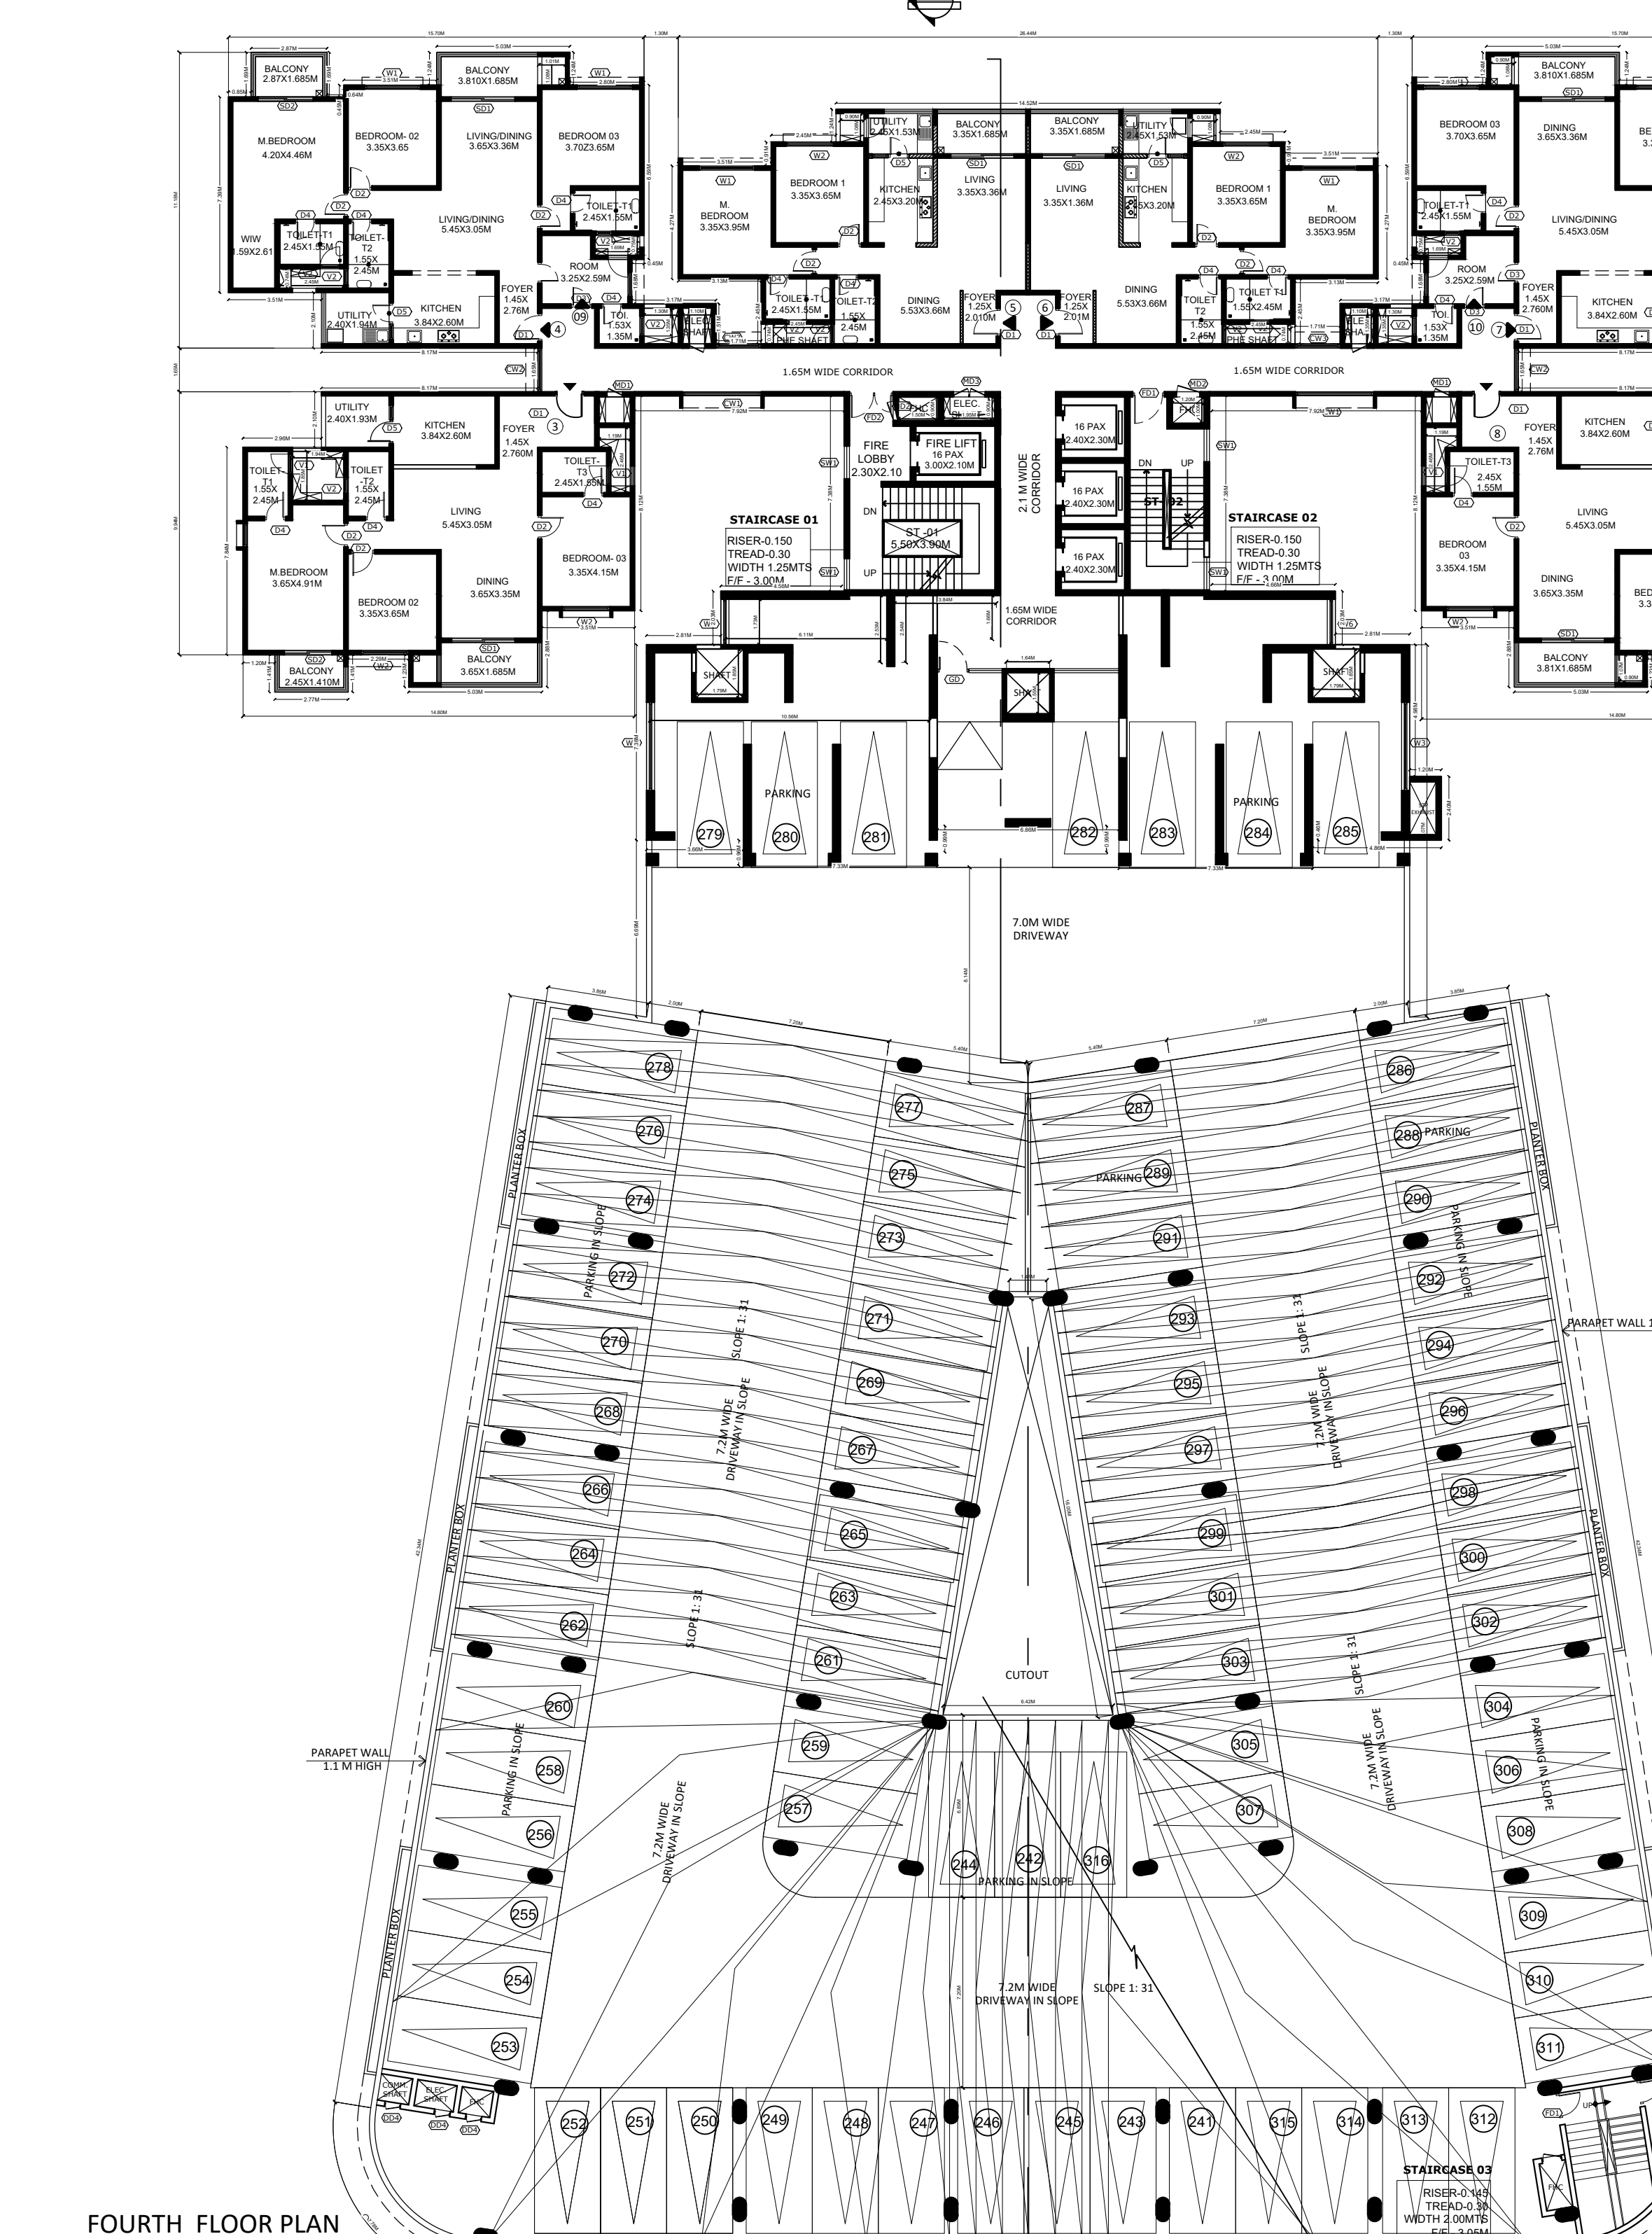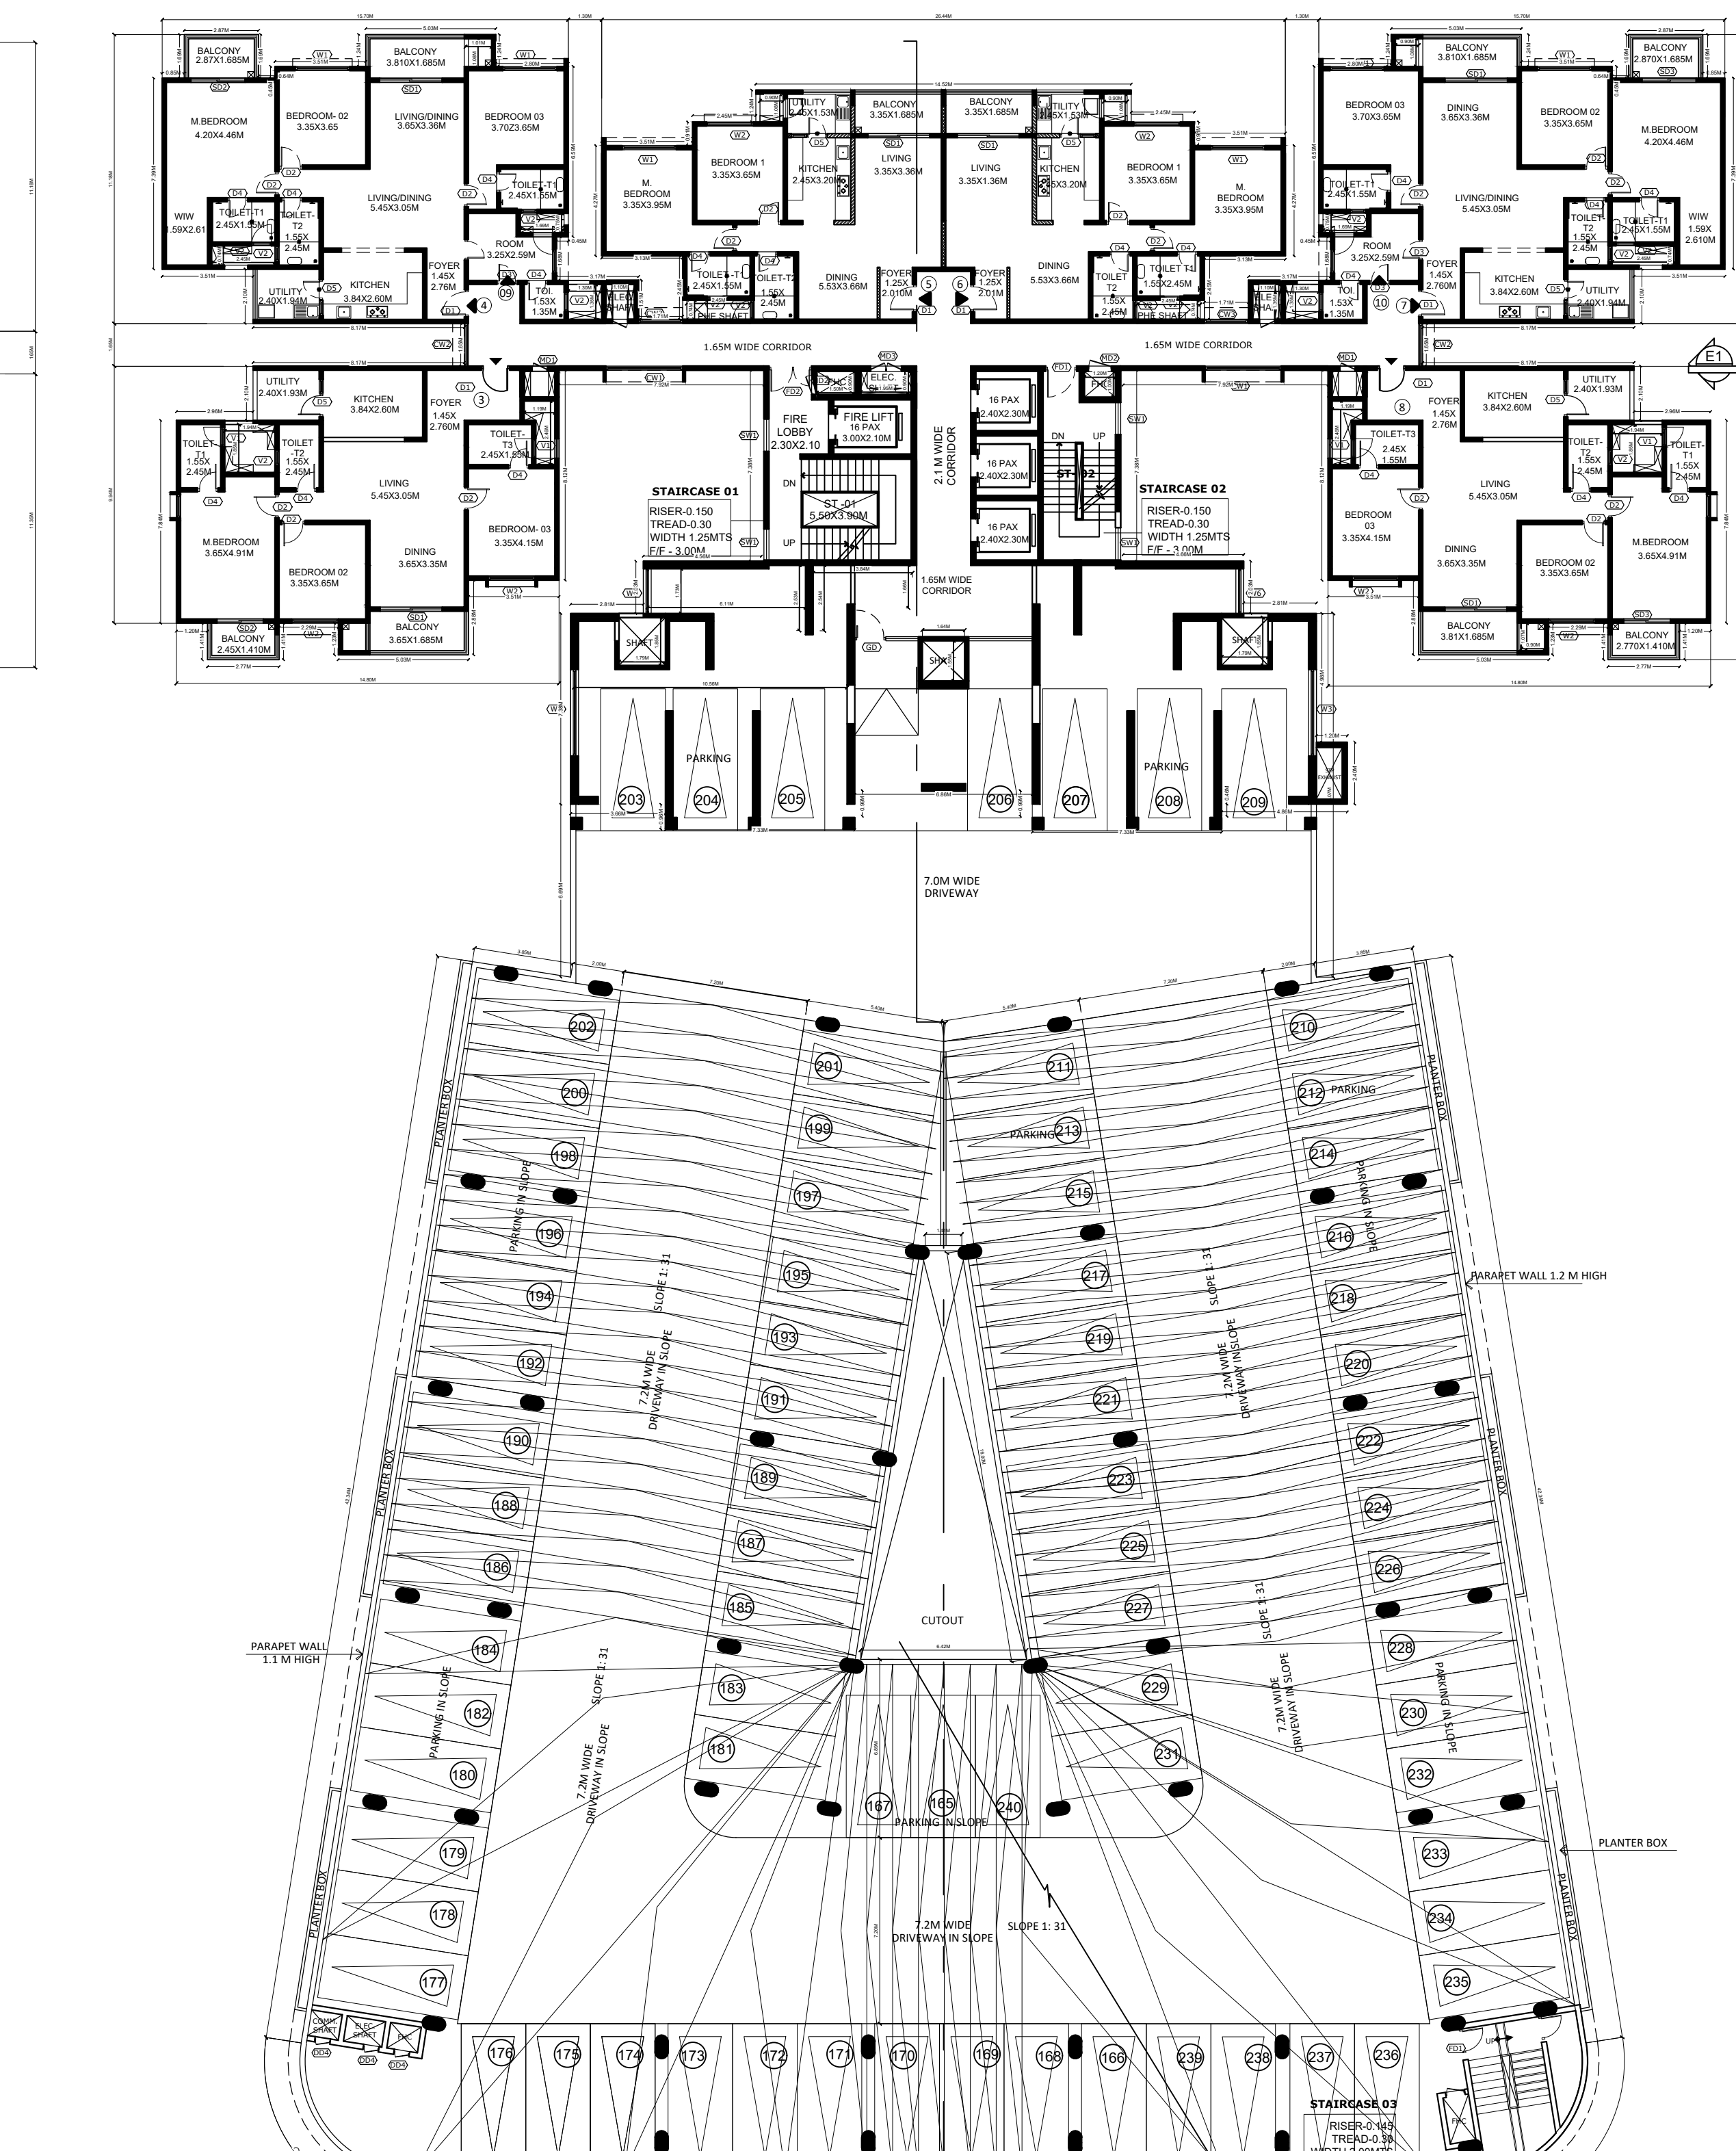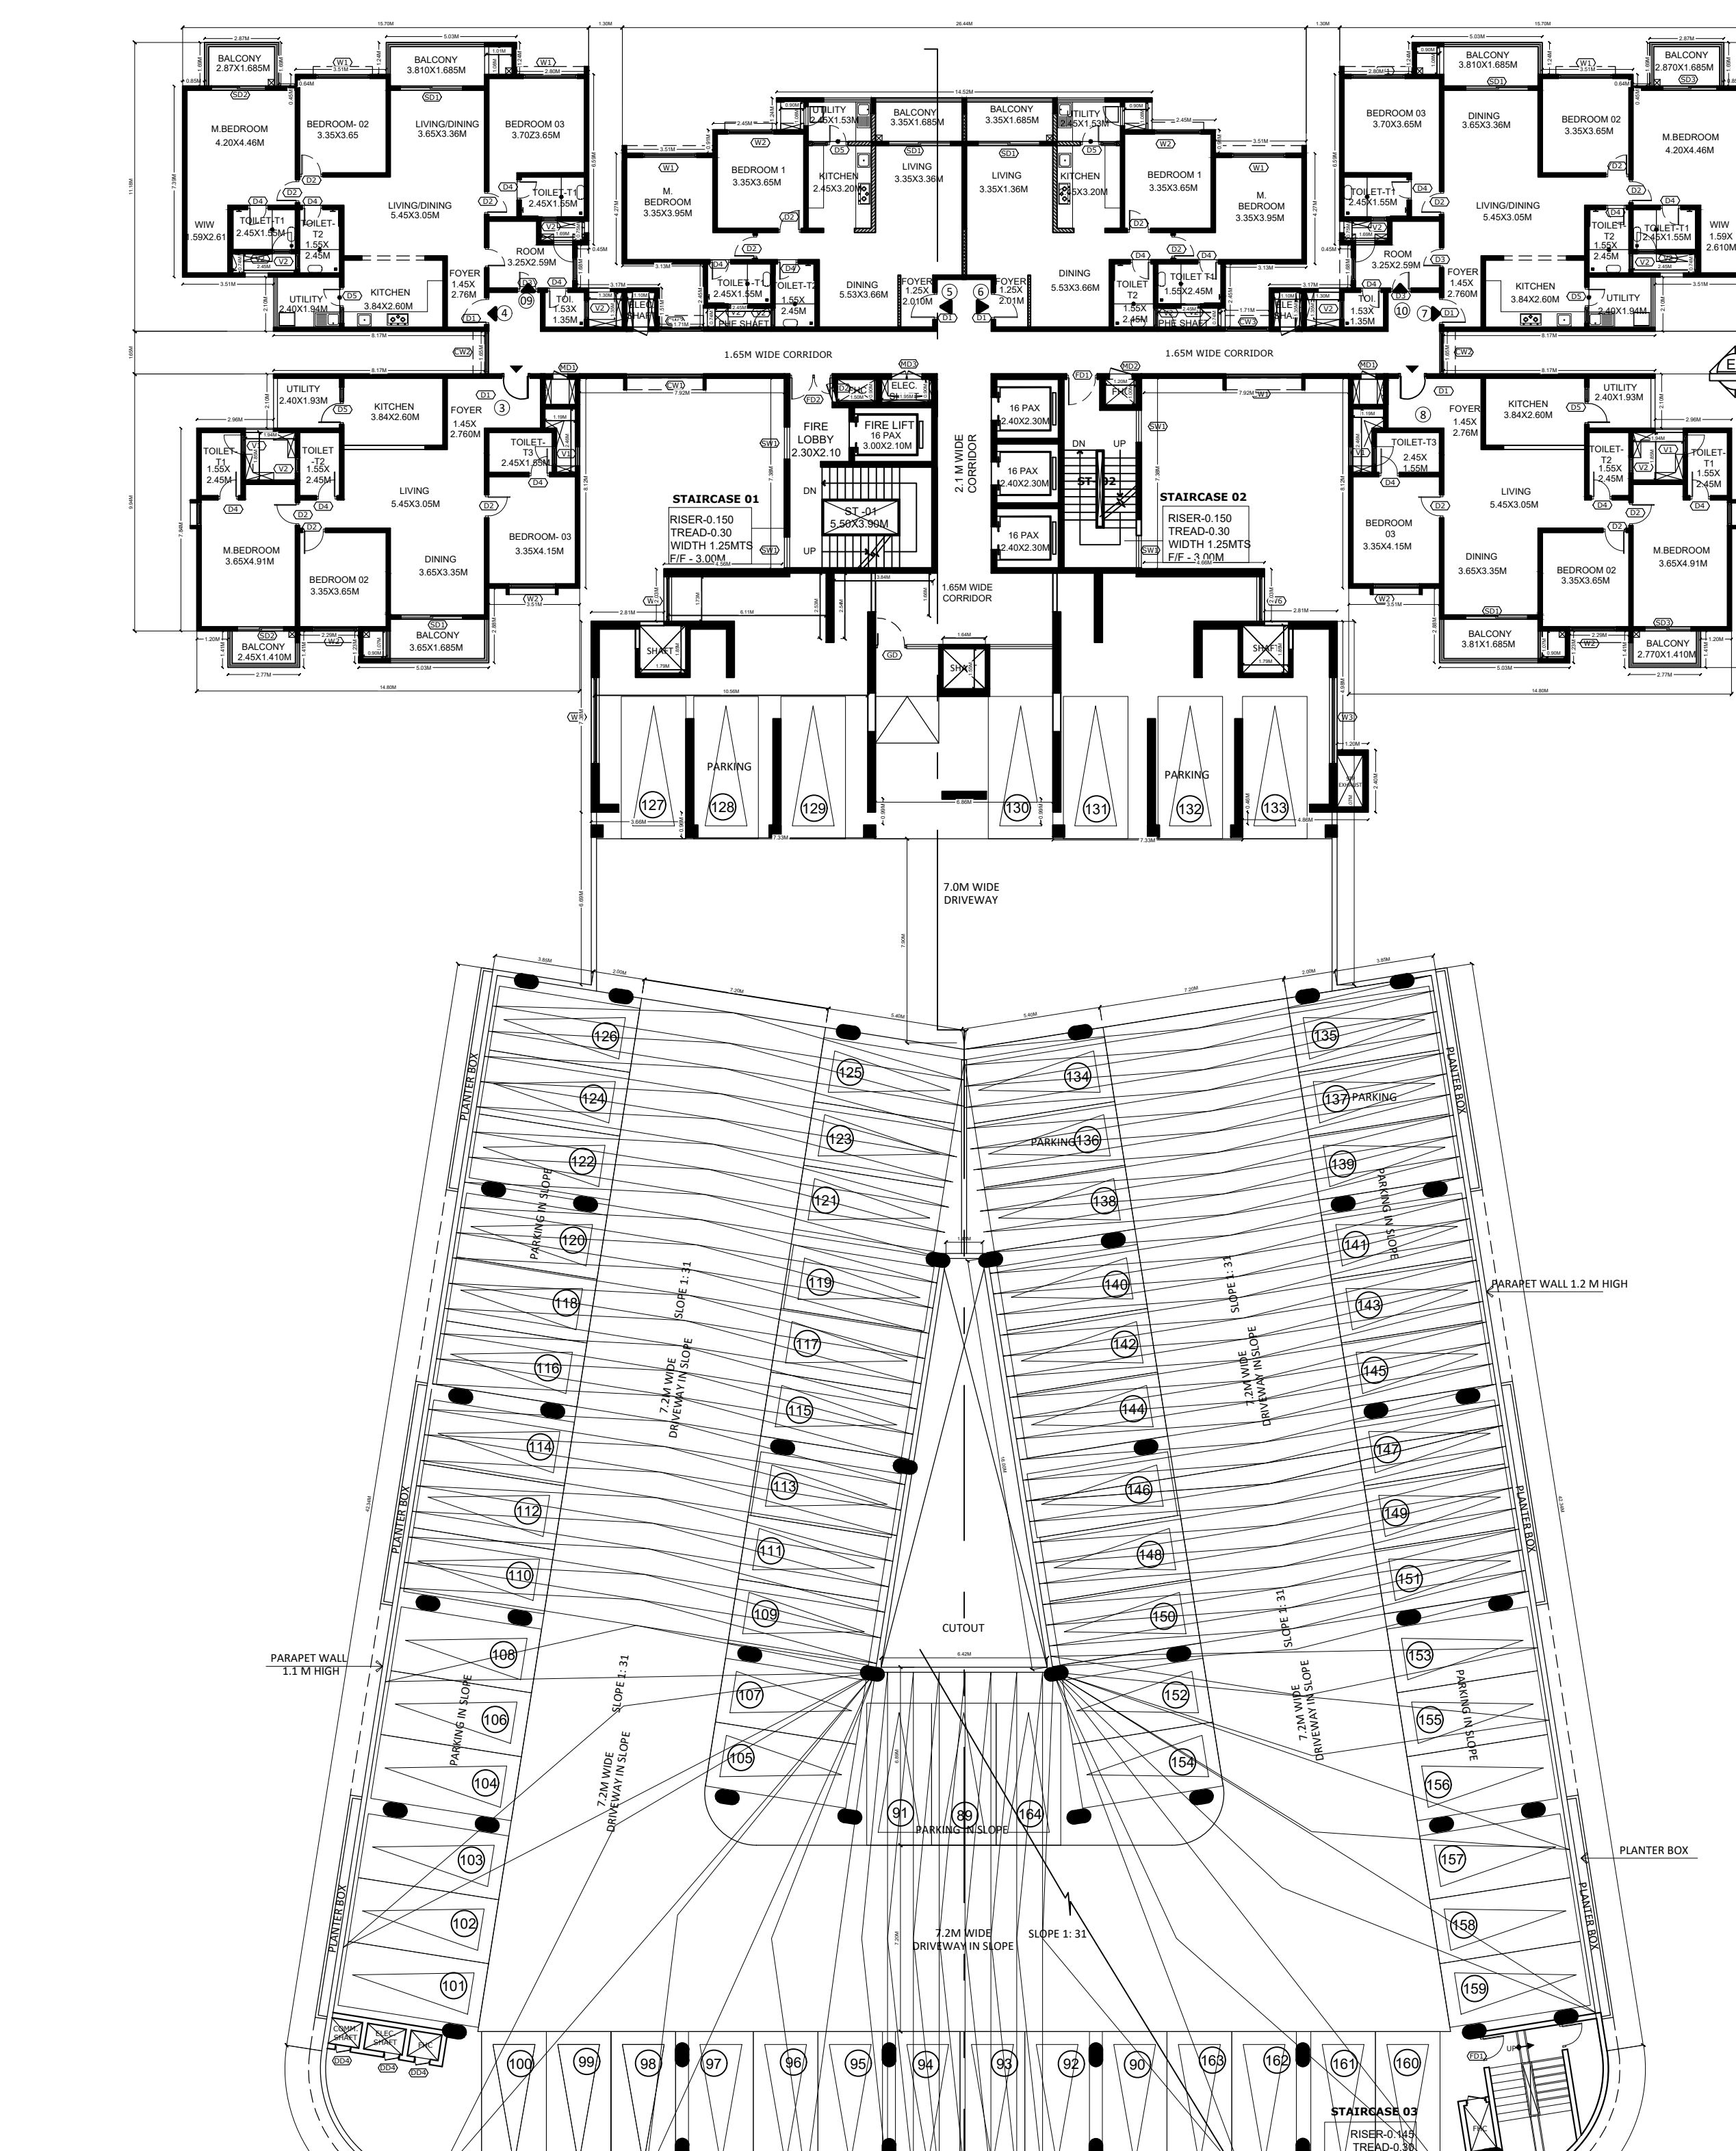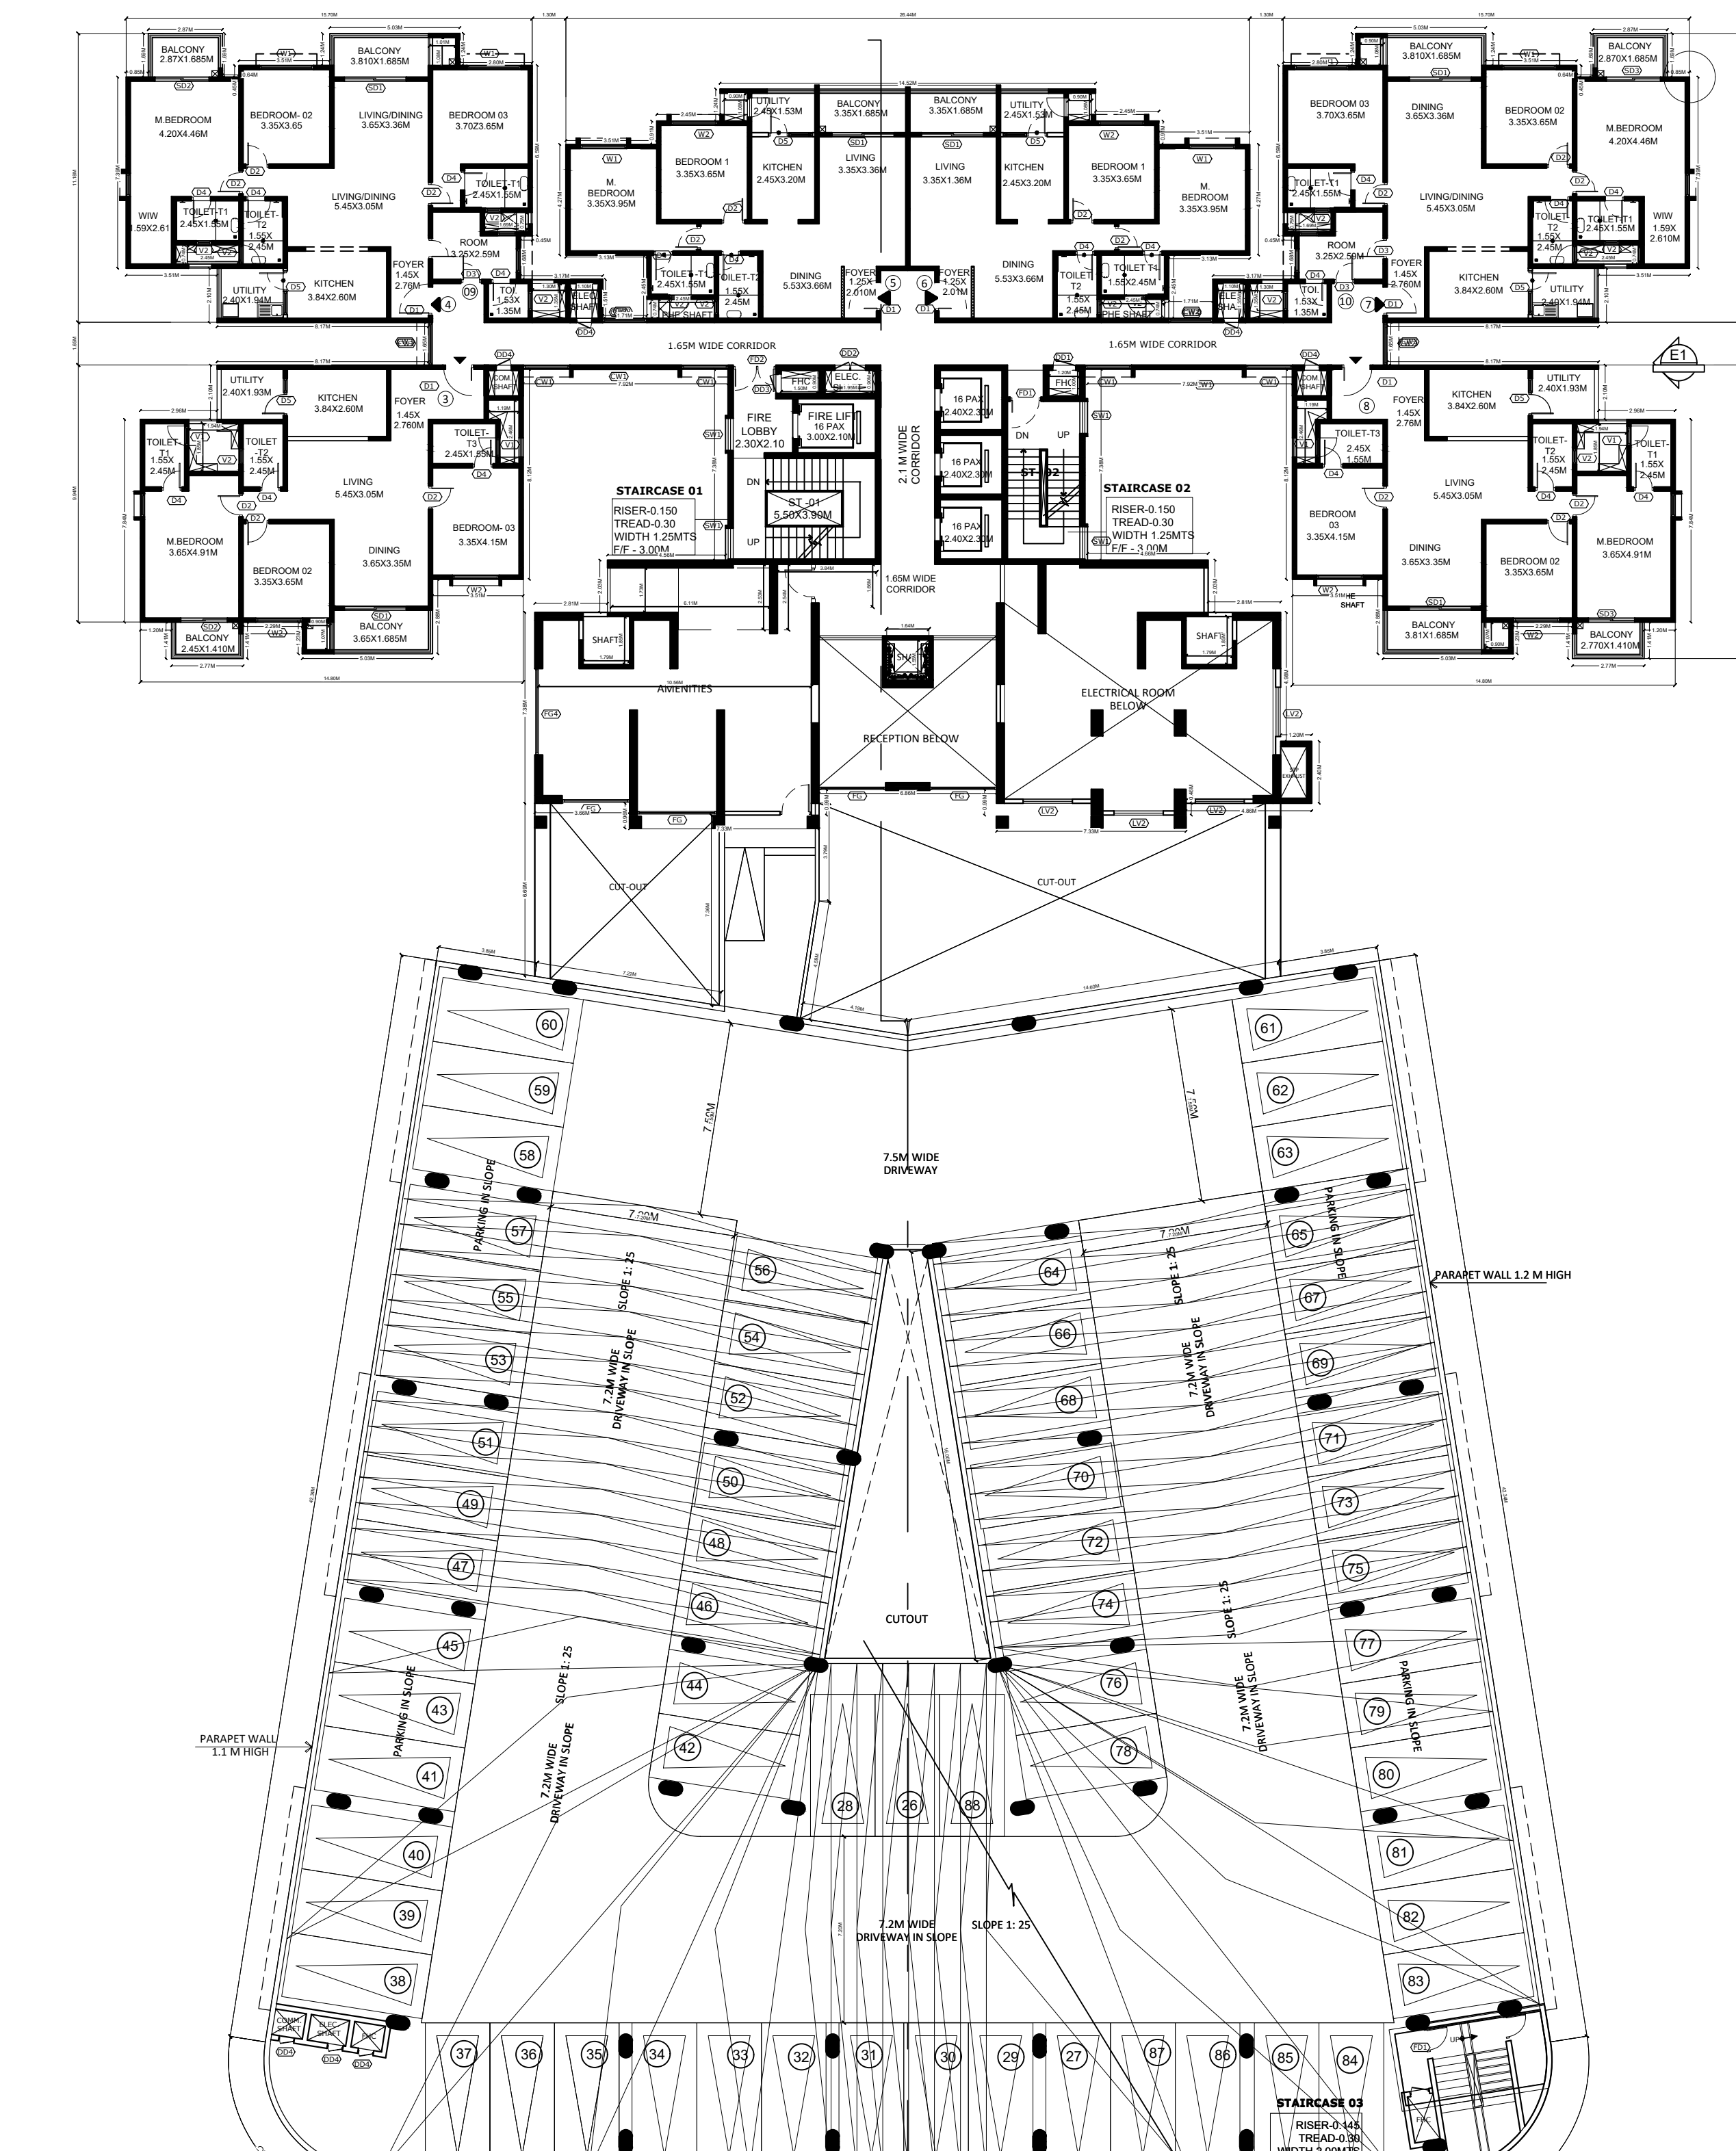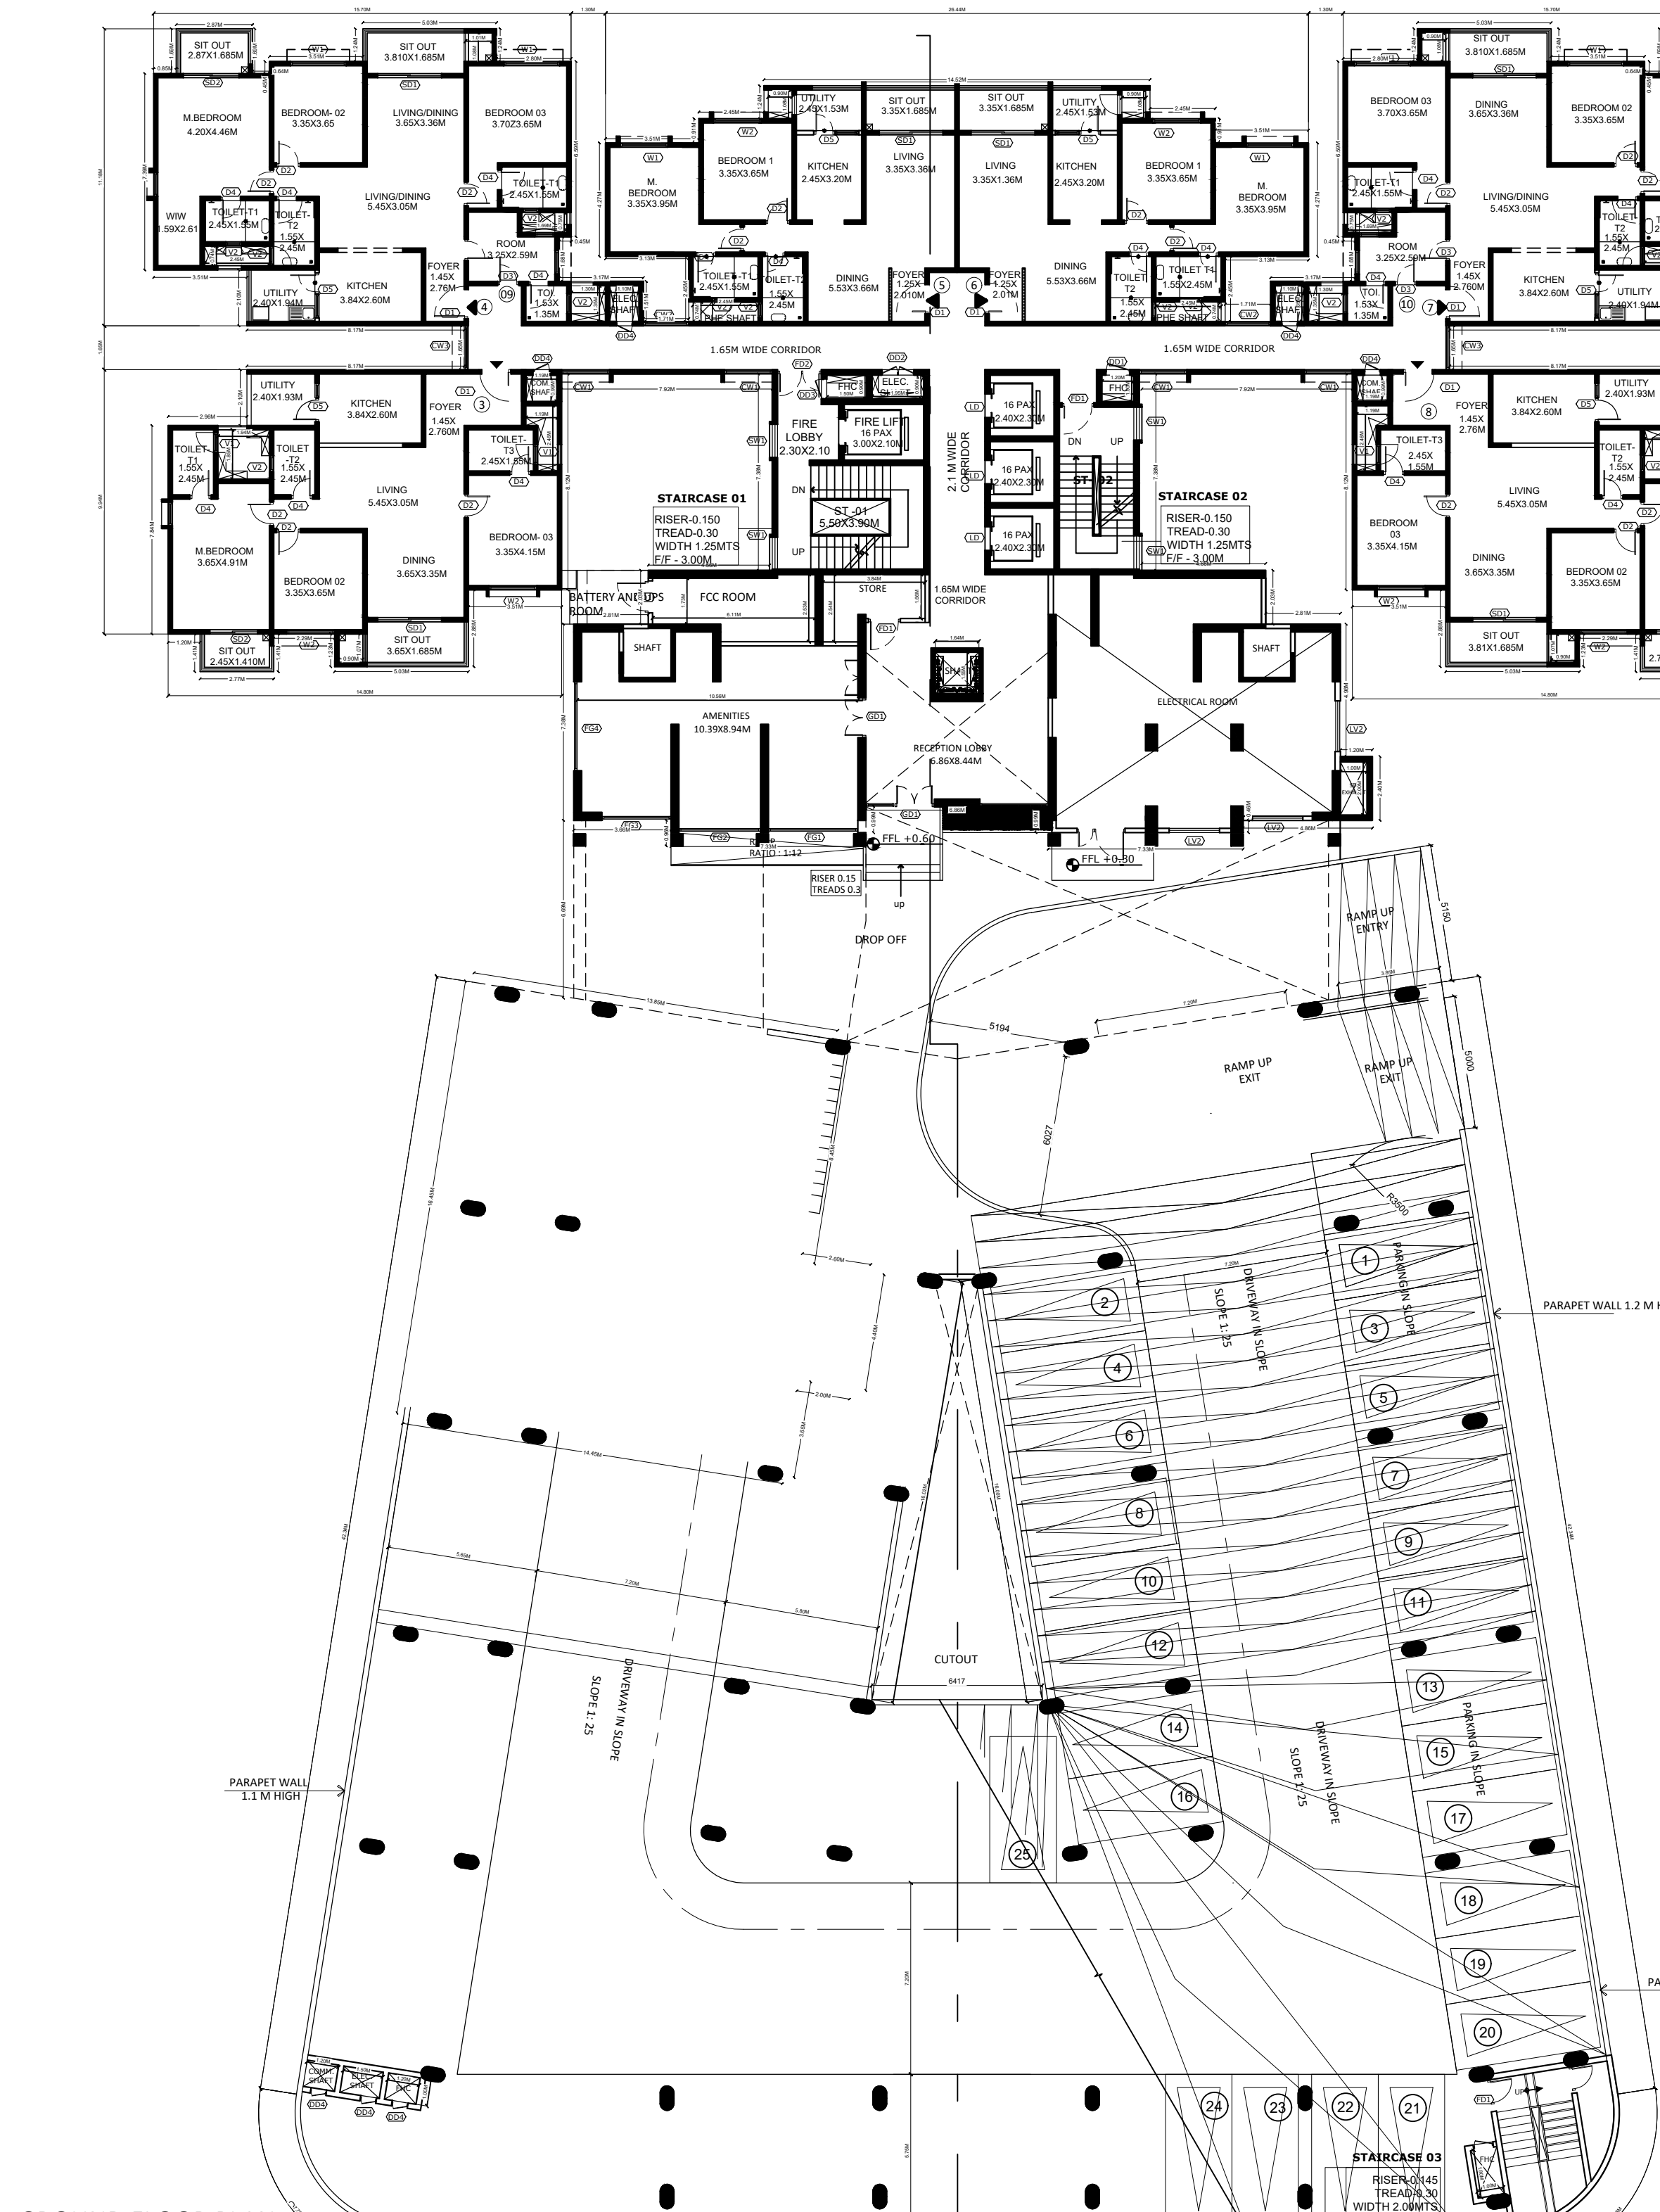







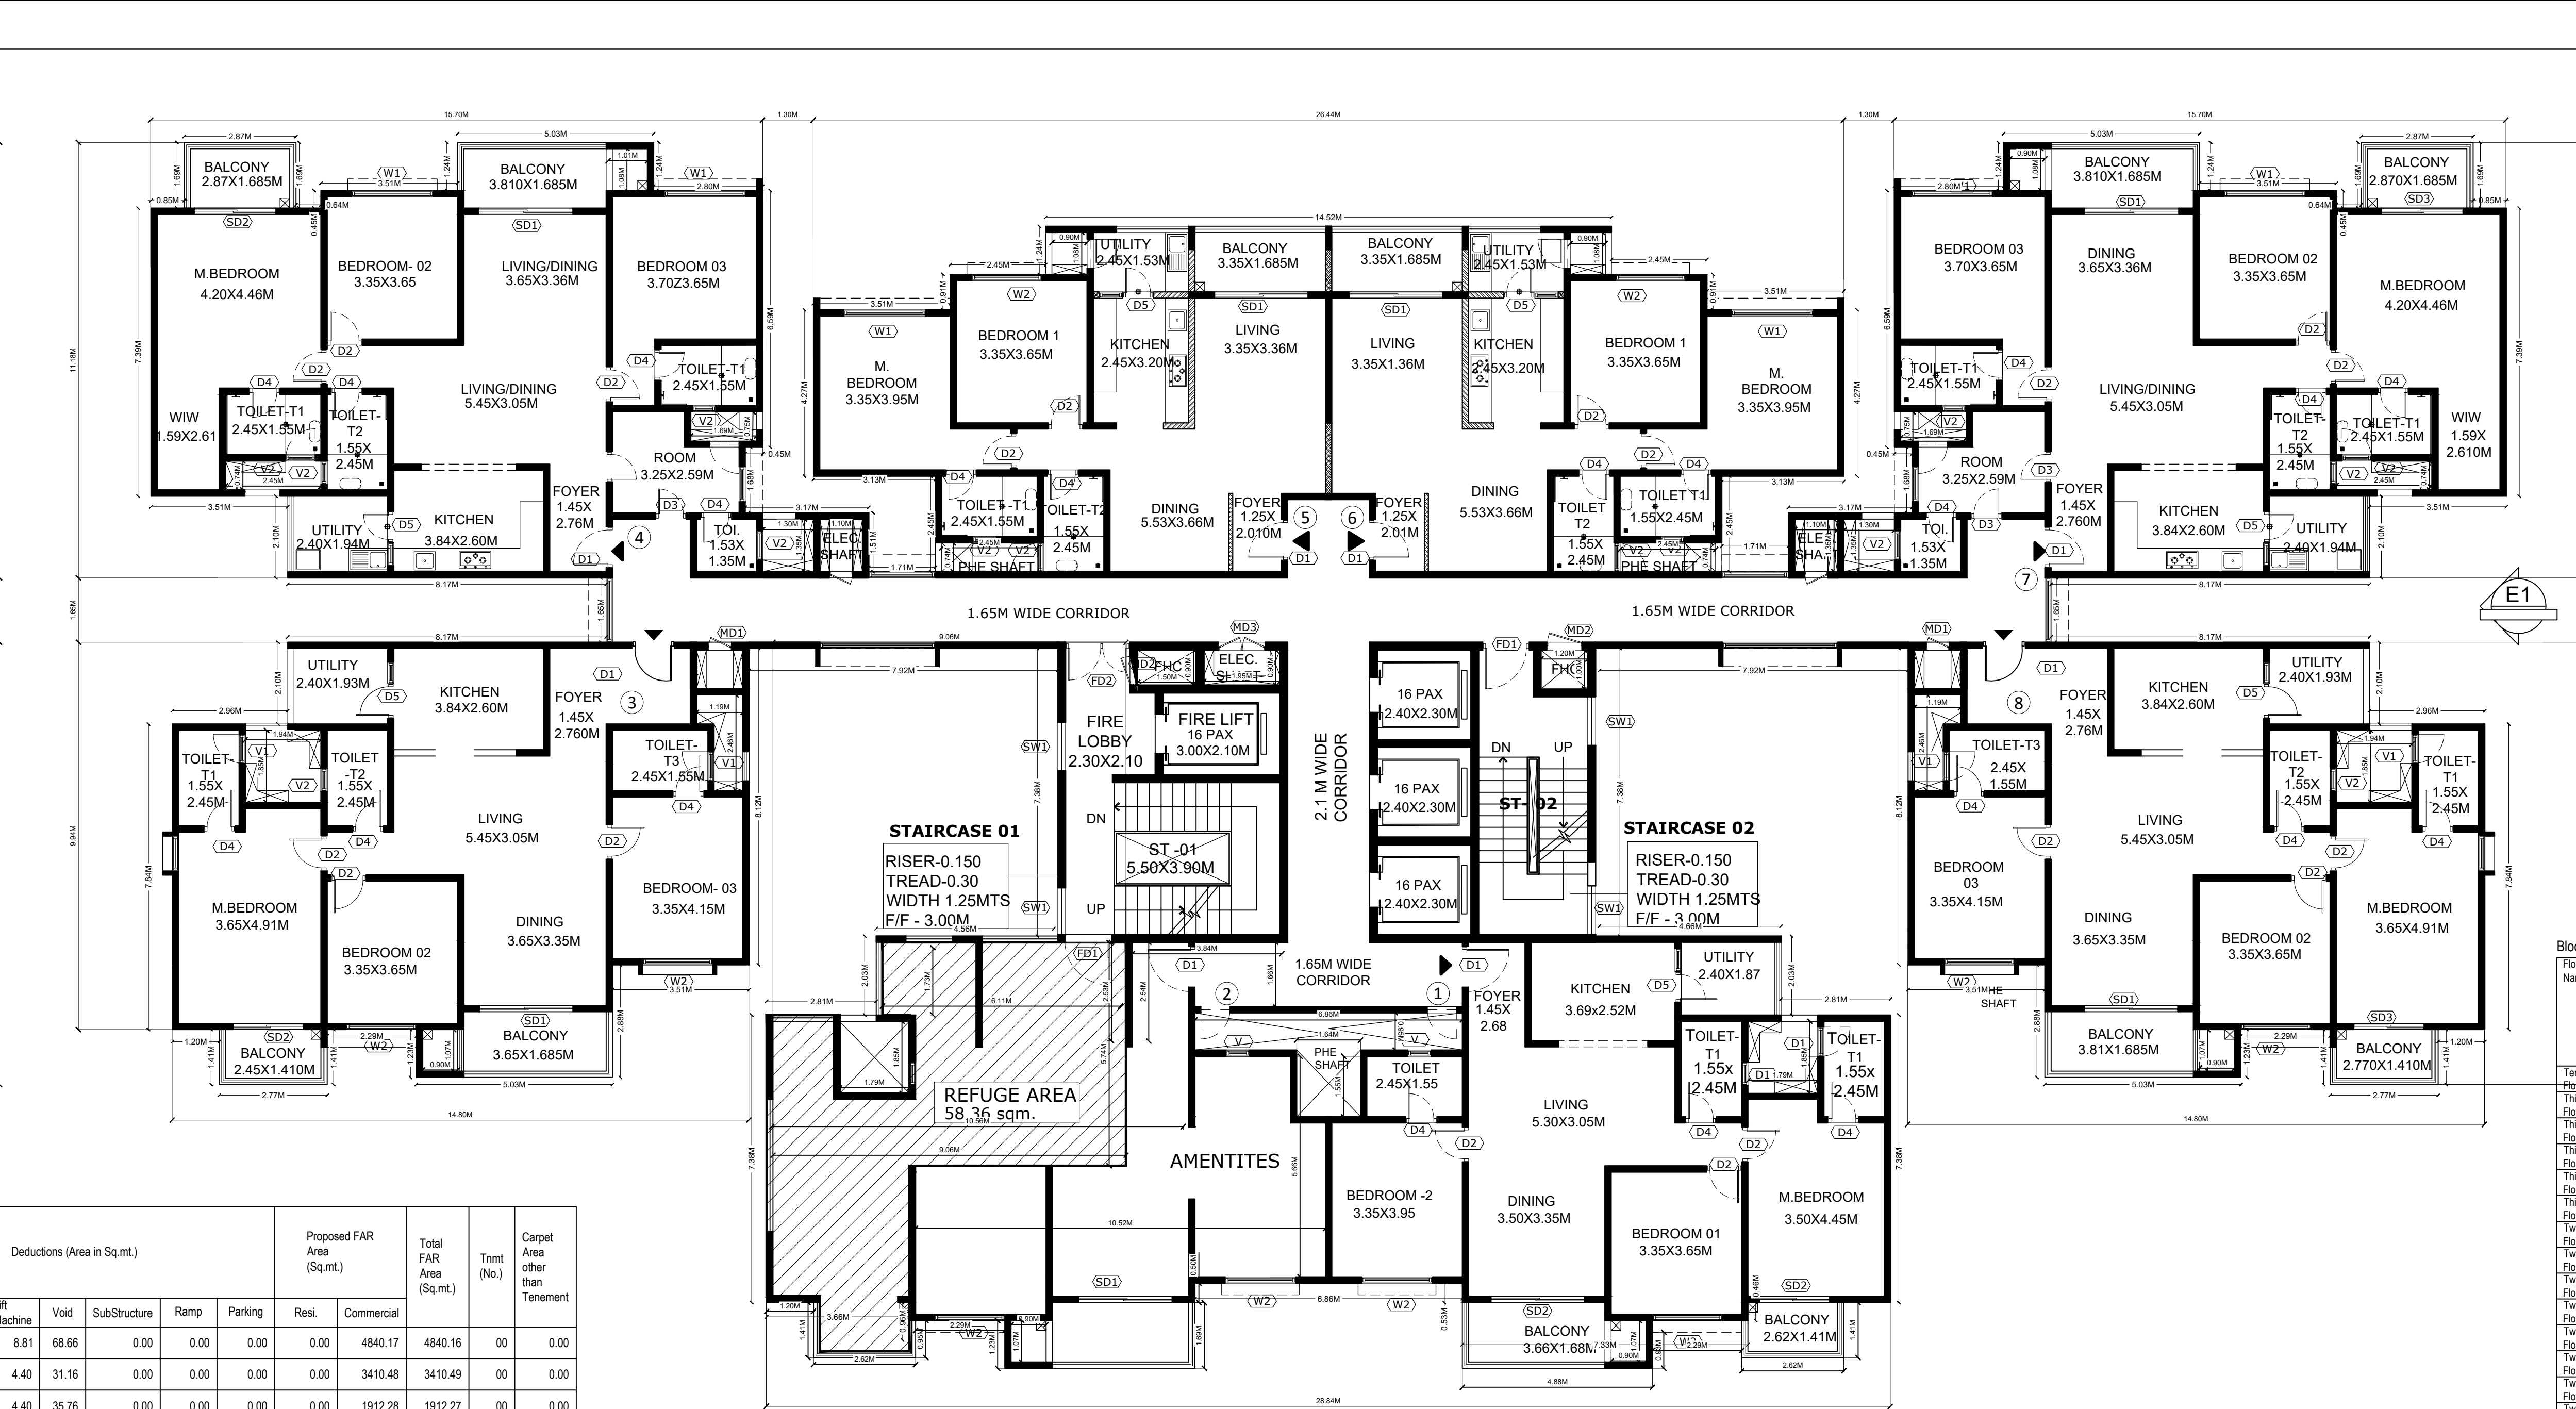


TYPICAL 19TH & 29TH (REFUGE) FLOOR PLAN
TOWER A, B & C

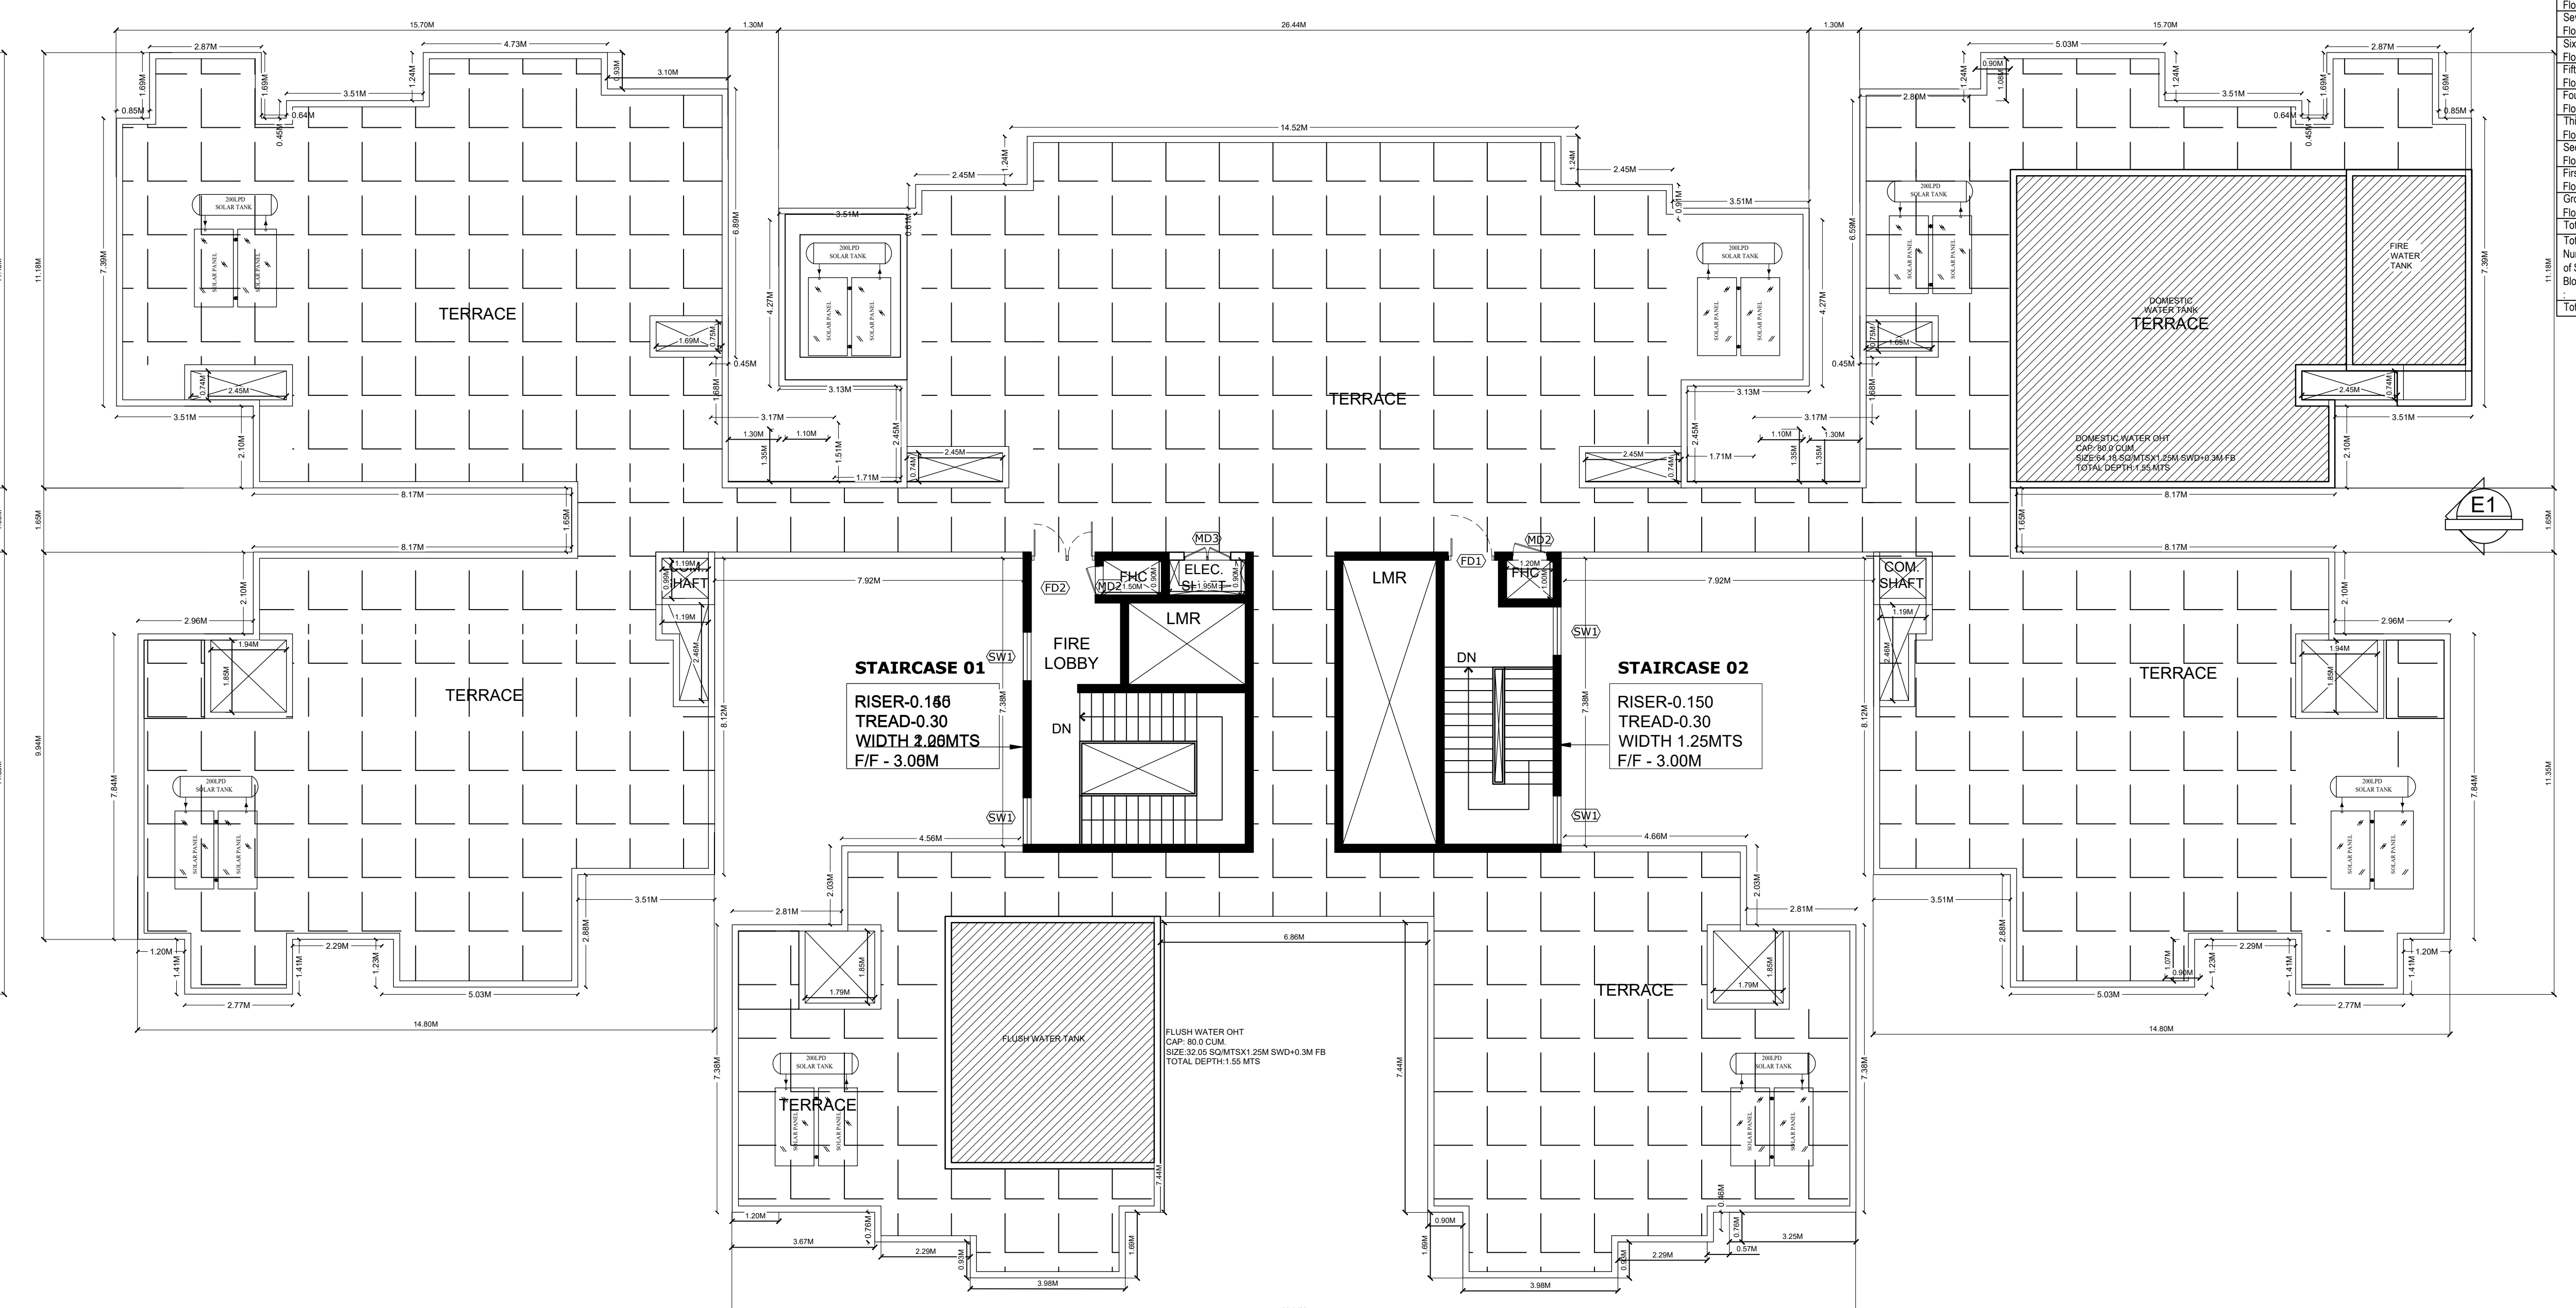

TERRACE FLOOR PLAN
TOWER A, B & C

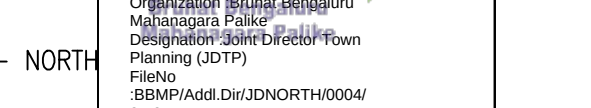

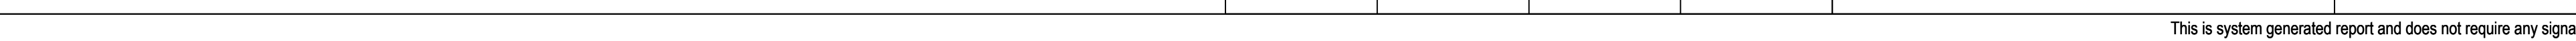 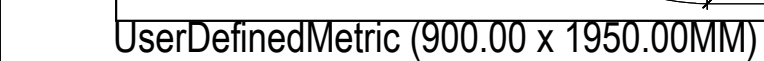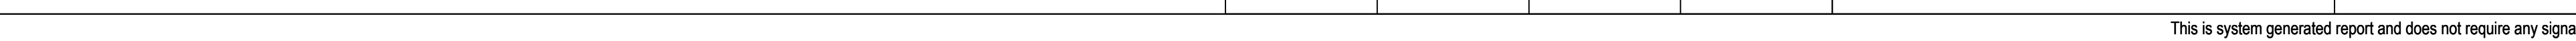 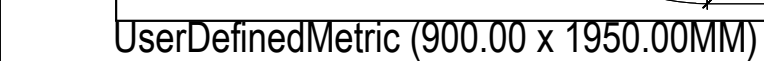



17 Calculations - Size				18 Calculations - Area			
FLOOR	Size	Area	TOTAL AREA				
1	1.0 x 20.2 x 12.9	2548	994.6				
2	1.0 x 20.2 x 12.9	2548					
3	1.0 x 20.2 x 12.9	2548					
	168.90	50.68</					

SANCING/ISSUING AUTHORITY :				date of issue of plan and building licence by the competent authority.	
DESIGNER / DESIGN ENGINEER / ARCHITECT NAME	REGISTERED ADDRESS	REGISTERED OFFICE	JOINT VENTURE		