

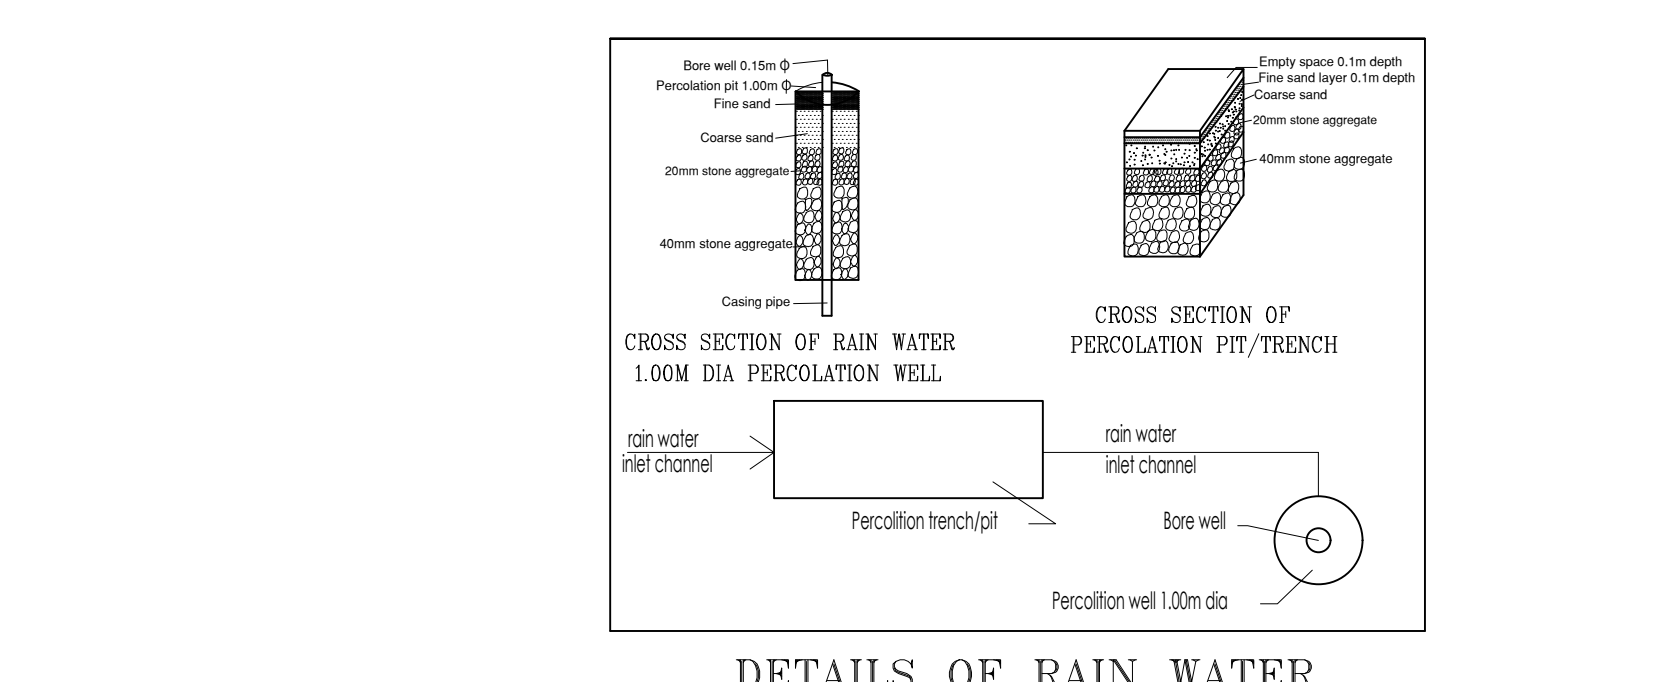
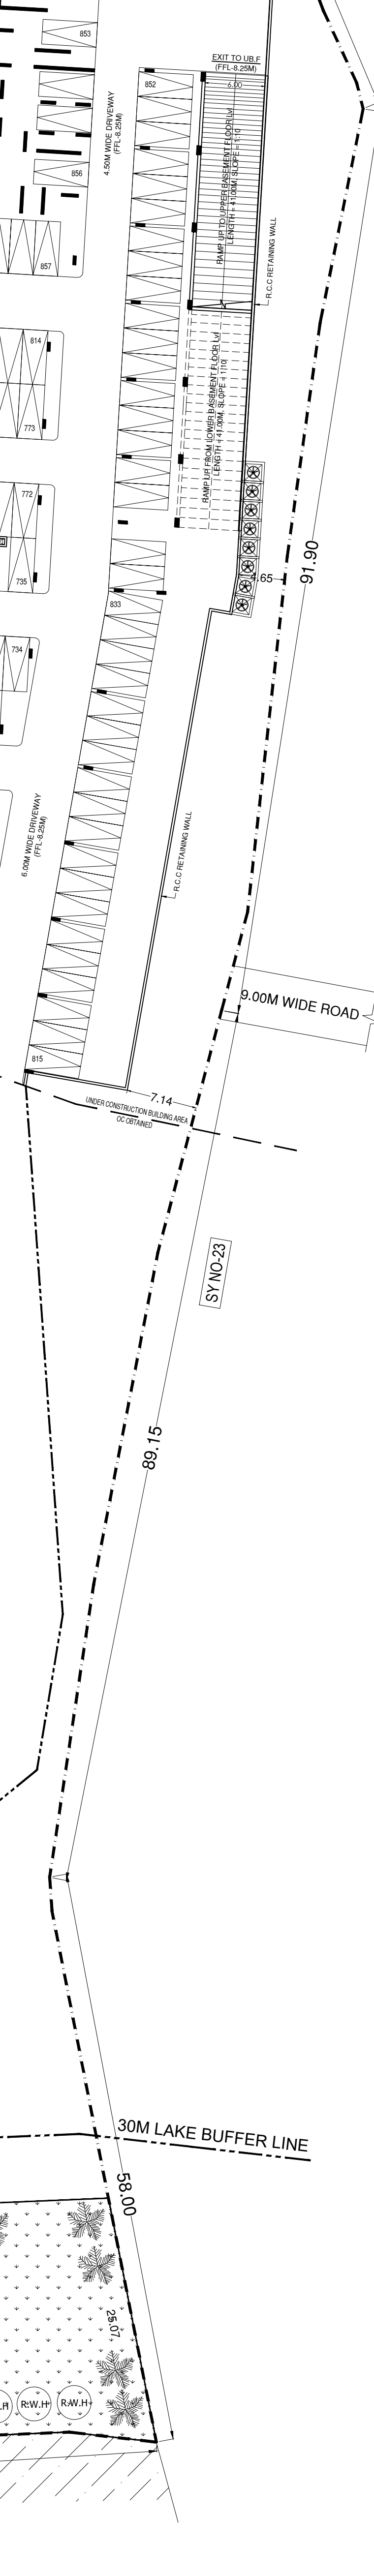


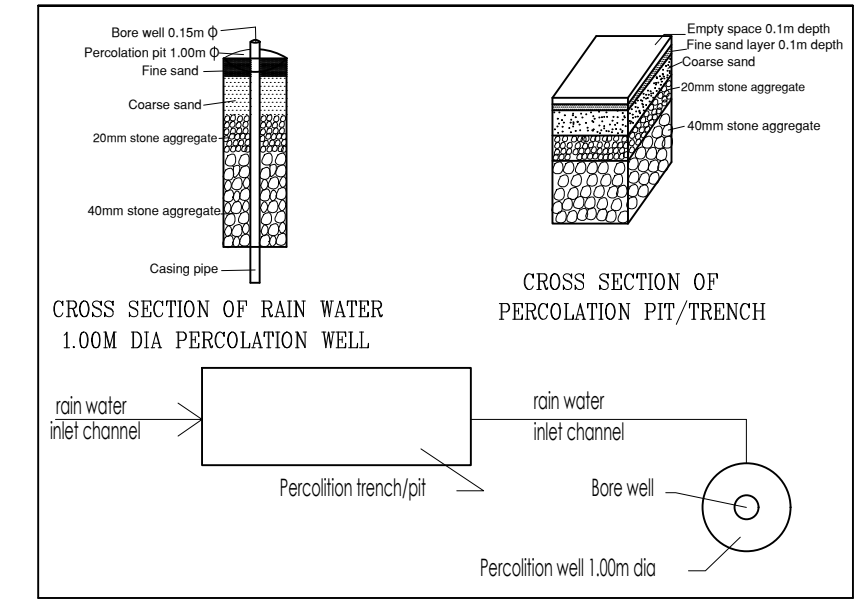

SANCTIONING AUTHORITY :		
CHIEF OF POLICE CHIEF OF POLICE CHIEF OF POLICE	CHIEF OF POLICE	CHIEF OF POLICE

	DRAWING TITLE : <u>WING - E (MAPLE), WING - F (OAK) & WING -G (ELM)</u>	
	LOWER BASEMENT FLOOR PLAN	
	SHEET NO : 2	
This approval of Building plan Modified plan is valid for two years from the date of issue of plan and building licence by the competent authority.  		

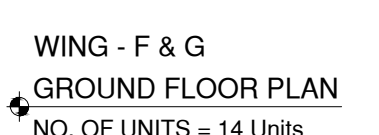

Stock Name	Built Up Area (Sq. M.)	FAR Area (Sq. M.)
Esplanade TO BE RETAINED-1 WING A (WILLOW) (OC OBTAINED)	83666.15	25822.83
Esplanade TO BE RETAINED-2 WING B (POND) (OC OBTAINED)	20144.07	26822.84
Esplanade TO BE RETAINED-3 WING C (MT) (OC OBTAINED)	29002.72	26293.05
Esplanade TO BE RETAINED-4 WING D (TULIP) (OC OBTAINED)	29002.94	26721.31
Esplanade TO BE RETAINED-6 WING E (MAPLE) (UNDER CONSTRUCTION)	29042.82	26502.07
Total:	199153.70	132112.10

[illegible]

BLOCK NAME	NAME	LENGTH	HEIGHT	NOS
F1 PROPOSED RESIDENTIAL APARTMENT	D1	0.90	2.10	200

BLOCK NAME	NAME	LENGTH	HEIGHT	NOS
G PROPOSED RESIDENTIAL APARTMENT BUILDING WING 0.10M	D1	0.90	2.10	80

--	--	--	--	--	--

Text (No.)	

200

280.00	
--------	--

[illegible][illegible]


OWNER / GPA HOLDER'S
SIGNATURE



OWNER'S ADDRESS WITH ID
NUMBER & CONTACT NUMBER :
M/s SUMADHURA INFRACON PVT LTD Rep by Chairman and
Managing Director
G. Meethusudhan & Others 108/2
Mileers building 1st main main layout munnekodi
village marathahalli ring road bangalore

K. K. Ravi
20/05/2018

PROJECT TITLE : MODIFIED RESIDENTIAL APARTMENT BUILDING AT E-KHATHA NO. 2454556617, OLD KHATHA NO. 6503968, SY NOS. 4701, 4702A, 4702B, 4703, 481C, 483S, 484A & 485, WHITEFIELD VILLAGE, K.R.PURAM HOBLI, WARD NO. 84, BANGALORE EAST TALUK
DRAWING TITLE : <u>WING - F (QAK) & WING - G (ELMI)</u>
GROUND FLOOR PLAN

[illegible]

 

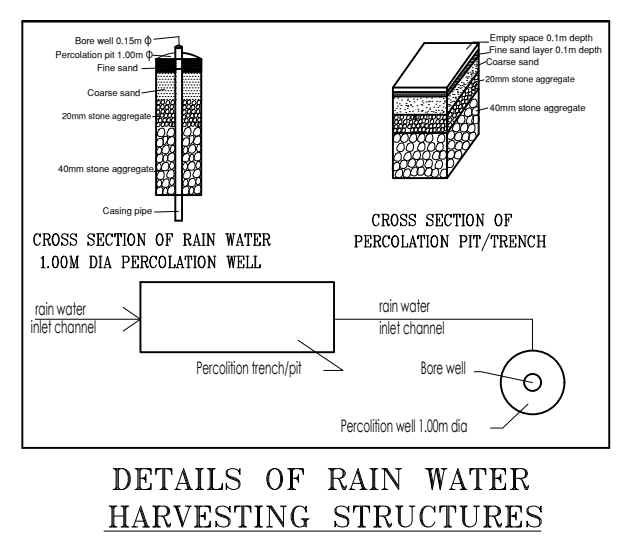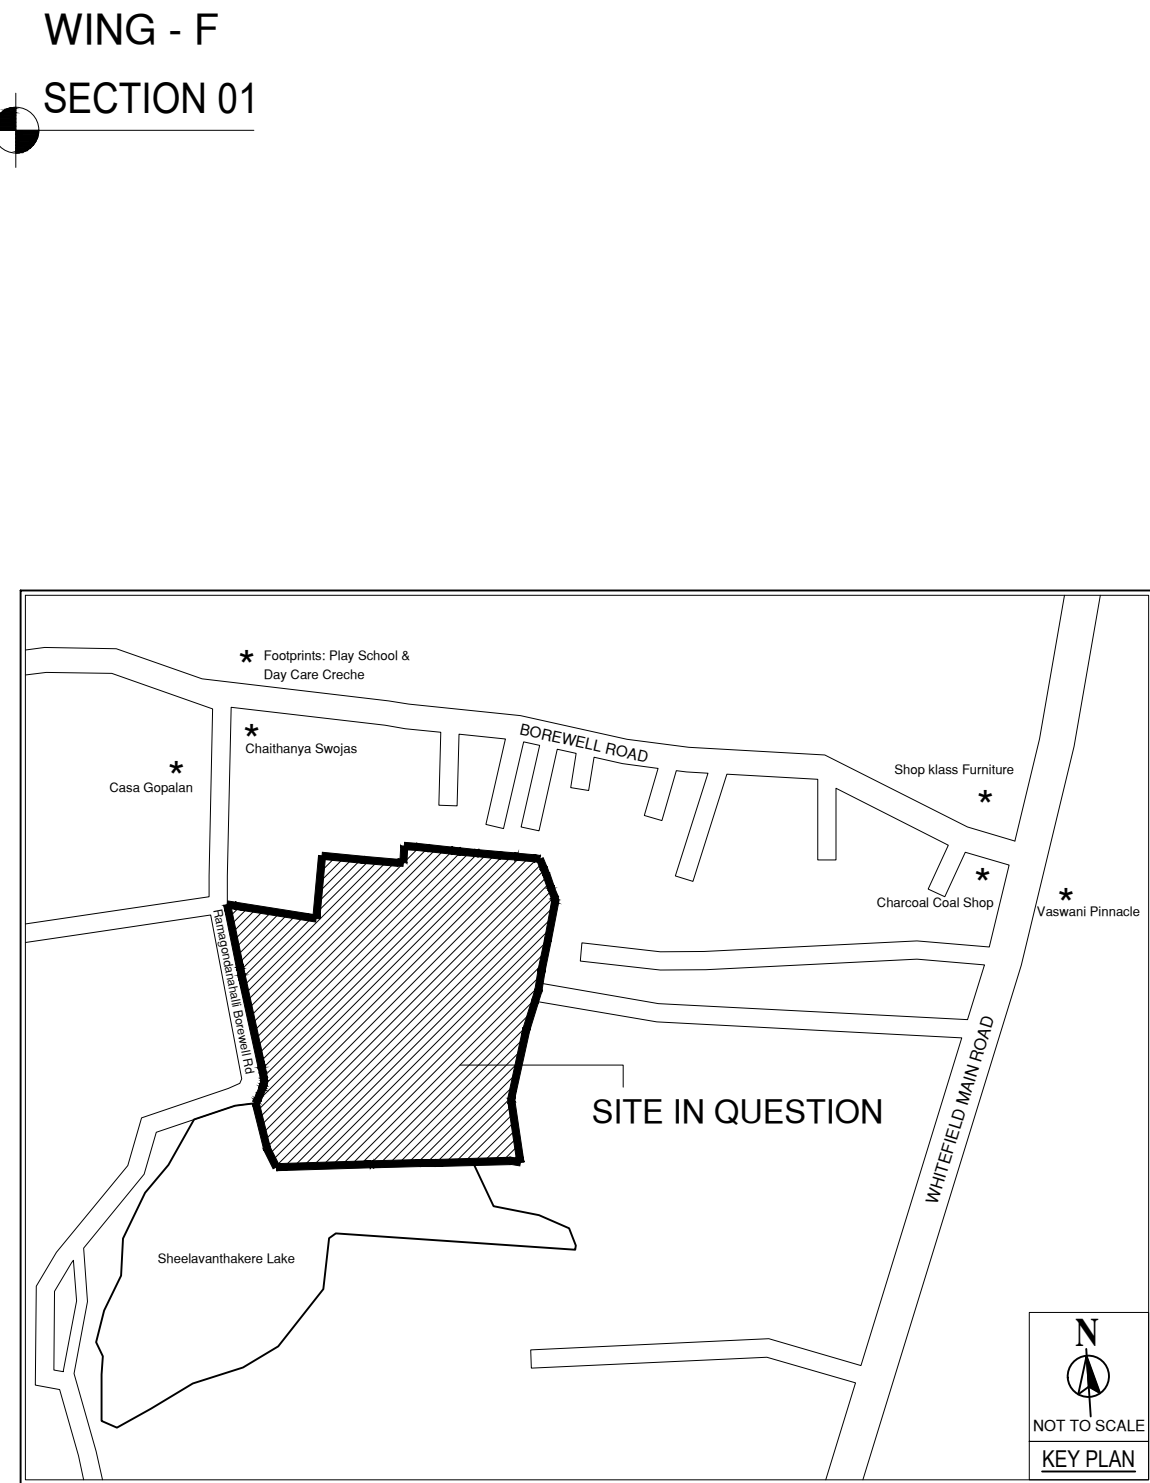

English	1427.29	158.07	1366.22	79.39	35.07	0.00	0.00	0.00
Spanish	1427.29	158.07	1366.22	79.39	35.07	0.00	0.00	0.00
Ingush	1427.29	158.07	1366.22	79.39	35.07	0.00	0.00</	

Sr. No.	TDR No.	TDR Area (Notional Land in Sq.ft.)	Guidance value of TDR Originating area (Sq. / Sq.Mt.)	Guidance Value of the Redeveloping Plot (Sq. / Sq.Mt.)	Factorized National Land in the receiving plot	Floor area yield for the Notional land	Units floor out yield (Sq.)
331	-	16712.50	0.00	55000.00	0.00	0.00	
332	-	8039.61	0.00	55000.00	0.00	0.00	
Total						0.00	2
Total Floor area yielded by TDR						0.00	
Maximum TDR Allowable (80% of Permissible FAR)						24752.11	
Balance not utilized TDR Area							

Required Parking (Table 7a)						
Block Name	Type	Sub Use	Area (Sq Ft)	Units	Gar	Car
				Repts	Prop	Repts/Unit
RESIDENTIAL APARTMENT BUILDING WING F (G4)	Residential	Apartment	90,250	2	-	1
			90,225	1	-	1
RESIDENTIAL APARTMENT BUILDING WING G (E4)	Residential	Apartment	90,225	1	-	1
			90,225	1	-	1
Total			-	-	-	270

Parking Deck (Table 7b)				
Vehicle Type	Reqd	Actual		
	Area (Sq Ft)	No.	Area (Sq Ft)	No.
Car	27	27	371.25	0.00
Visitor's Car Parking	237	237	448.13	0.00
Motorcycle	-	-	-	0.00
Taxi/Bus/Truck	-	-	-	0.00
Other Parking	-	-	-	2,189.54
Total			371.25	2,189.54

[illegible]

Block Use/SUBUSE Details				
Block Name	Block Use	Block SubUse	Block Structure	Block Land Use Category
F (PROPOSED RESIDENTIAL APARTMENT BUILDING WING F 040)	Residential	Apartment	Highrise	R
G (PROPOSED RESIDENTIAL APARTMENT BUILDING WING G 040)	Residential	Apartment	Highrise	R

PAR & Tenement Details								
Block	No of Same Bldg	Gross Built Up Area (Sq m)	Deductions From Gross BUA/Net (Sq m)	Total Built Up Area (Sq m)	Deductions /Area			
					Star/Case	Lift	Lift Machine	Void
F								
PROPOSED RESIDENTIAL APARTMENT BUILDING WING F (ORG)	1	6674.23	3123.47	6350.76	1717.68	714.52	30.87	62.38
G								
PROPOSED RESIDENTIAL APARTMENT BUILDING WING G (ELM)	1	13234.31	489.96	13444.35	1031.94	300.20	10.01	6.02
H								
PROPOSED RESIDENTIAL APARTMENT BUILDING WING H (ELM)	2	80640.64	3613.43	77036.11	2742.63	1074.52	48.98	68.44

Existing Budget Details							
Name	Use	Subuse	Type	Structure	Height	Foot No	Est Area
TO BE REBETEN-1 WIND (C) (C) OBTAINED	Residential	Apartment	Building	Highrise	60.03	20	25022.83
FORBETEN-1 TO BE REBETEN-2 WIND (C) (C) OBTAINED	Residential	Apartment	Building	Highrise	60.03	20	25022.84
FORBETEN-2 TO BE REBETEN-3 WIND (C) (PV) (C) OBTAINED	Residential	Apartment	Building	Highrise	60.03	20	250783.05
FORBETEN-3 TO BE REBETEN-4 WIND (C) (C) OBTAINED	Residential	Apartment	Building	Highrise	60.03	20	26711.31
FORBETEN-4 TO BE REBETEN-5 WIND (C) (C) OBTAINED	Residential	Apartment	Building	Highrise	59.95	20	267302.27

SANCTIONING AUTHORITY :			
MANAGER / WORK ENGINEER / TRAINING MANAGER	ASSISTANT DIRECTOR	DEPUTY DIRECTOR	JOINT DIRECTOR








OWNER : GPA HOLDER'S
OWNER'S ADDRESS WITH ID
NUMBER & CONTACT NUMBER:
M/S SUMANSHU NETWORK LTD Regd by Charman and
Managing Director
B/ Subashnagar 1 Others 1002
Mallam building 1st main road Rajahmundry
District: machilipatnam regd no:rajahm

ARCHITECT/ENGINEER
NAME: S. S. SAKATHUR
Munimkud 1 Flr No. 402, plot no view, 1111, Sapat, MSR
Nagar, Bangalore. E-39112019-14

PROJECT TITLE
MODIFIED RESIDENTIAL BUILDING AT
K. S. HATHI, 26ASASSET, OLD PATTANA REGD. AT
K. S. HATHI, 26ASASSET, OLD PATTANA REGD. AT
DRAWING TITLE:
WIND FLOW

SECTION & ELEVATION

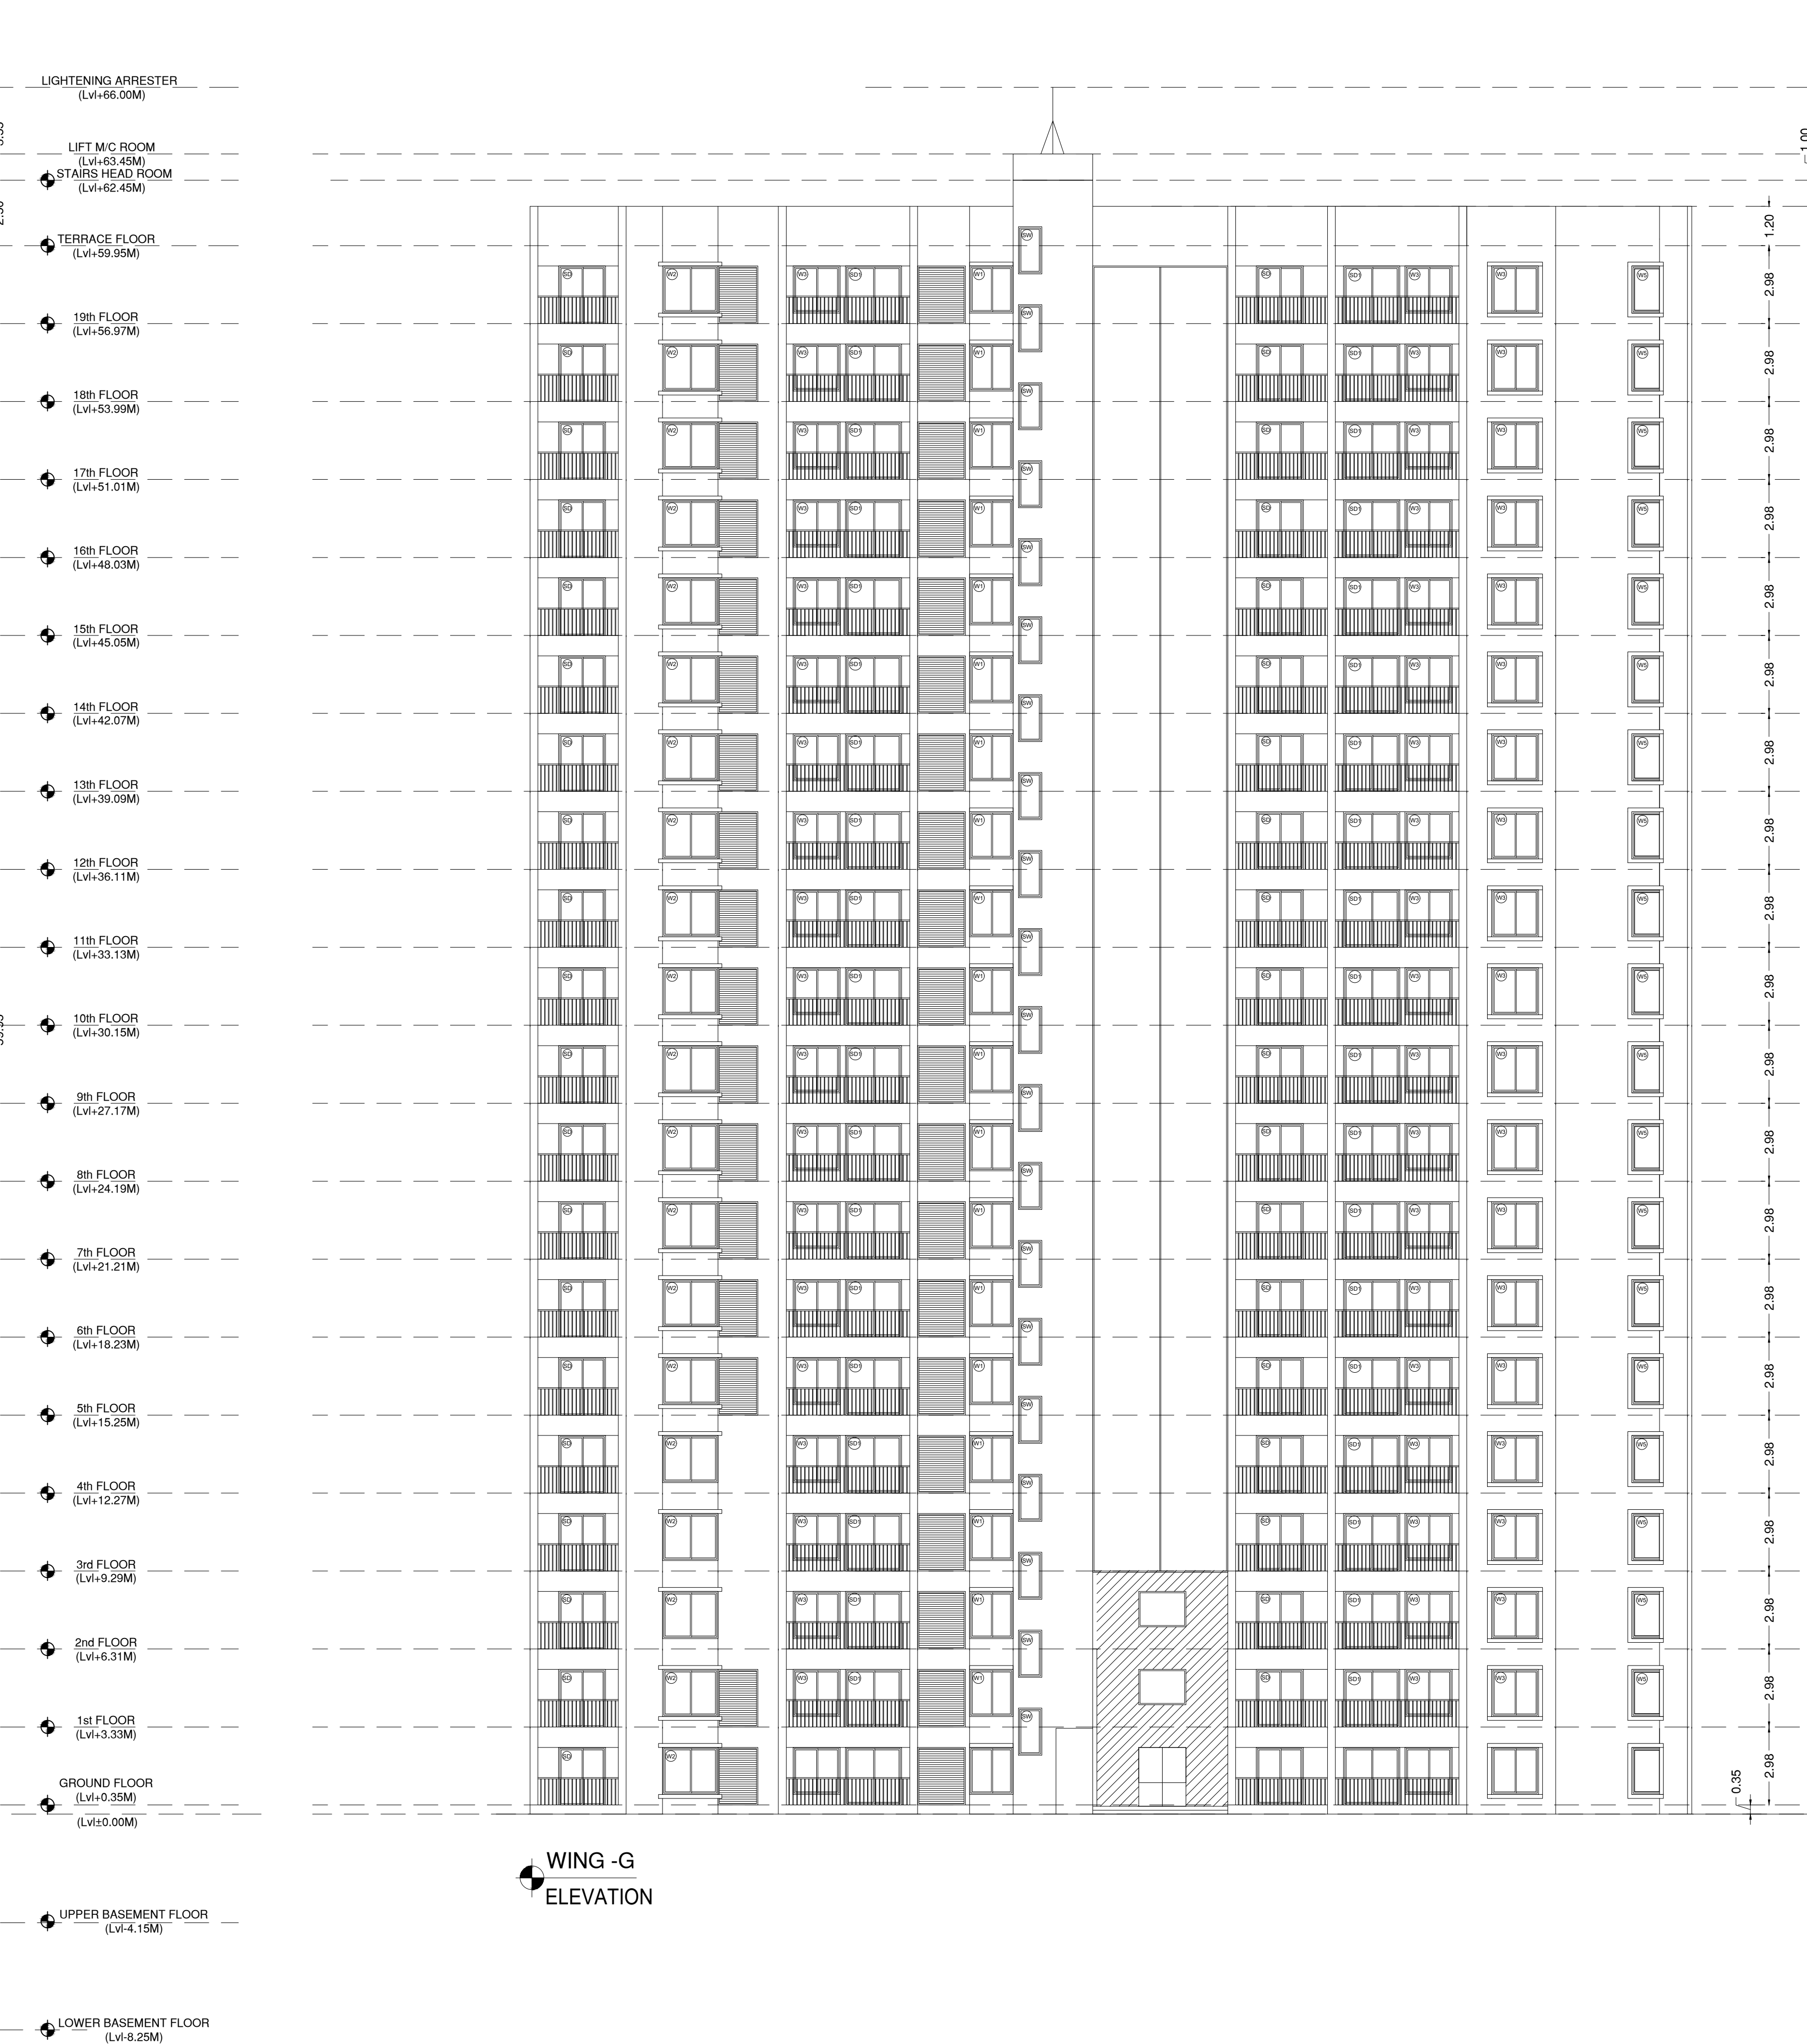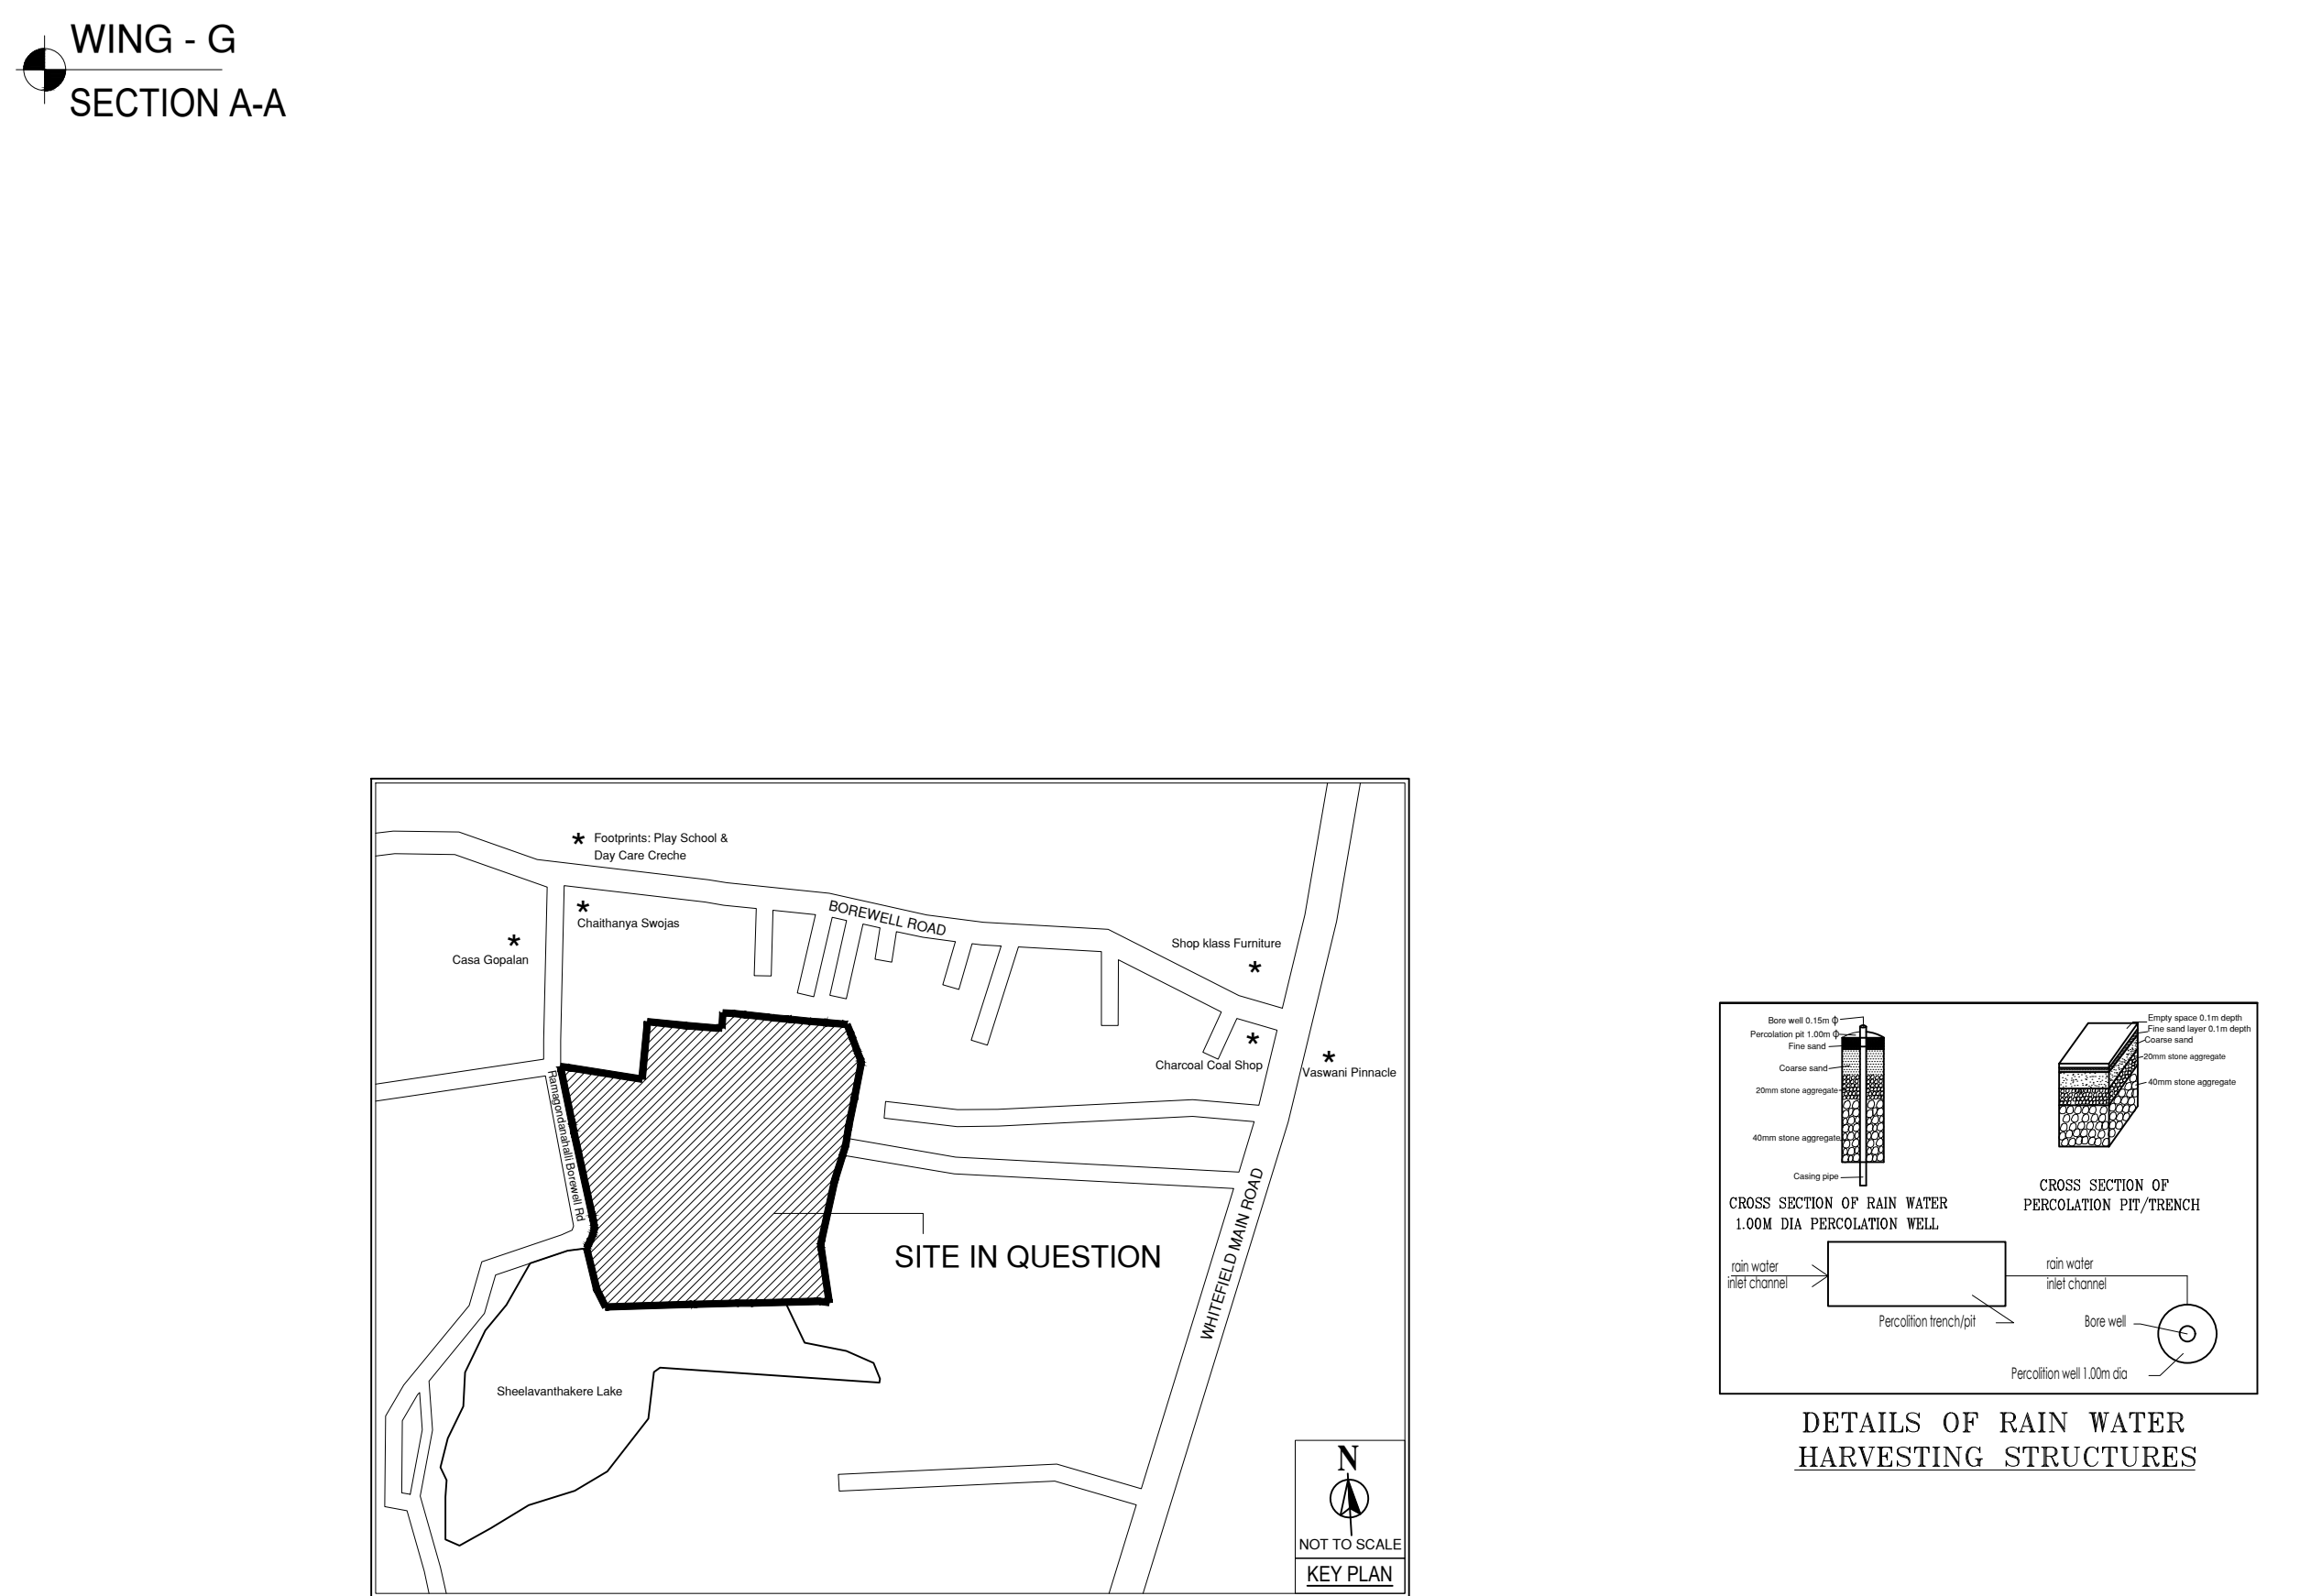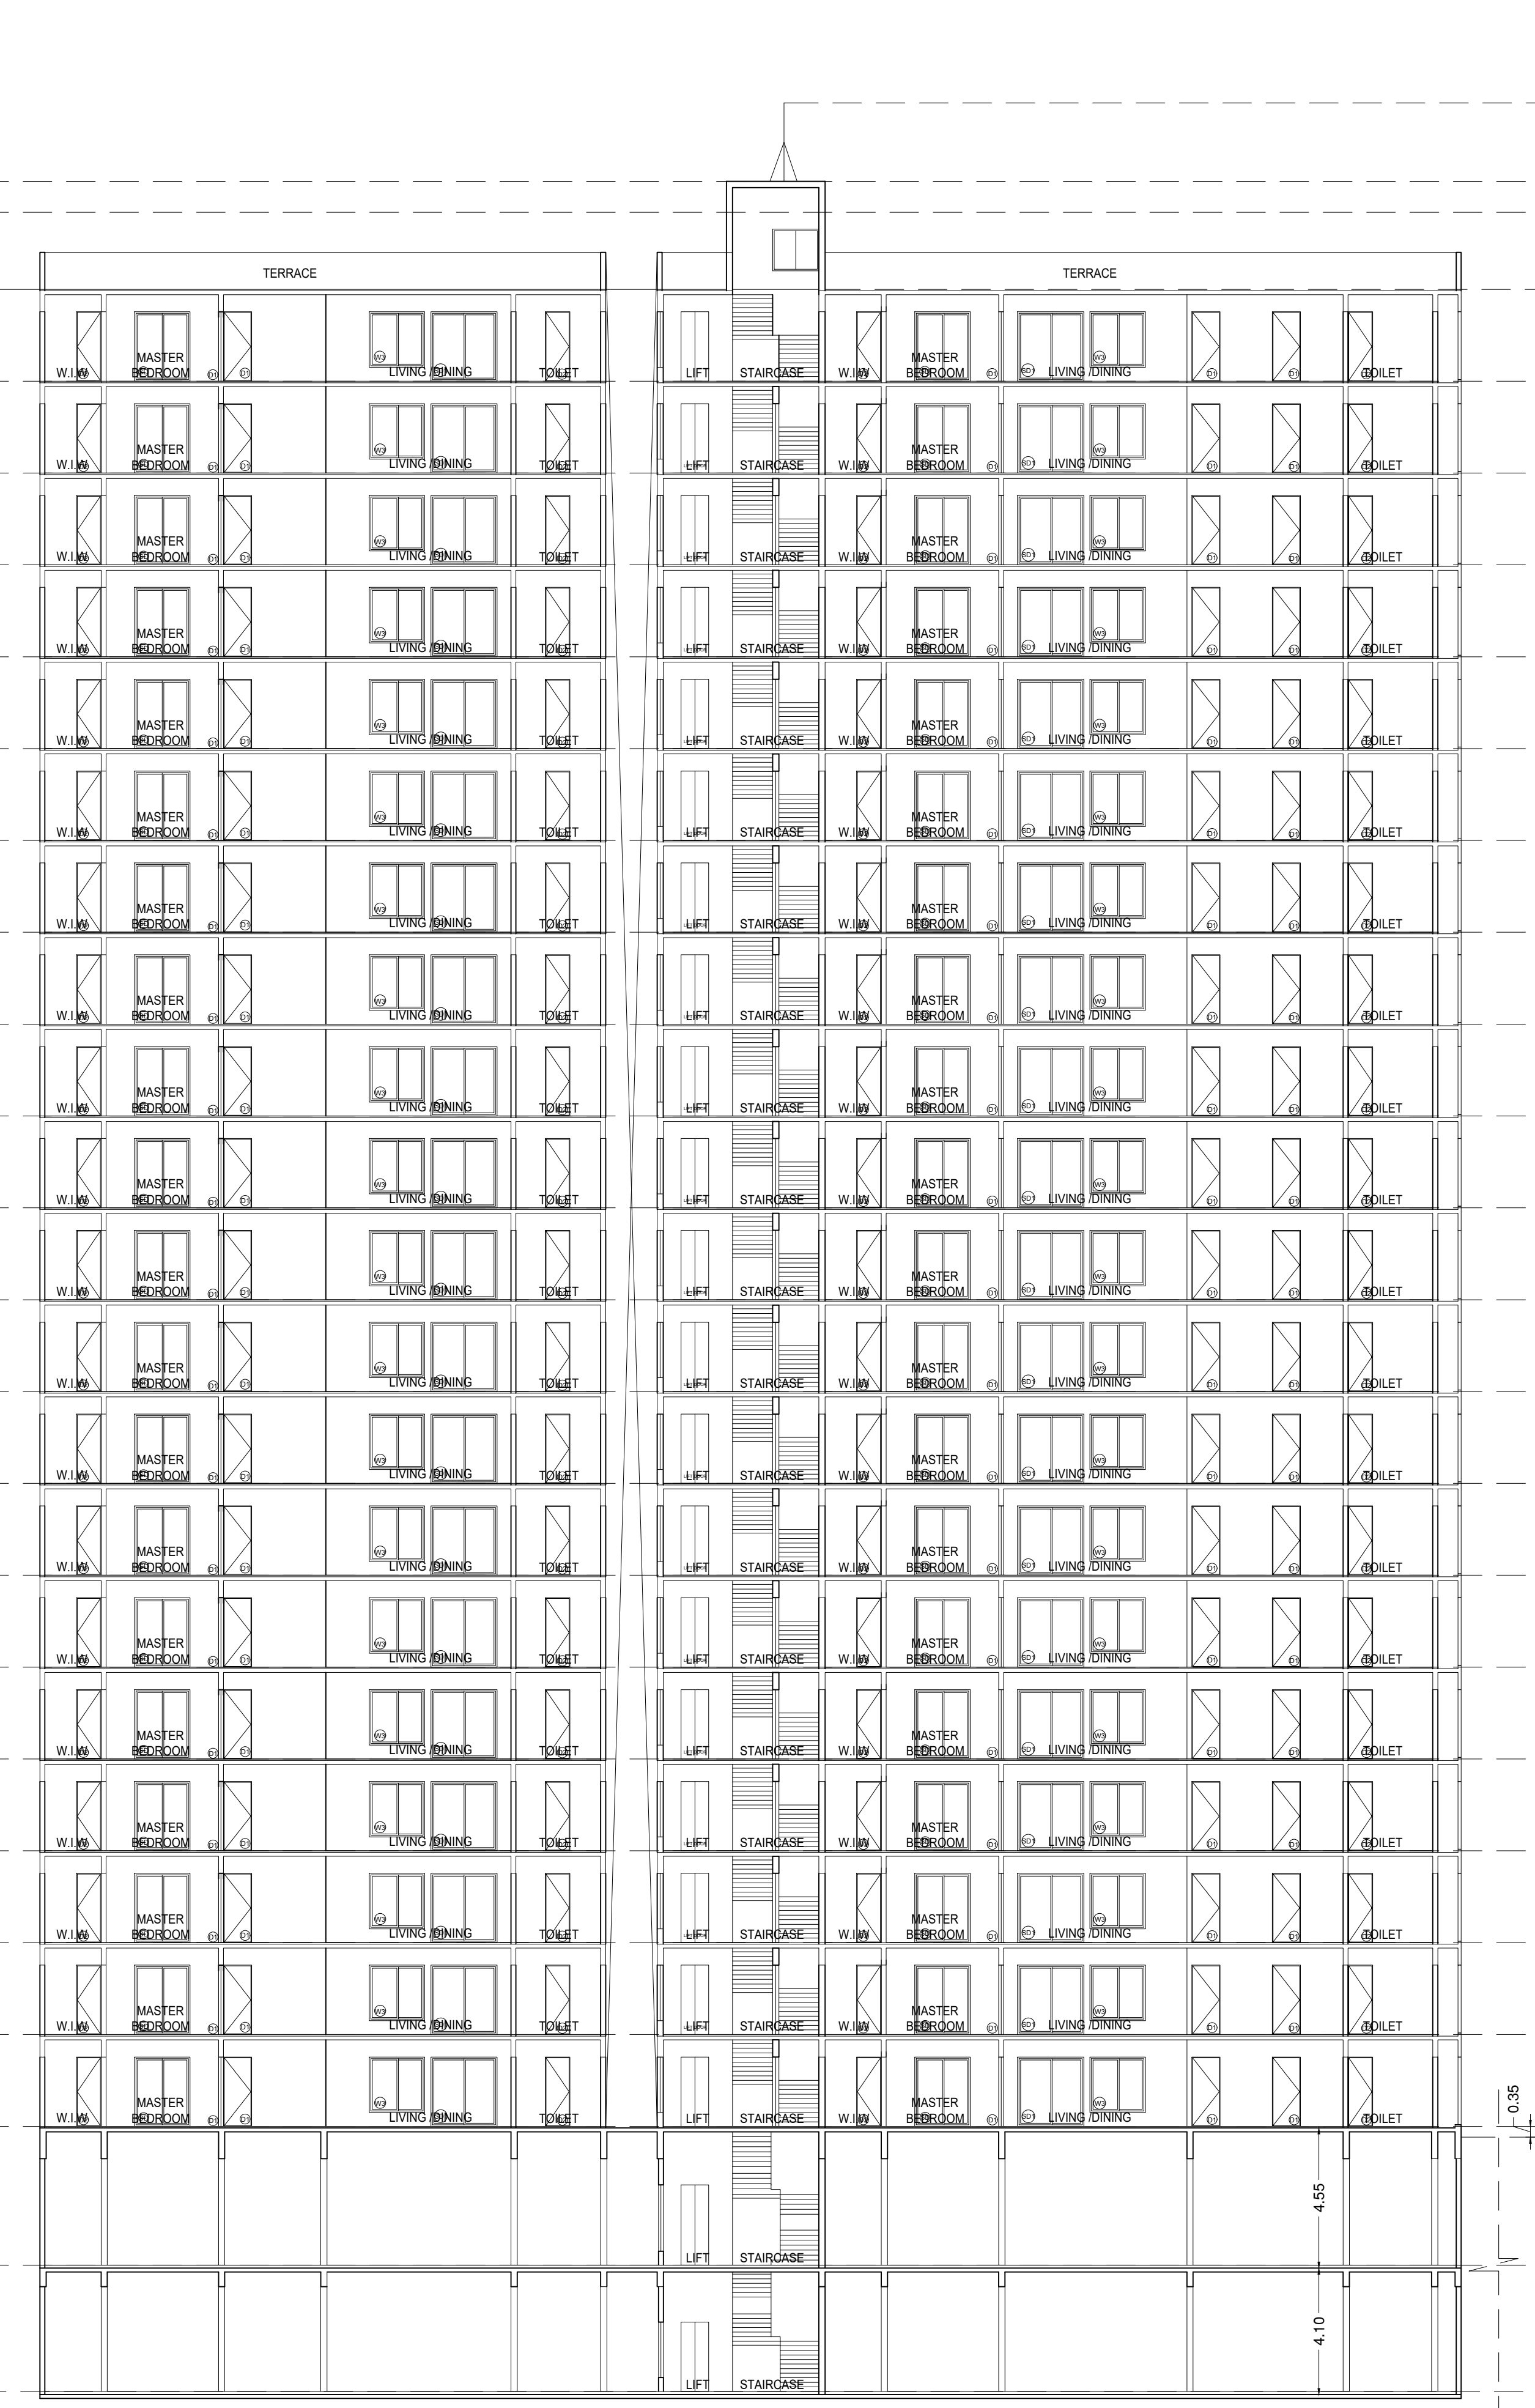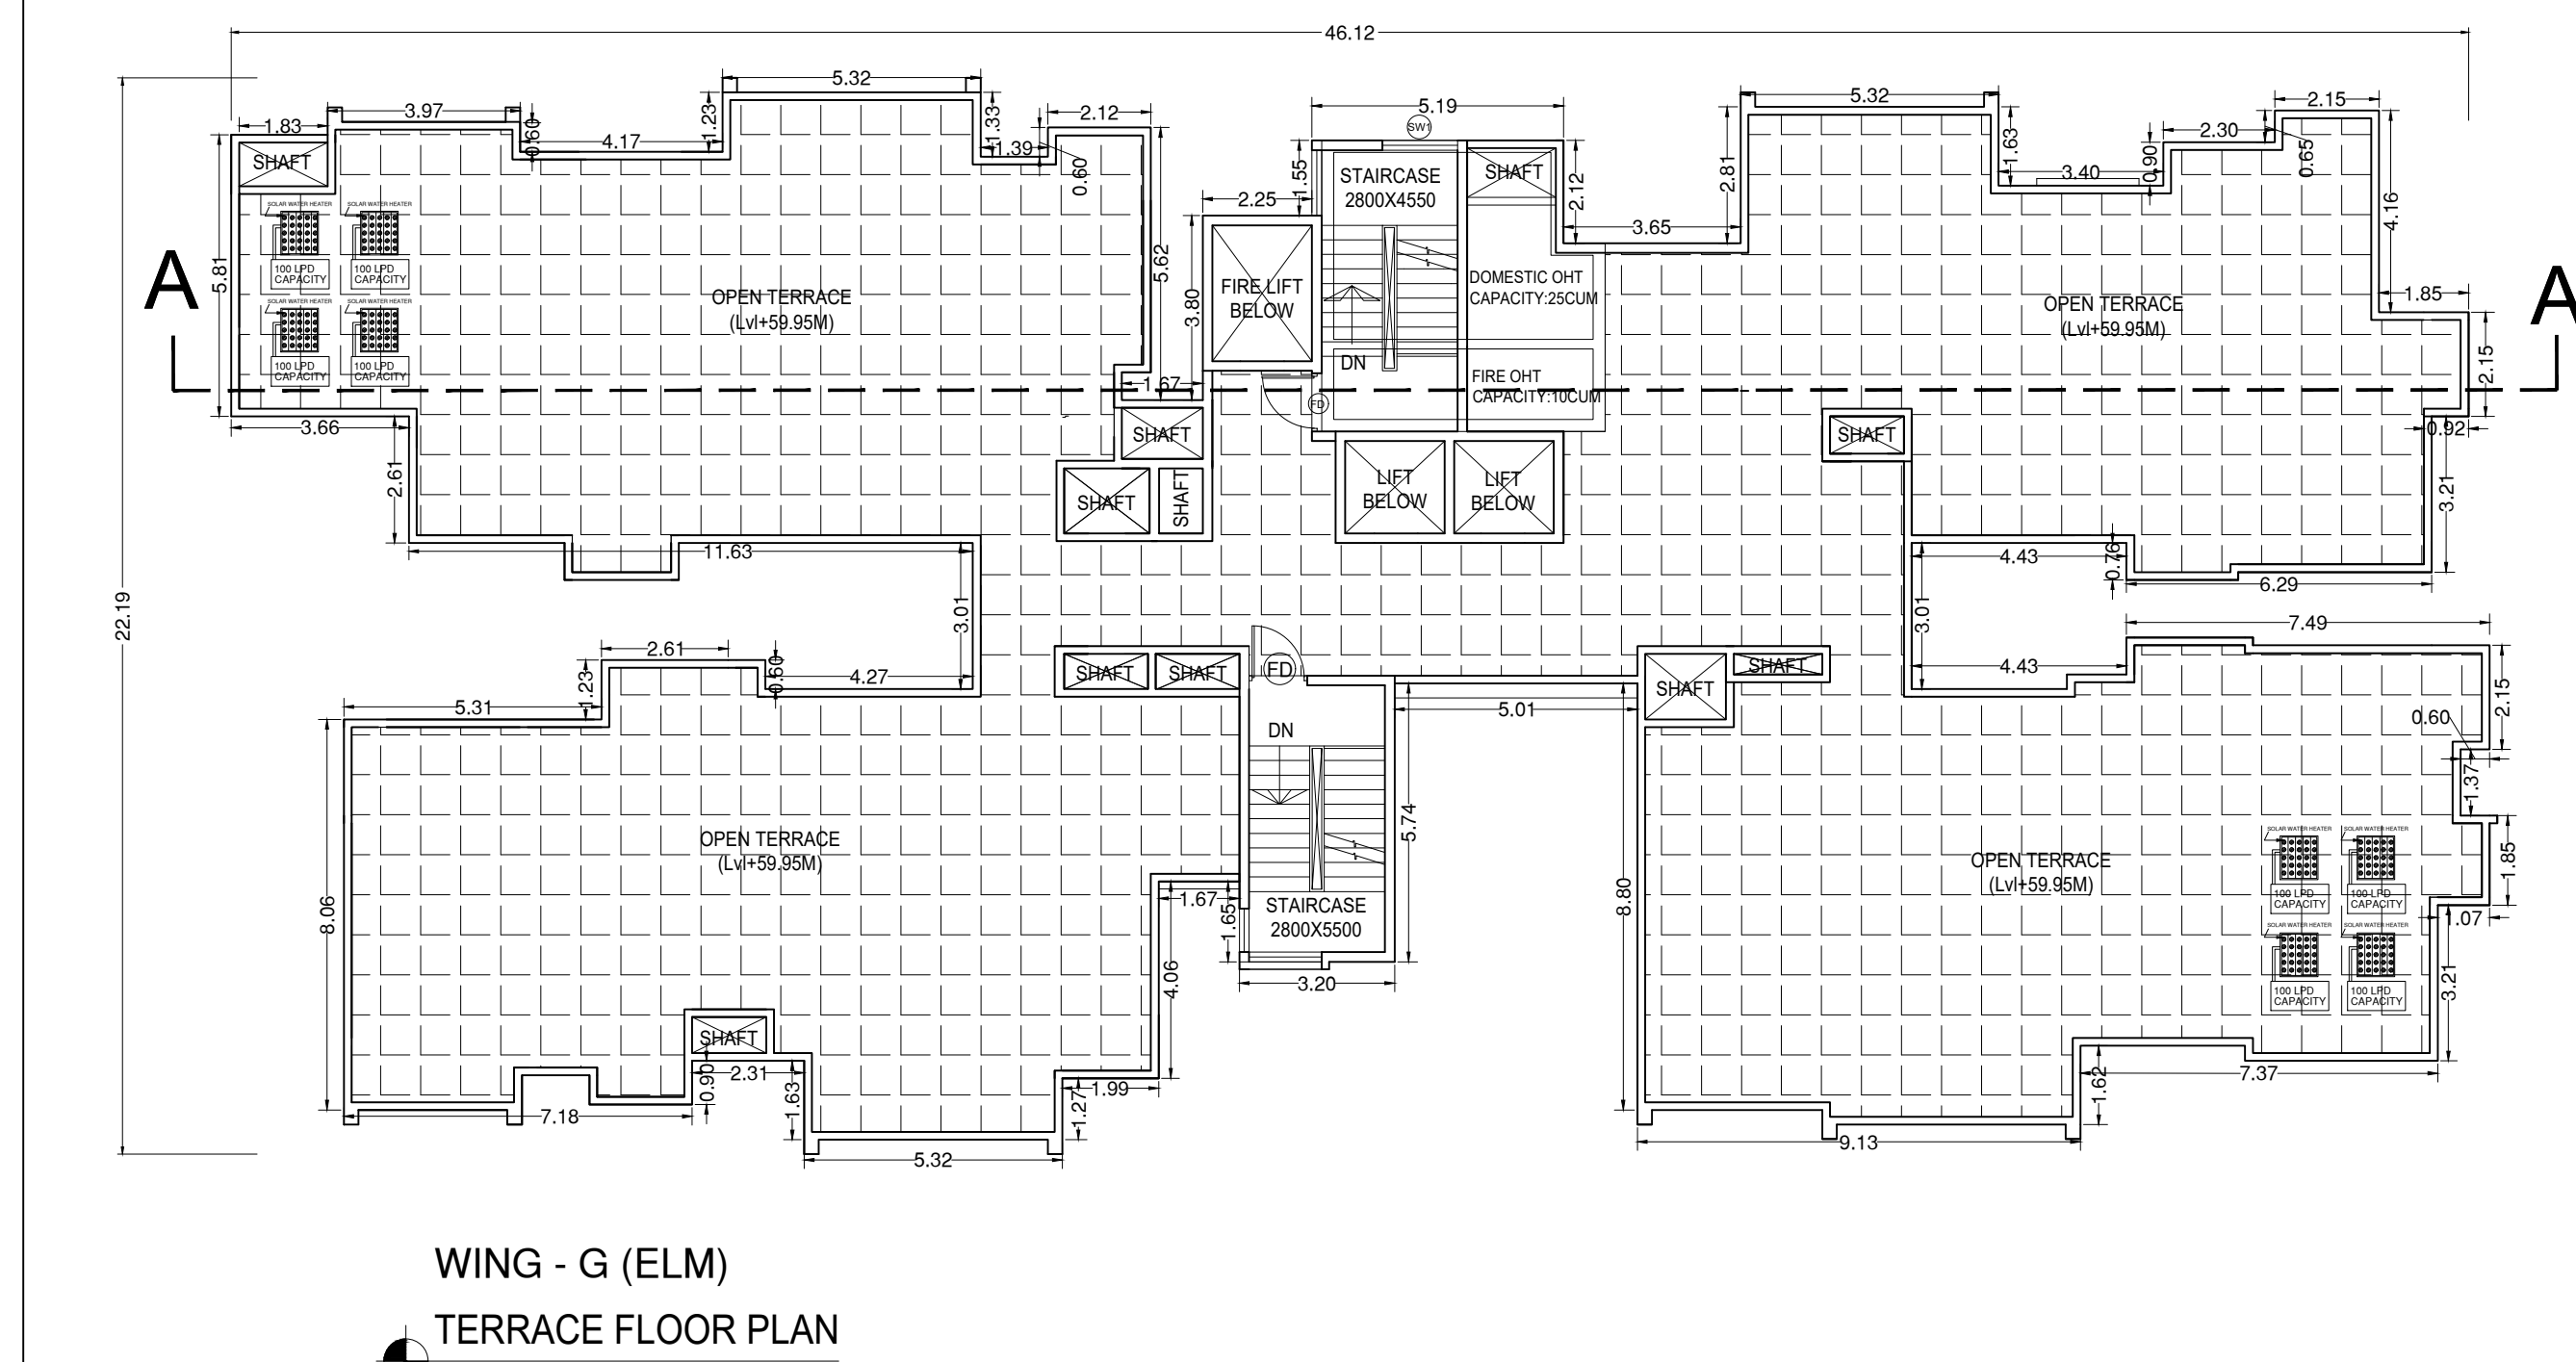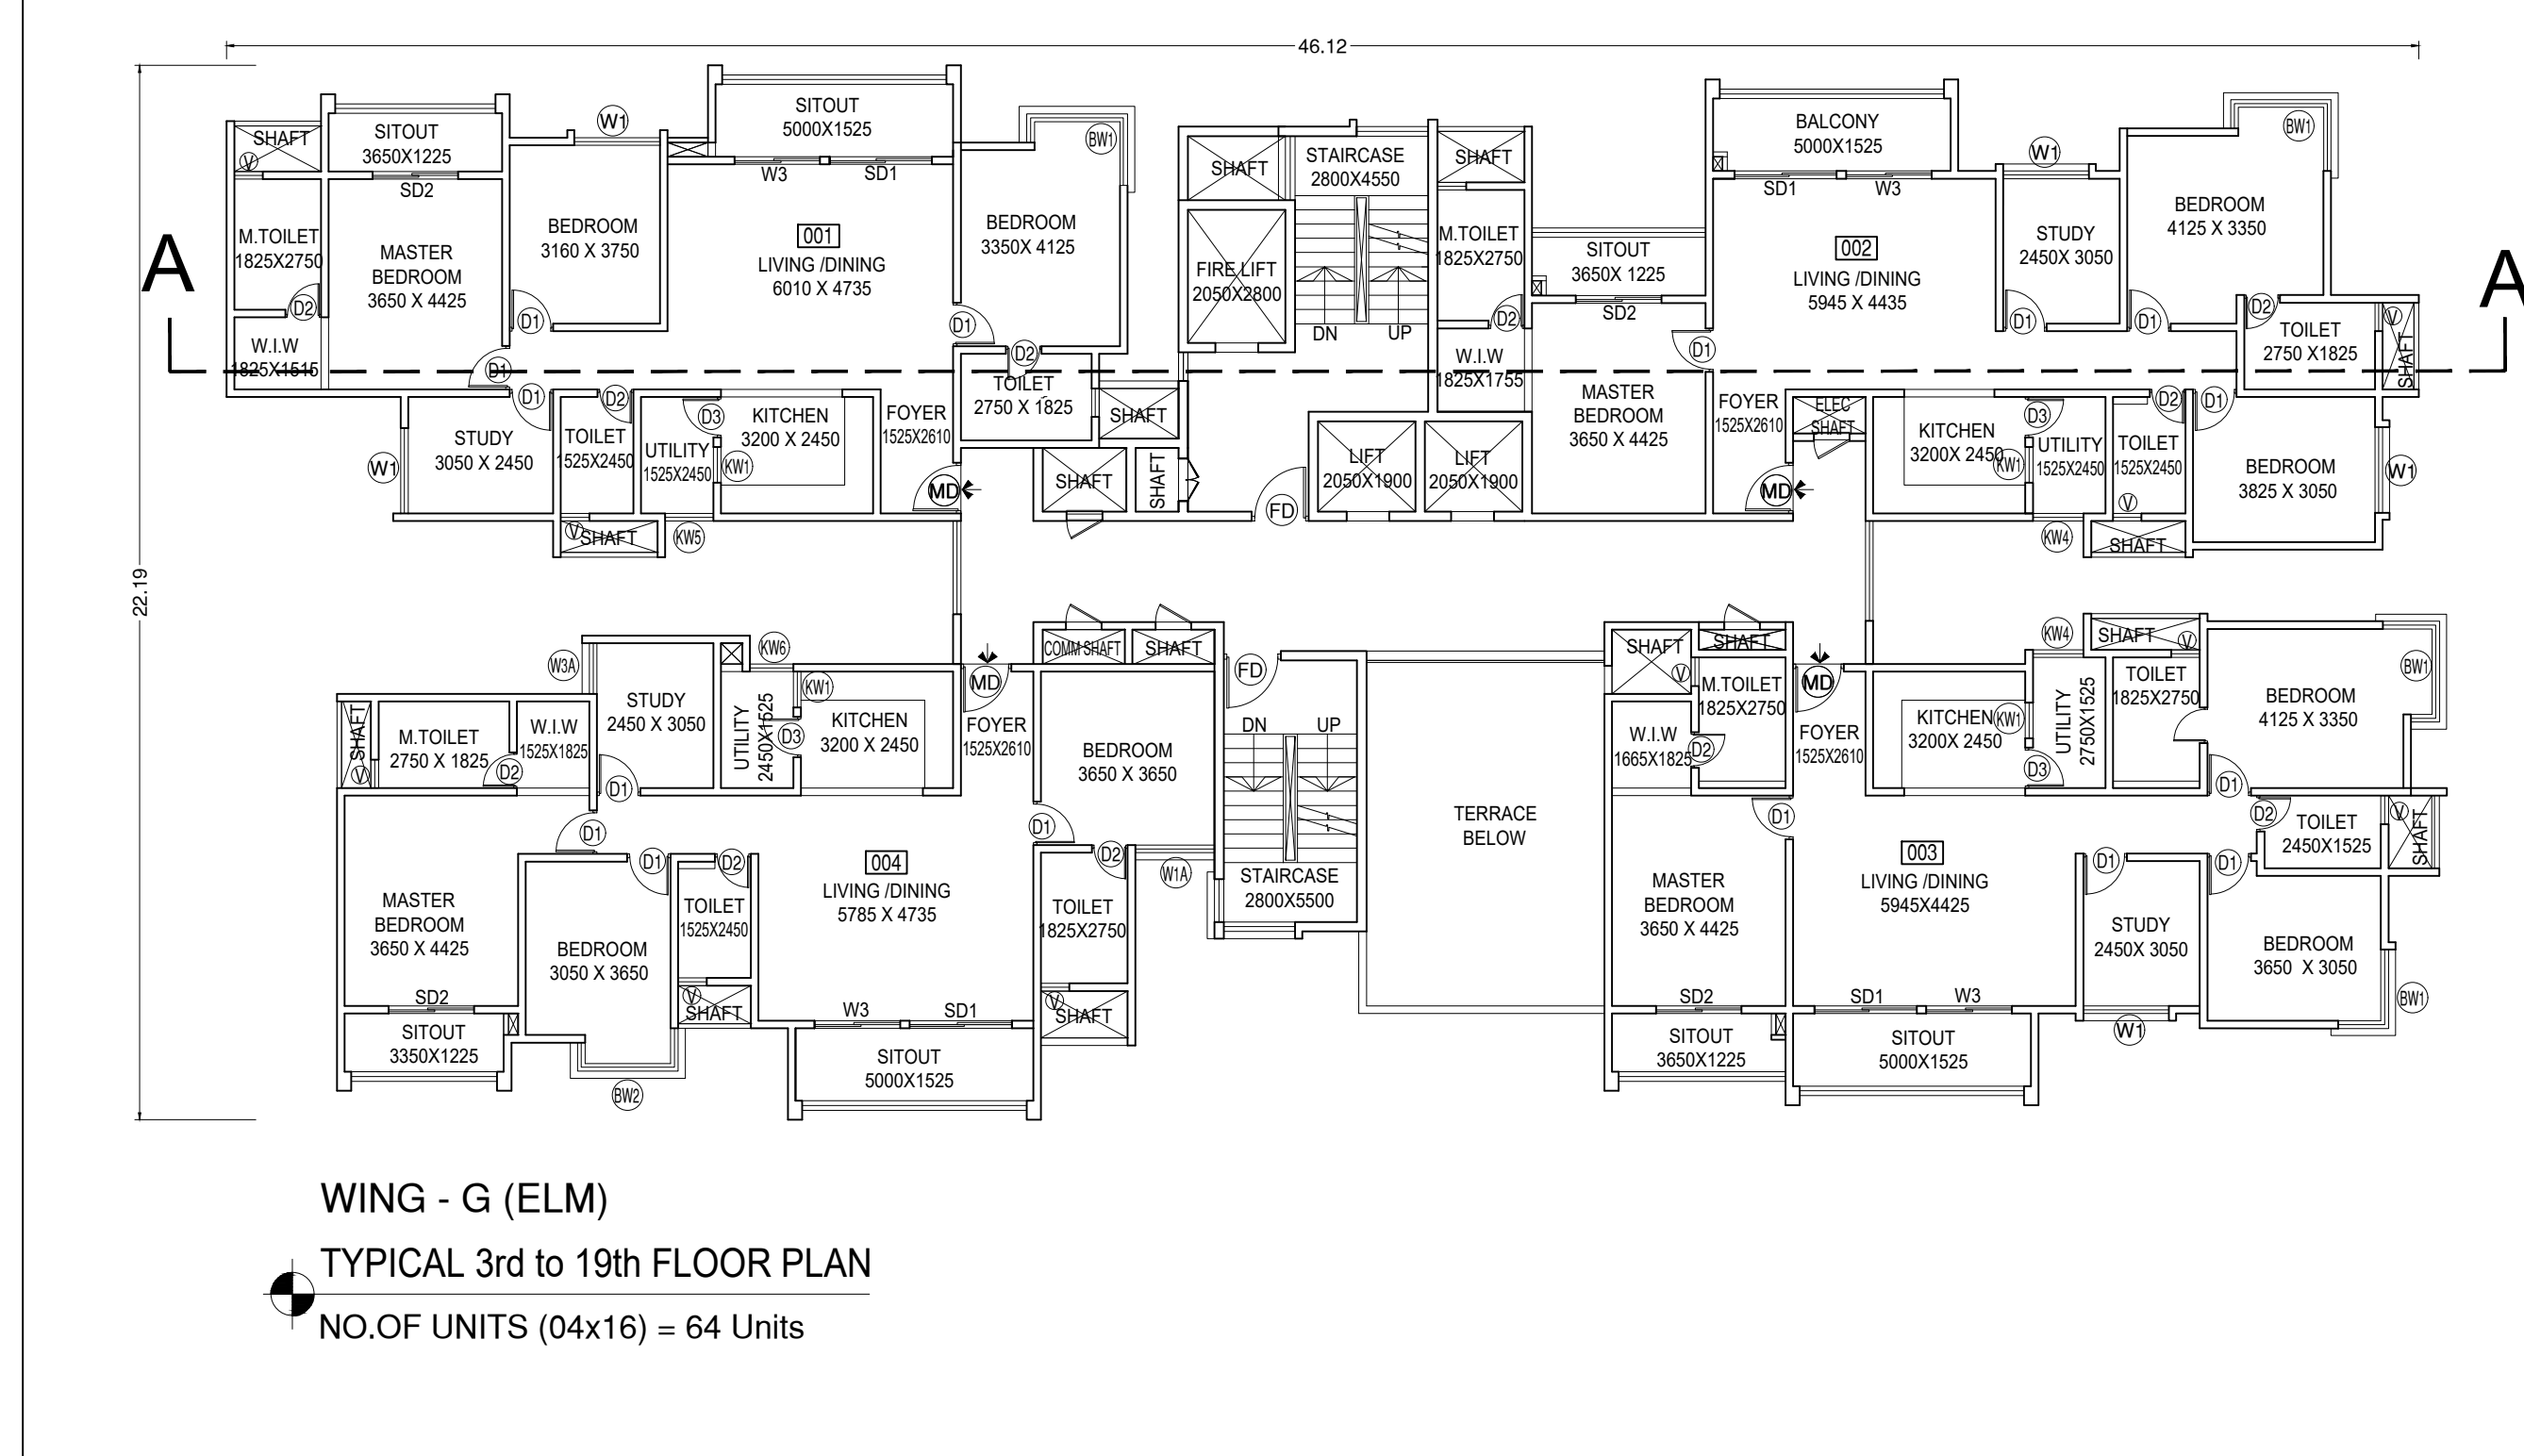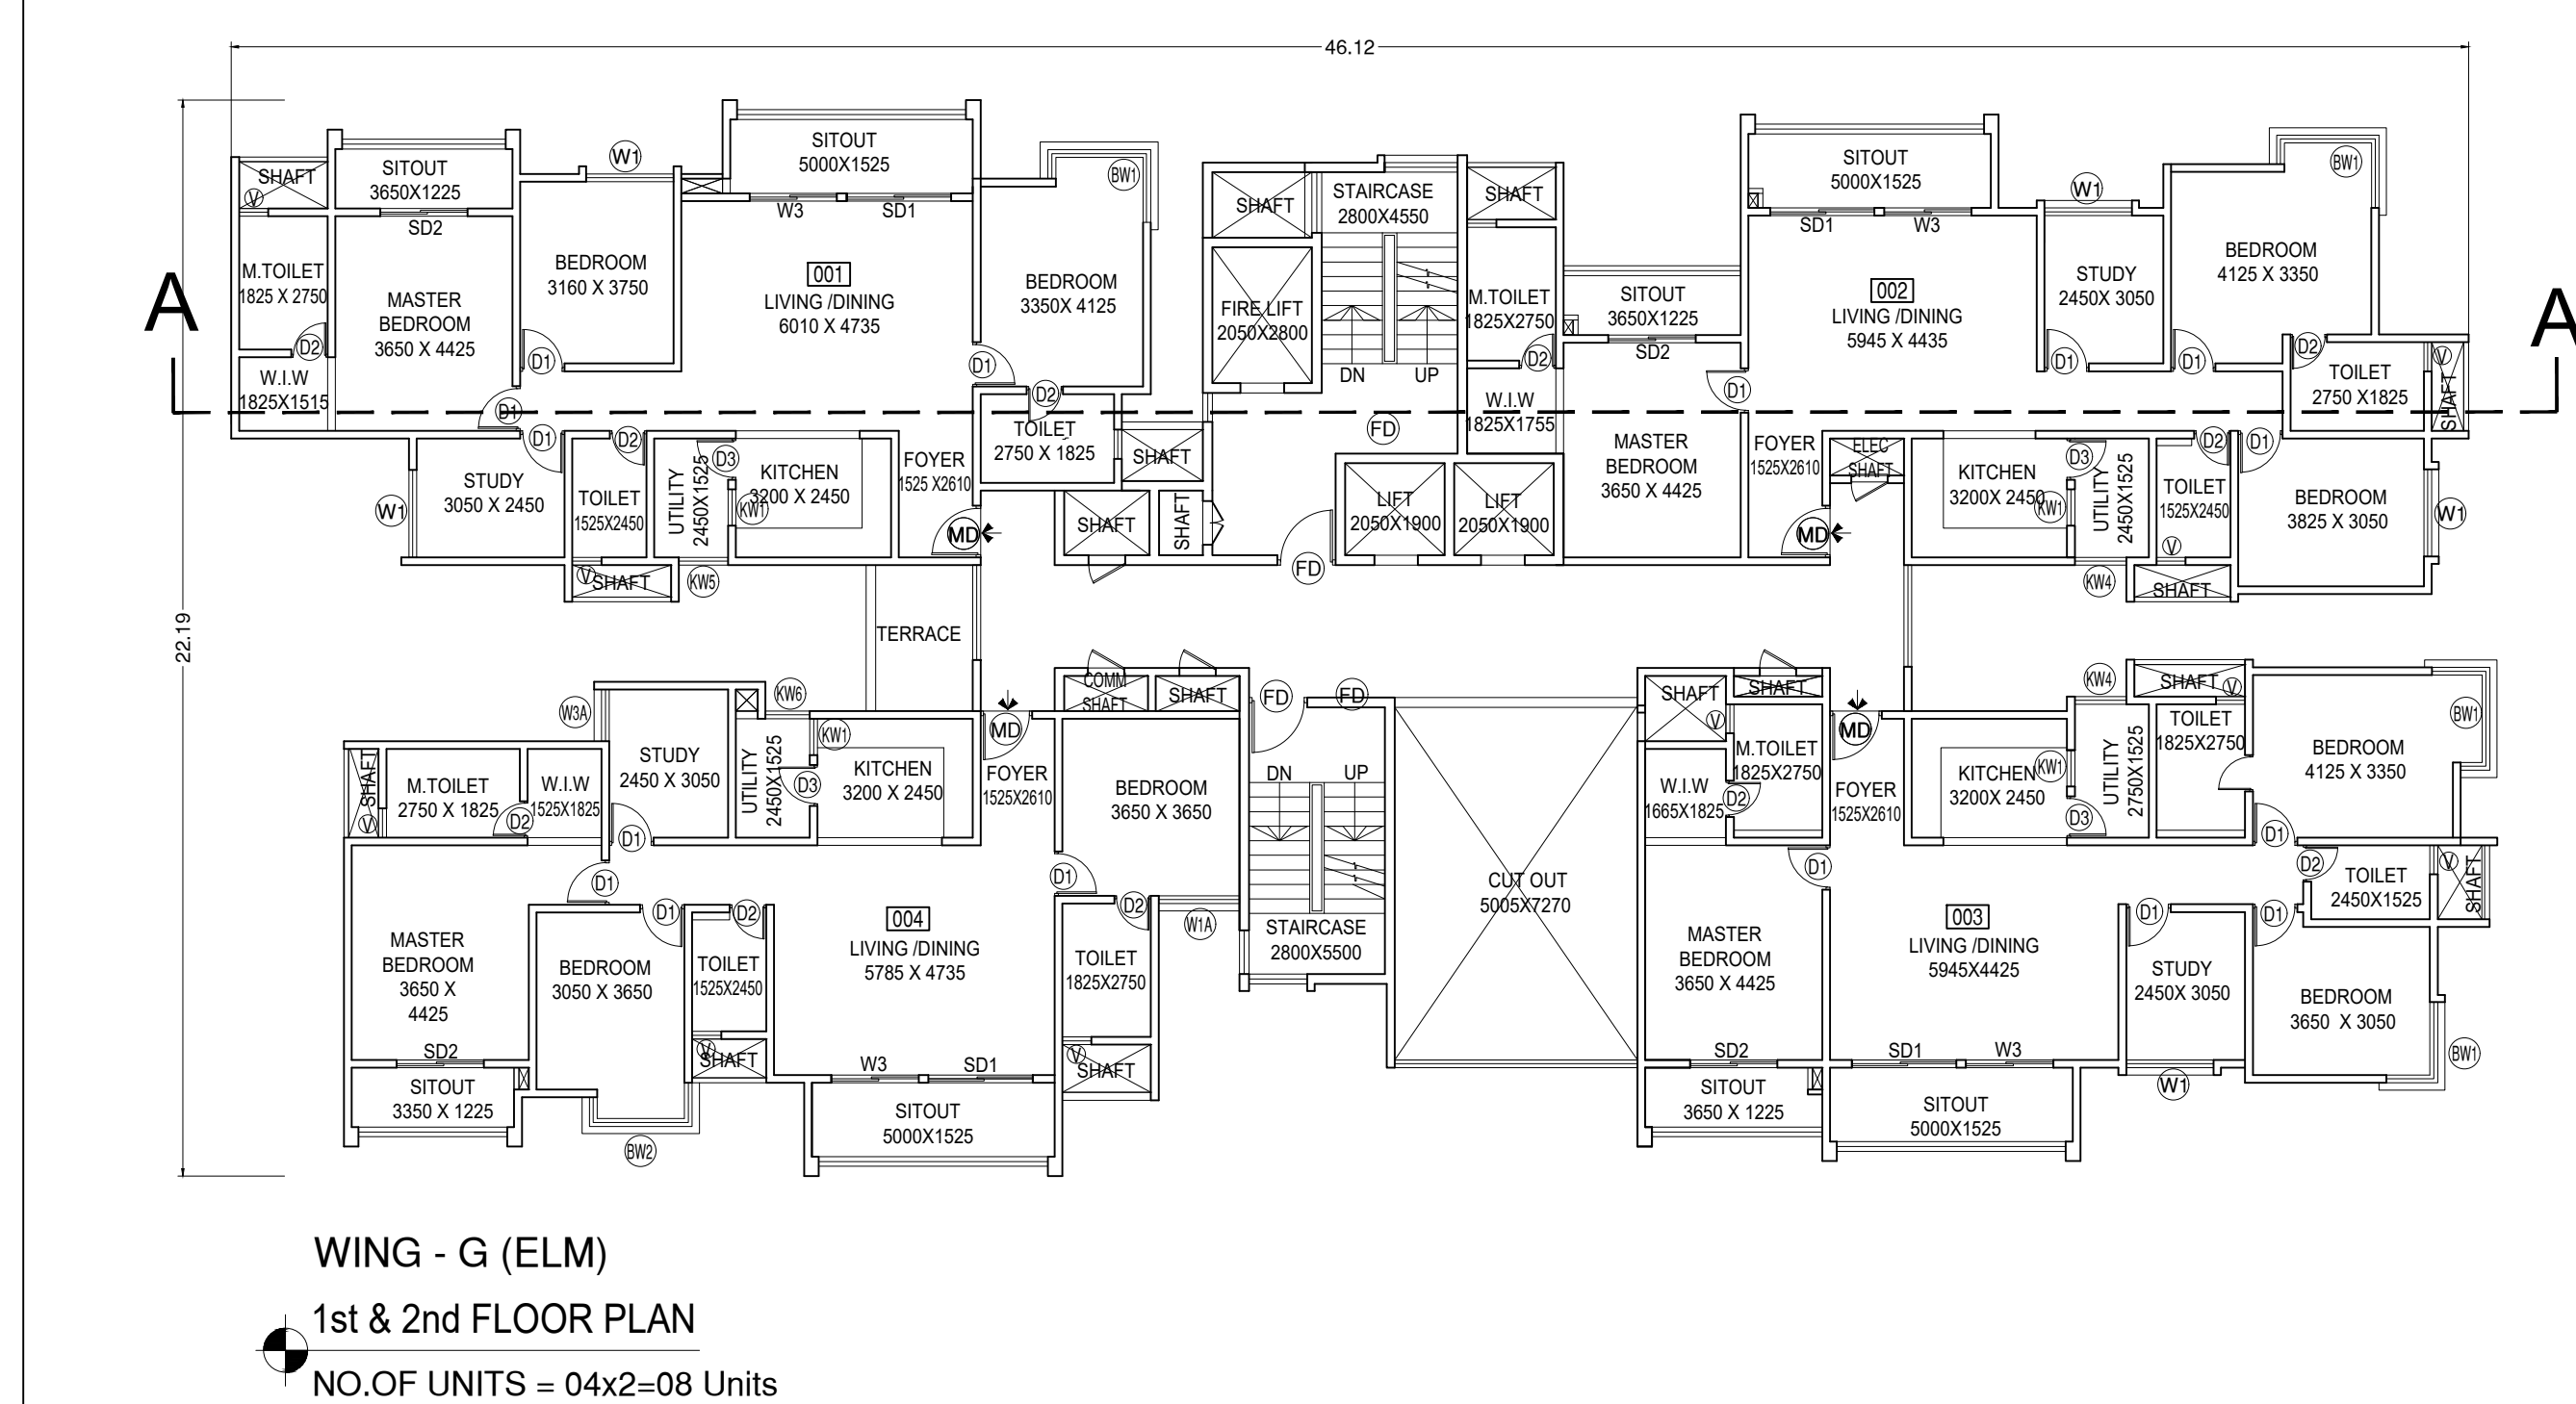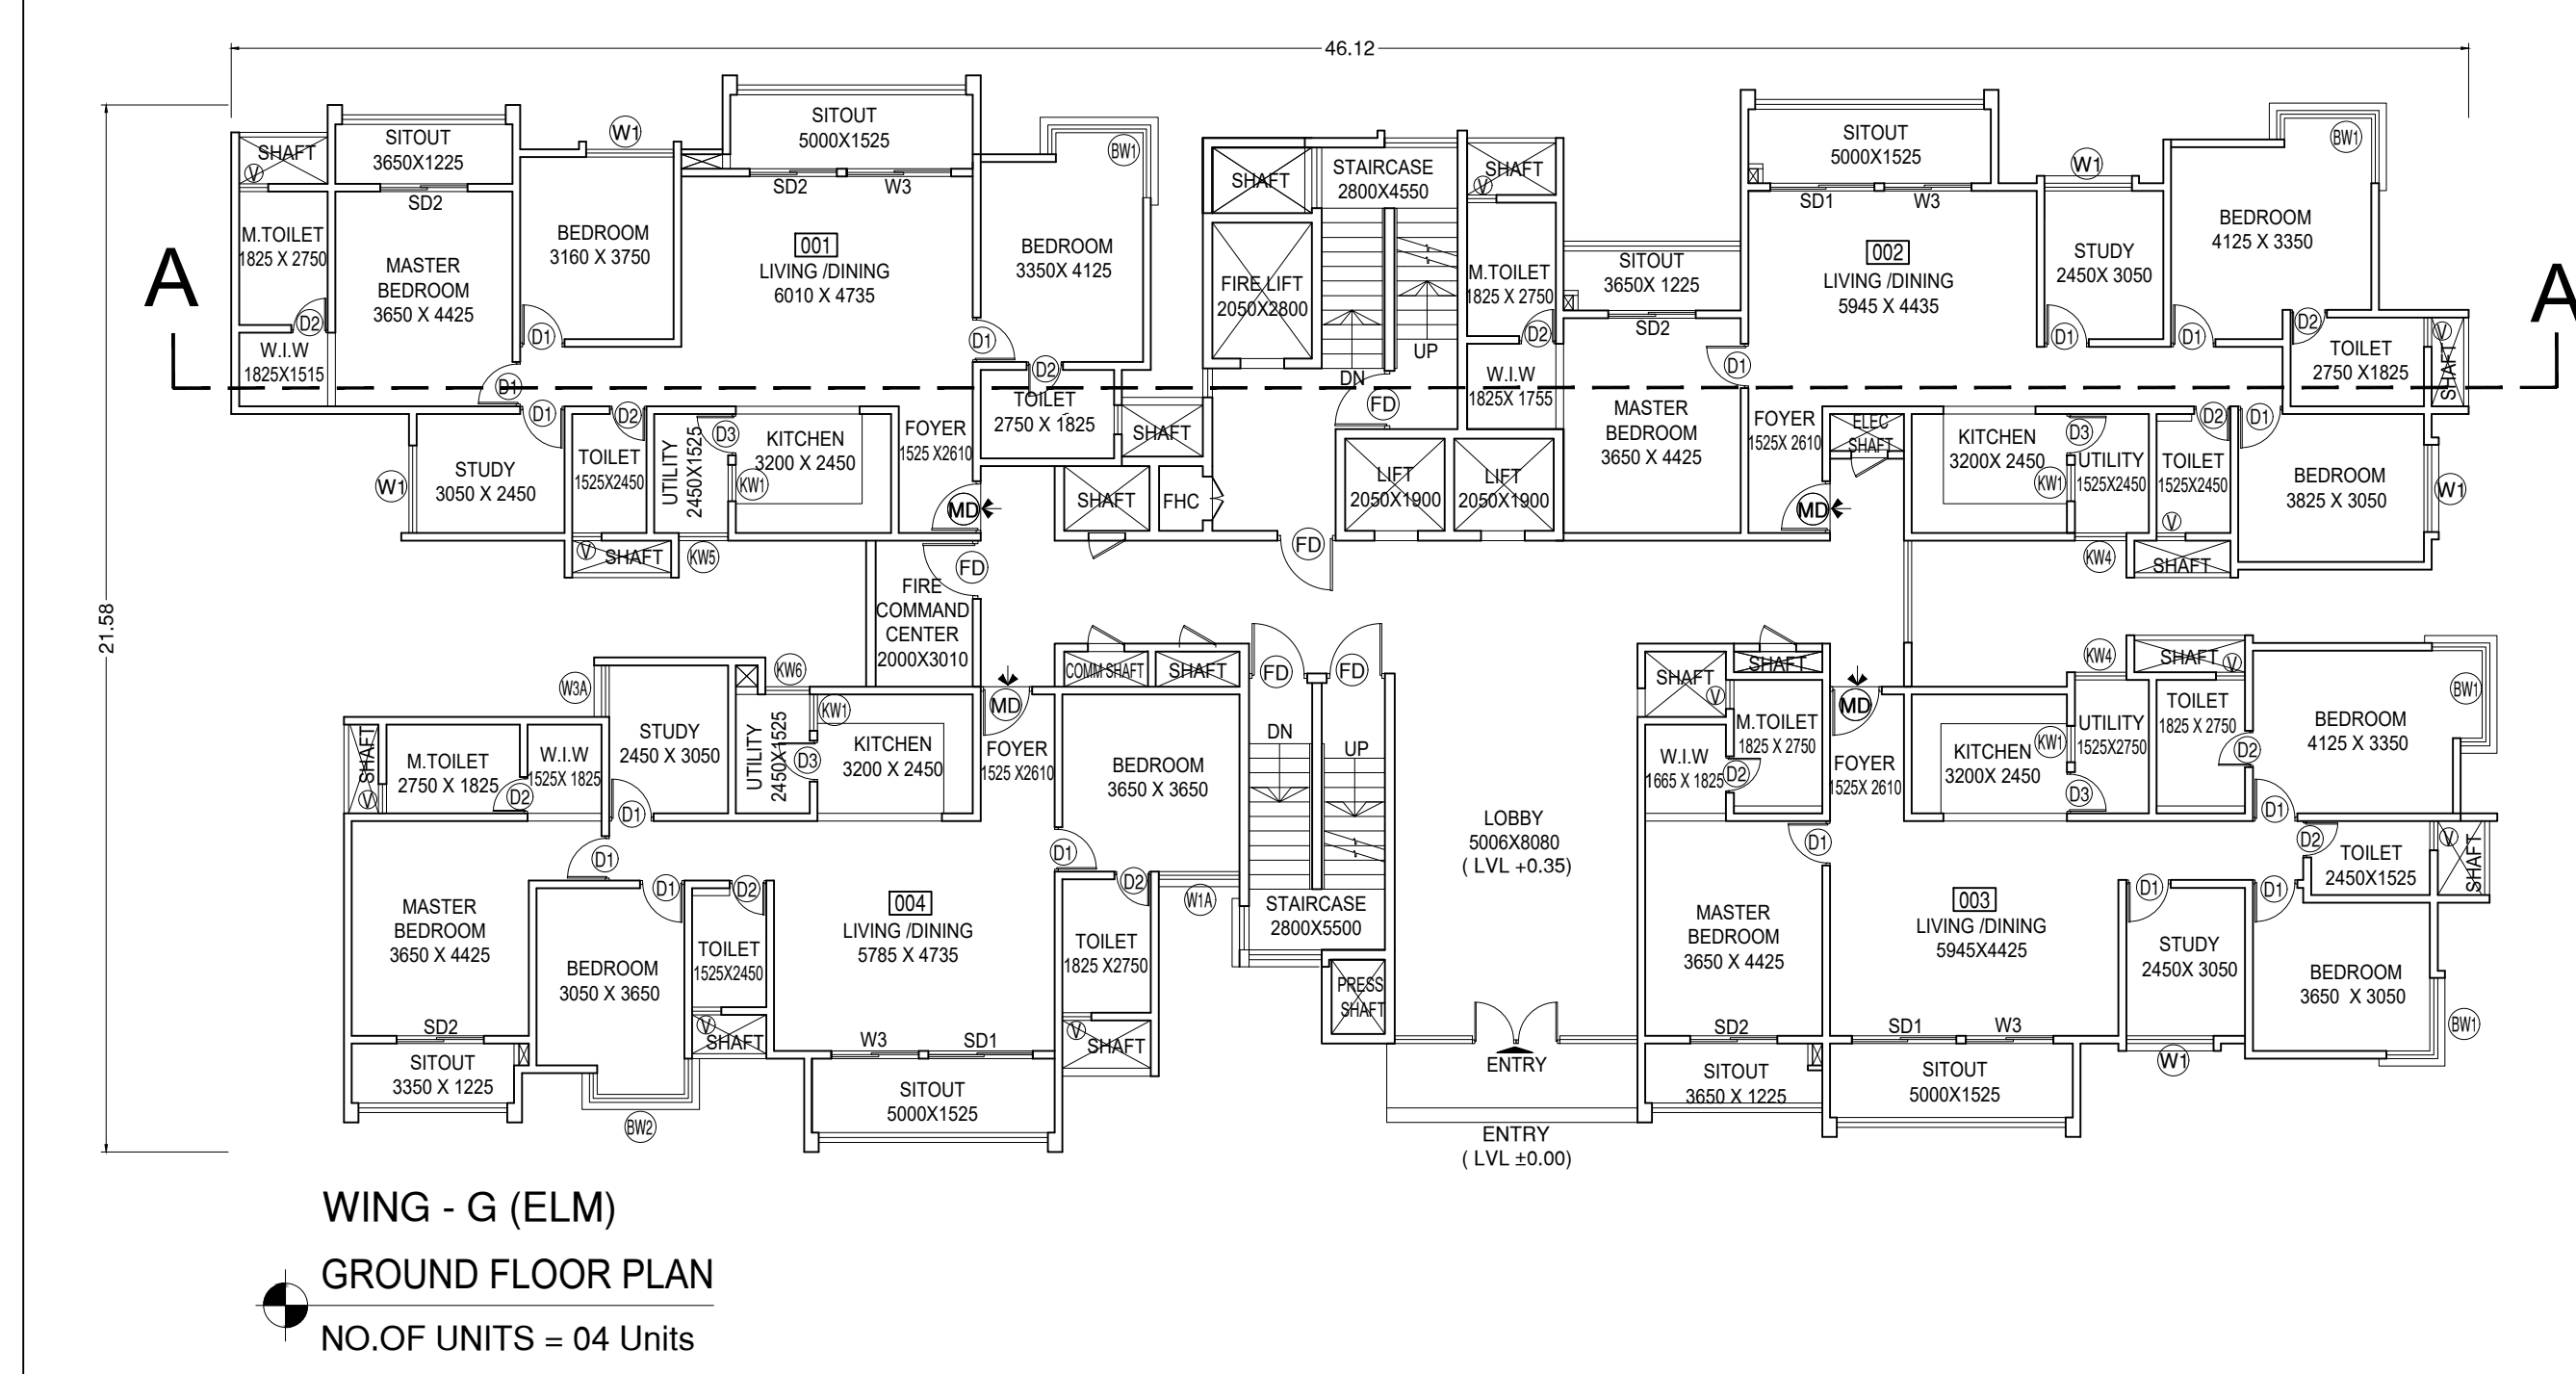

Block F: PROPOSED REHABILITATION APARTMENT BUILDING WING F (OK)									
Floor	Area	Decorative Element Area	Decorative Element Area	Total Block Area	Decorations Area in Sq ft				
	Decorative Element Area	Decorative Element Area	Decorative Element Area	Decorative Element Area	Decorative Element Area	Decorative Element Area	Decorative Element Area	Decorative Element Area	Decorative Element Area
Terrace	66.06	0.00	66.06	66.06	0.00	0.00	0.00	0.00	0.00
Floor	1427.00	1427.00	1427.00	1427.00	0.00	0.00	0.00	0.00	0.00
Roof	1427.00	1427.00	1427.00	1427.00	0.00	0.00	0.00	0.00	0.00
WING AG (OFF-PEAK) (OFF-PEAK)		1000.00		2000.00	
TODAY'S TREATS: 34		1000.00		2000.	

[illegible]

Block Name	Block Line	Block Surface	Block Structure	Block Line Category
F 1 PROPOSED RESIDENTIAL APARTMENT BUILDING W/ GLE F 100	Residential	Apartment	Highrise	R
F 2 PROPOSED RESIDENTIAL APARTMENT BUILDING W/ GLE	Residential	Apartment	Highrise	R

Block	No. of Units	Gross Floor Area (sq. ft.)	Deductions (sq. ft.)	Gross Floor Area (sq. ft.)	Total Build Area (sq. ft.)	Deductions (sq. ft.)	Net Build Area (sq. ft.)	Start/Case	LR Value	Unit Value
F 1 PROPOSED RESIDENTIAL APARTMENT BUILDING W/ GLE	1	66742.3	3124.47	63617.83	17018.8	74.32	30.67	23.31	62.37	23.31
F 2 PROPOSED RESIDENTIAL APARTMENT BUILDING W/ GLE	1	132621.1	489.96	132131.14	32011.54	300.20	10.01	0.6	48.84	10.01
Grand Total	2	206463.4	3614.43	202848.97	21220.34	104.52	40.68	23.91	111.21	33.32

[illegible]