



Architectural drawing of a proposed residential project, including site plan, tower plans, and parking area details. The drawing shows the layout of the project, including the location of the towers, parking areas, and surrounding infrastructure. The drawing is titled "PROPOSED RESIDENTIAL APARTMENTS (TOWER - 13 TO TOWER - 20) ON SY NOS 1524 1525 1526 23

 

 

LOCATION PLAN :
SCALE: NTS

KEY PLAN : TOWER PLAN
SCALE: NTS

1. NAMBAR ENSEMBLE RESIDENTIAL PROJECTS LLP
2. NAMBAR BUILDERS PVT. LTD.
No - 60, 2nd Floor, PR Business Center, Above Crown, Outer Ring Road, Kanthasahalli, Marathahalli Post, Bangalore - 560103

ARCHITECT'S SIGNATURE
Arjun Kumar
ARJUN KUMAR
BCC-ENR-399109/2020-2010

ARCHITECTS
NORTH

JOB NO.:
SHEET NO.:
SHEET DATE:
SHEET TIME:




SCALE: 1:100
DATE: 15/05/2020
TIME: 11:11 AM

SHEET 03 OF 17

SANCTION DRAWING
TOWER 13-14 GROUND FLOOR PLAN

CAR PARKING PROVIDED	
Description	Car park provided
GROUND	34
BASEMENT 01	123
BASEMENT 02	123
BASEMENT 03	123
Grand Total	403

PROPOSED RESIDENTIAL APARTMENTS
(TOWER - 13 TO TOWER - 20) ON SY NOS
1502 1403 1404 1405 

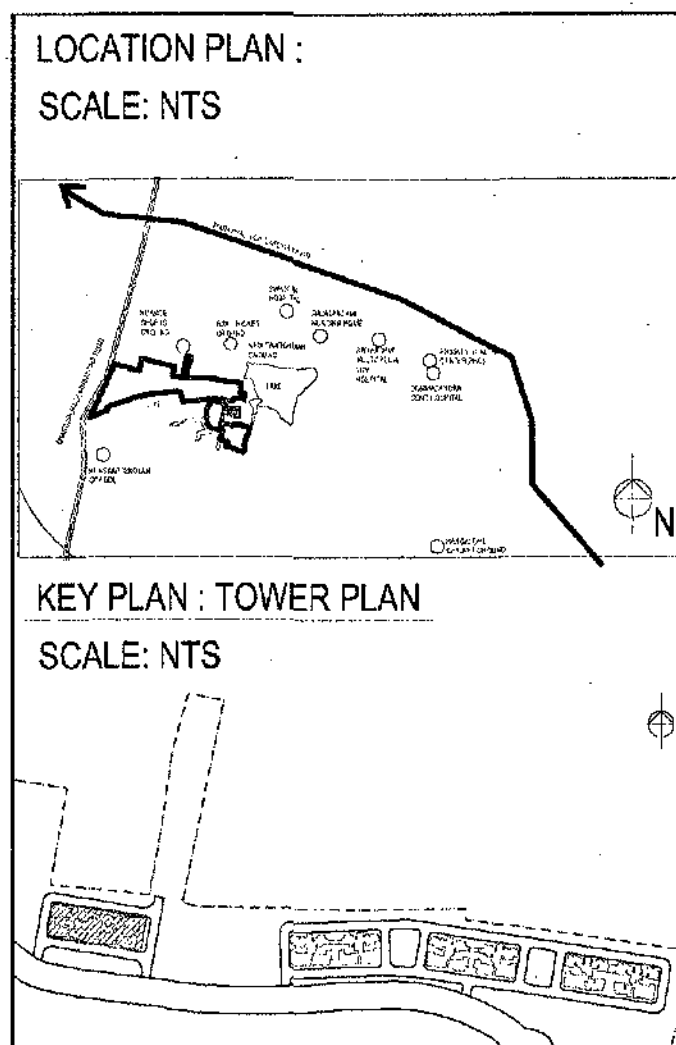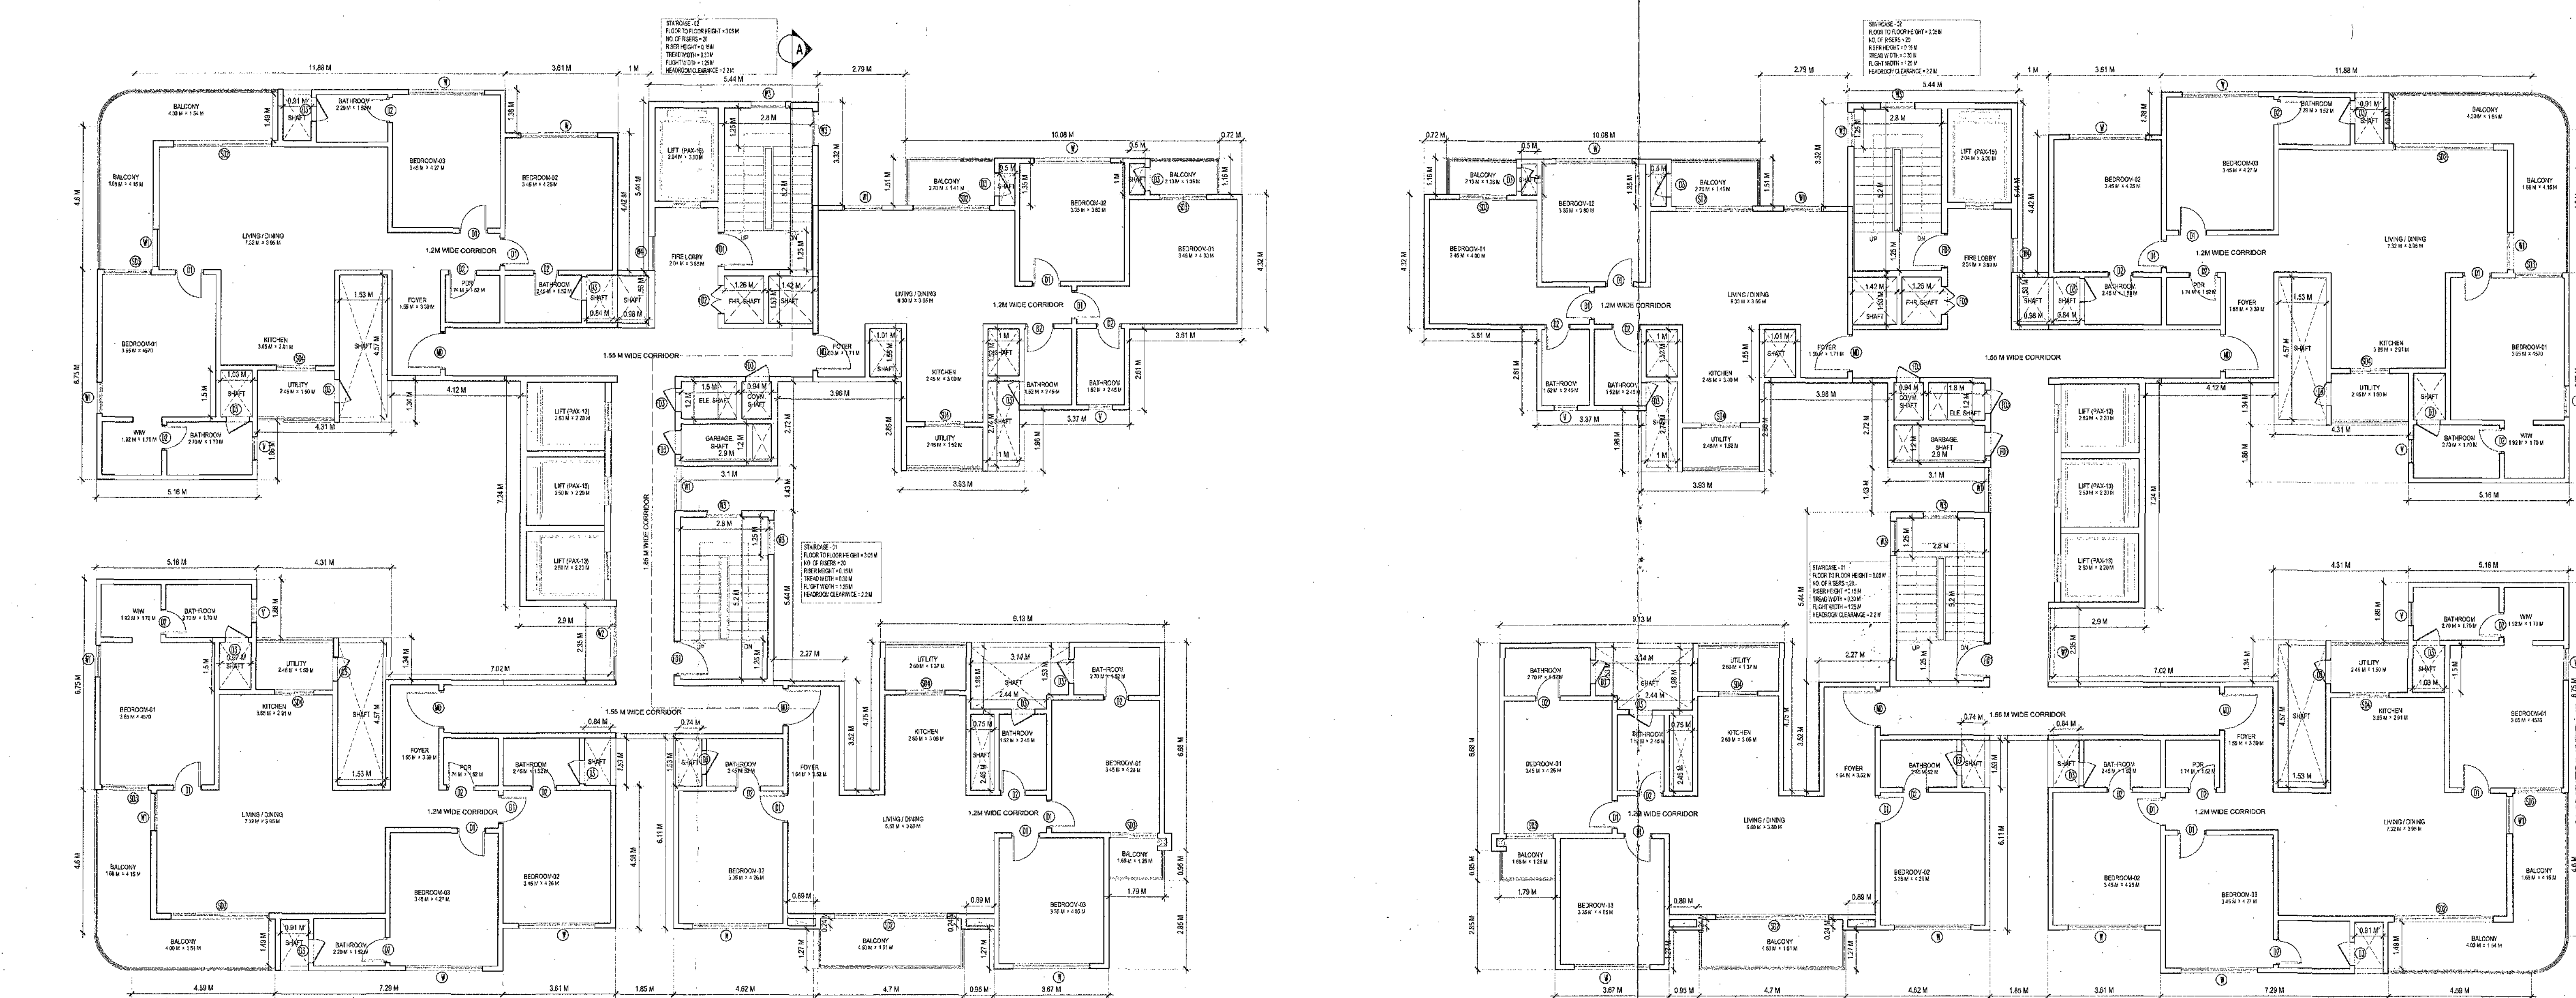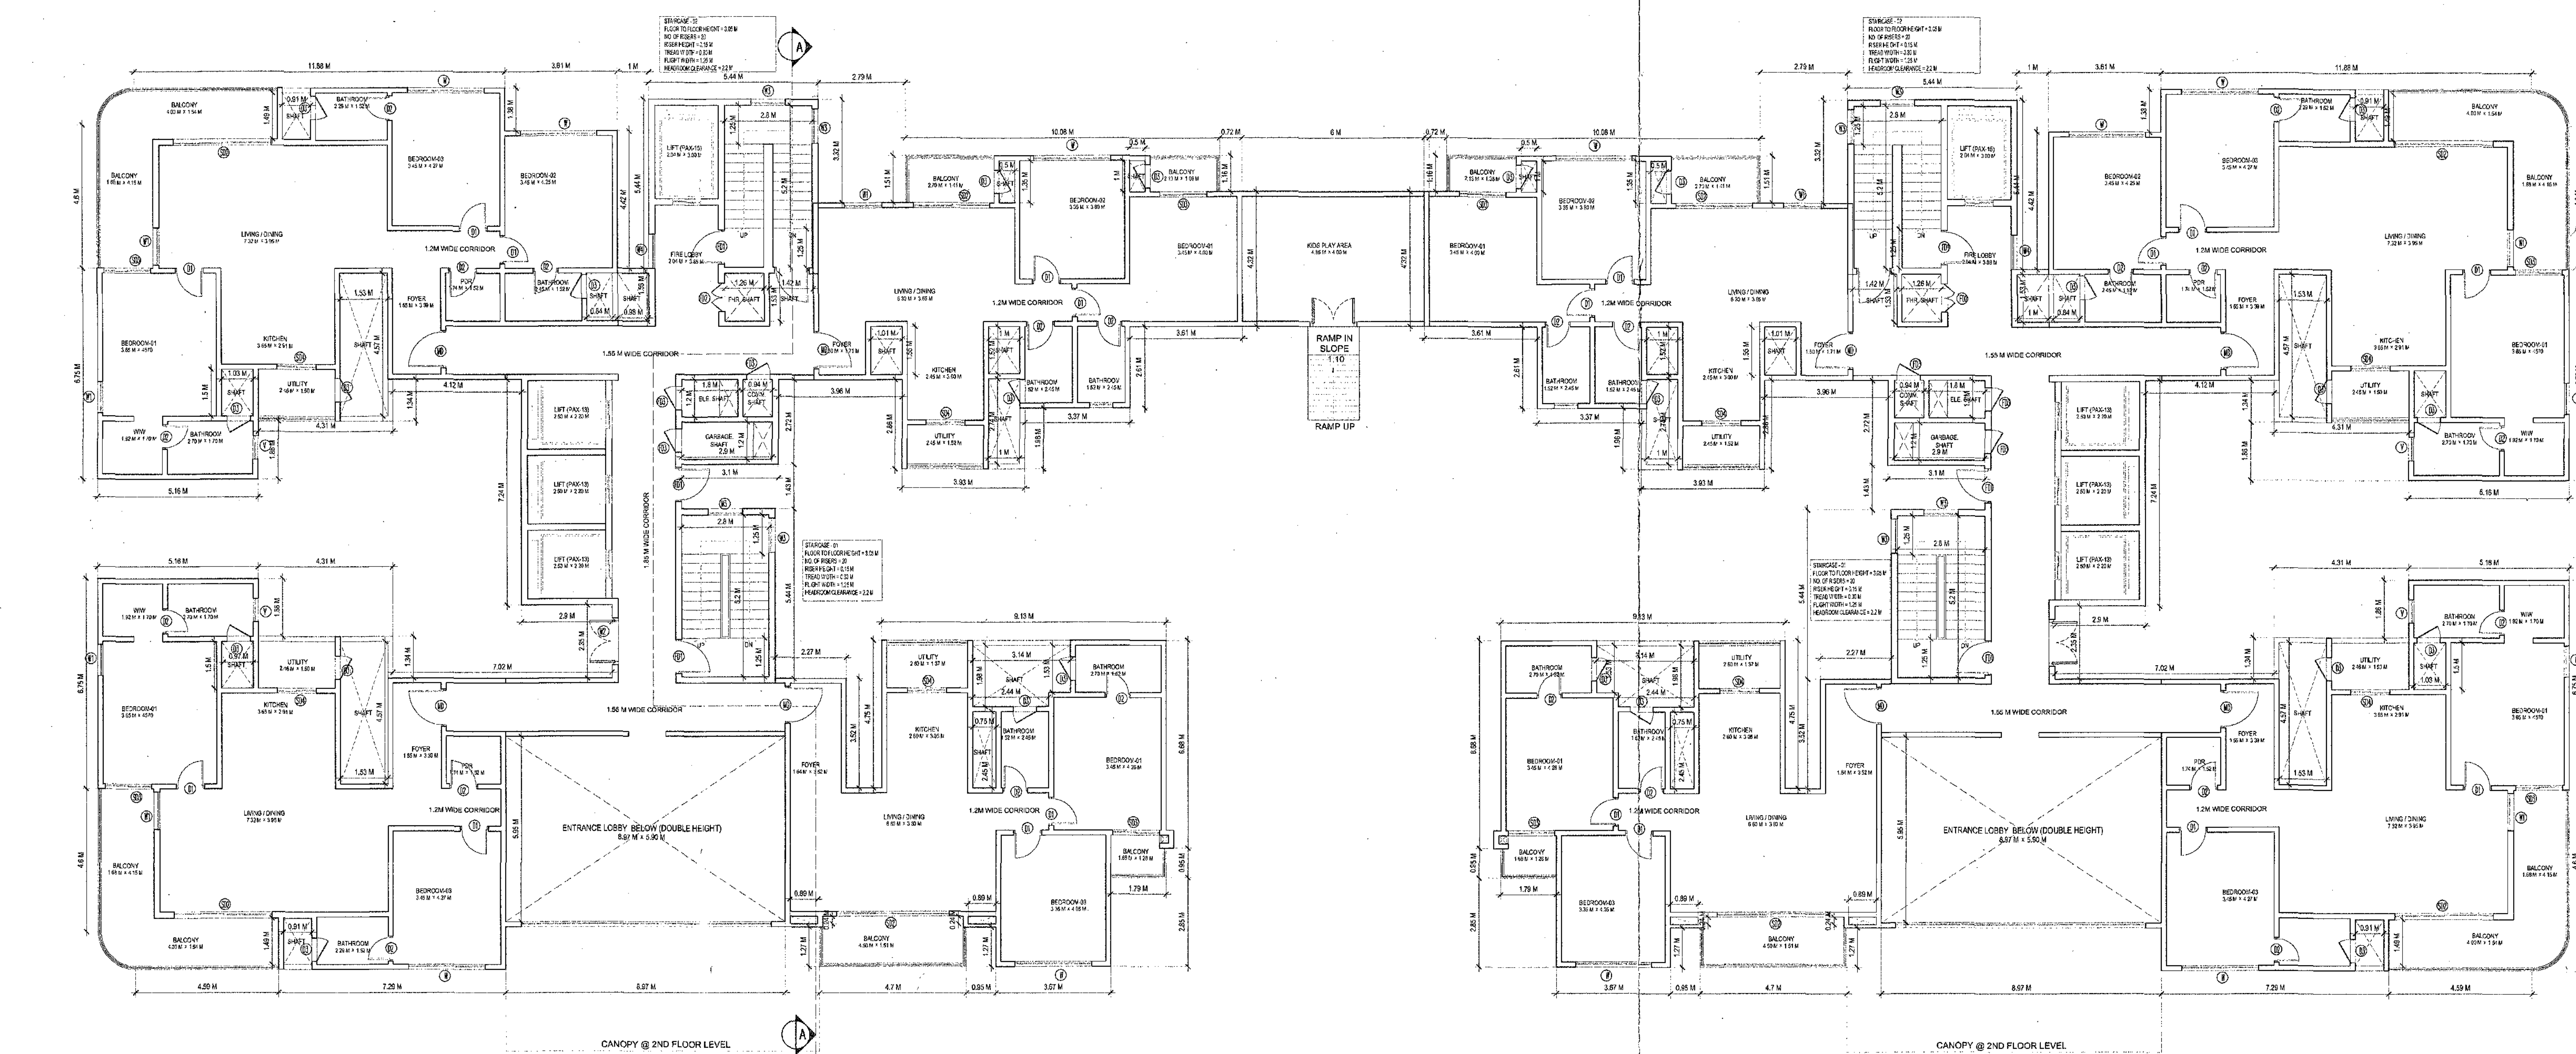

SCHEDULE OF OPENINGS				
TYPE	FINISHED SIZE	SLIP LATEL	DESCRIPTION	
WOODEN DOORS				
MAIN DOOR (10)	12 X 24	2	1	MAIN DOOR
DOOR (101)	9.8 X 2.5	1	24	BEDROOMS
DOOR (102)	11 X 11	1	1	BATHROOM
DOOR (103)	0.79 X 0.5	0.8	1	SHIRT
SLIDING DOOR (101)	2.40 X 2.25	2	25	DINING
SLIDING DOOR (102)	1.5 X 2.25	2	25	KITCHEN
SLIDING DOOR (103)	1.5 X 2.25	2	25	UTILITY
FIRE DOORS				
FIRE DOOR (101)	12 X 2.1	0	21	STAIRWAY
FIRE DOOR (102)	10.5 X 0.8	1	21	FIRE CHIMNEY
FIRE DOOR (103)	0.75 X 1.21	0.8	21	PLC. COMM. SHAFT
WINDOWS				
WINDOW (W)	2.5 X 1.2	4	25	LIVING & DINING
WINDOW (W1)	1.5 X 1.8	0.4	25	BEDROOMS
WINDOW (W2)	2.15 X 1.35	0.3	25	SR ROOM
WINDOW (W3)	1.5 X 1.2	0.3	25	STAIRCASE
WINDOW (W4)	0.6 X 1.3	0.5	25	CORRIDOR
VENTILATOR				
VENTILATOR (V)	0.75 X 1.2	1.2	31	BATHROOMS

- [illegible]

OWNERS SIGNATURE

1. NAMBIAR ENSEMBLE RESIDENTIAL PROJECTS LLP

2. NAMBIAR BUILDERS PVT. LTD
No - 60, 2nd Floor, PR Business
Center, Above Croma, Outer Ring
Road, Kadubisanahalli, Marathahalli
Post, Bangalore - 560103



ARCHITECTS SIGNATURE

Arun Kumar
ARUN KUMAR

NORTH




N




ARCHITECTS

100

[illegible]

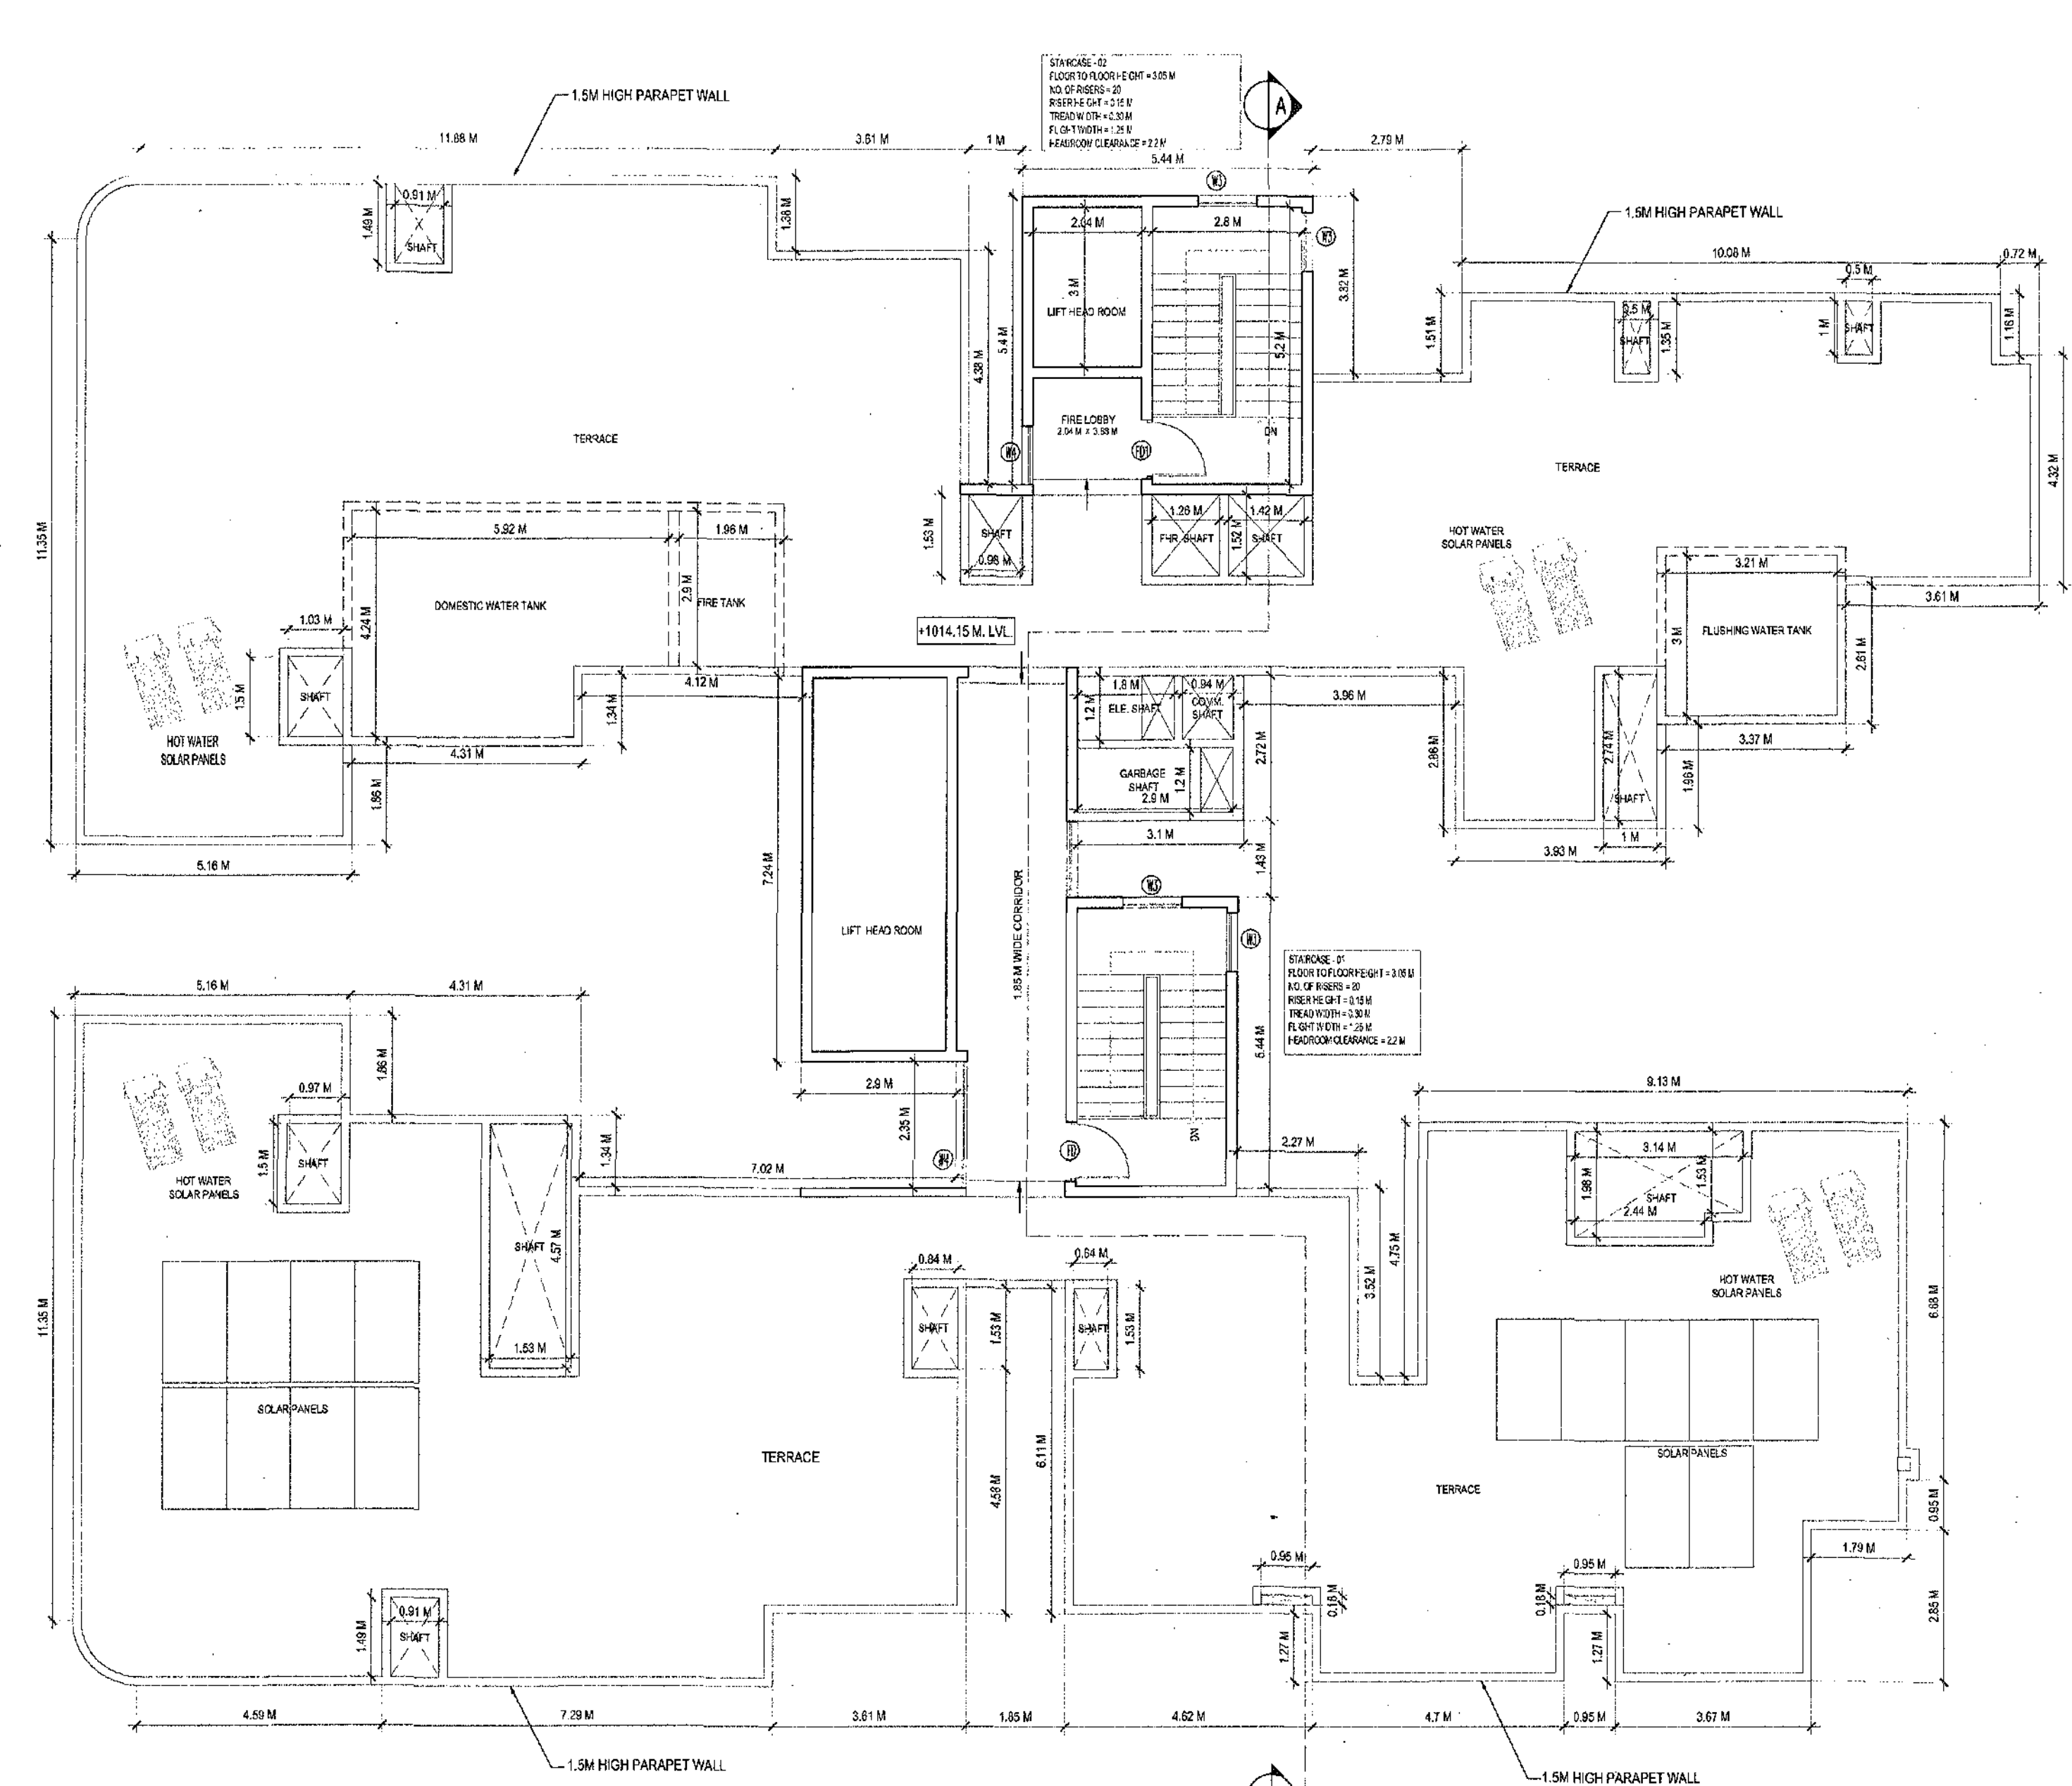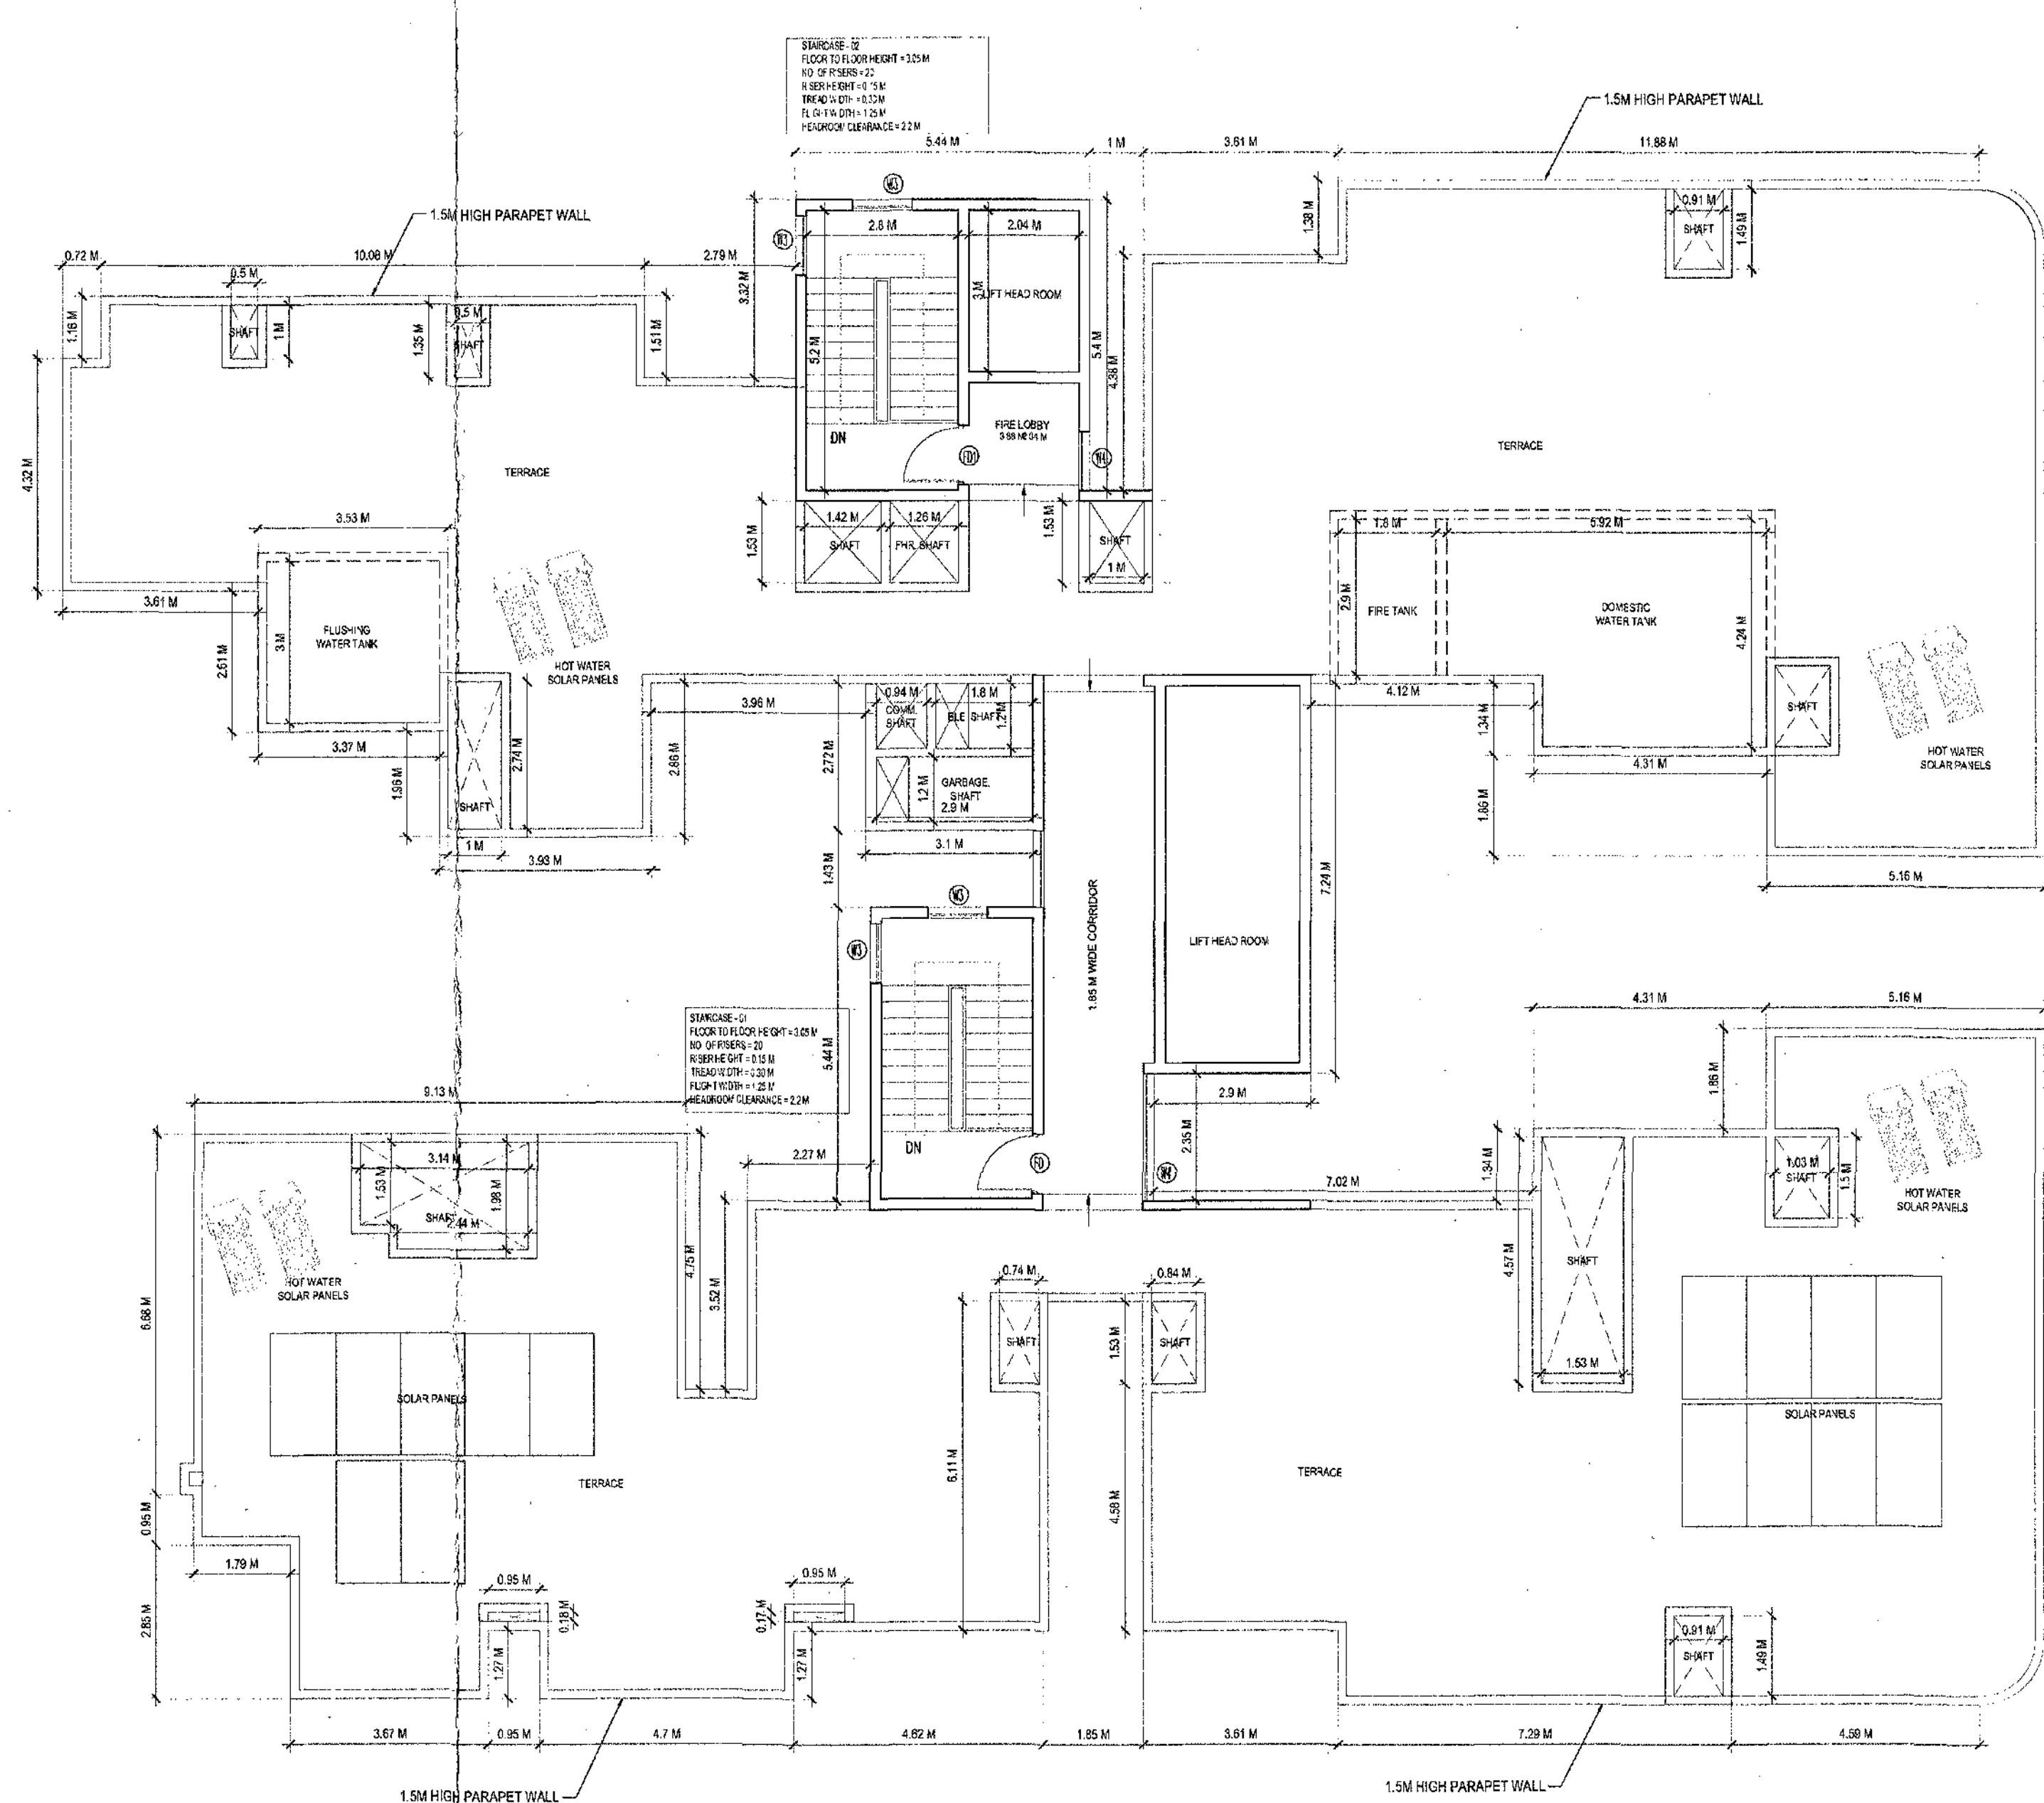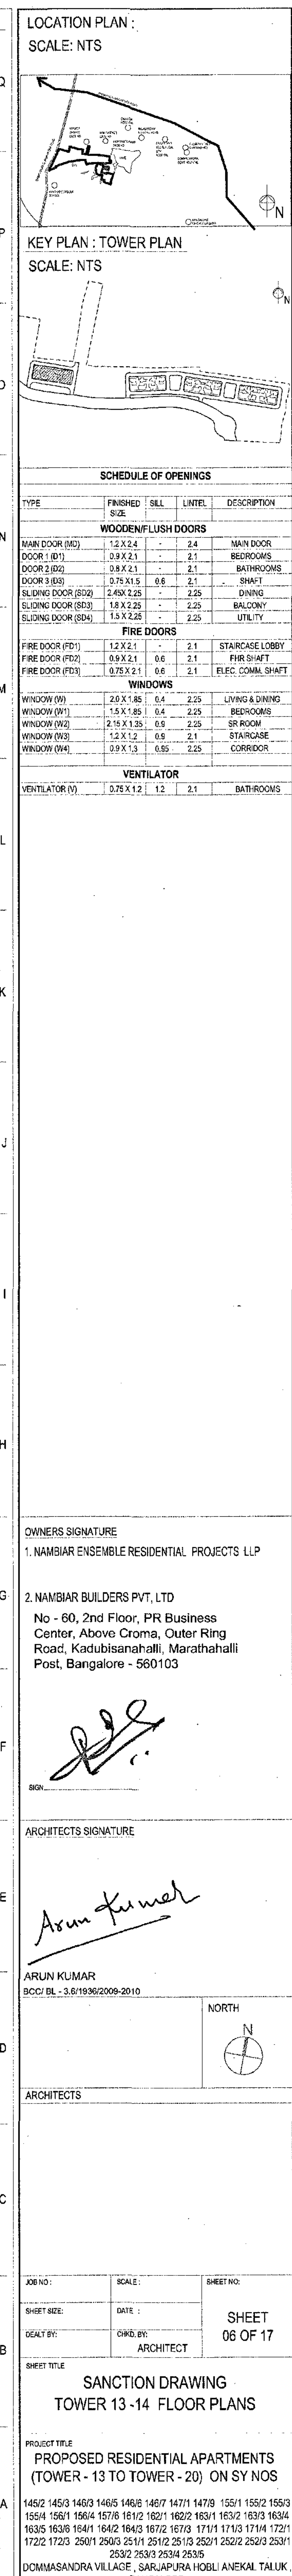[illegible][illegible]

 

LOCATION PLAN
SCALE: NTS

KEY PLAN: TOWER PLAN
SCALE: NTS

ಕರ್ನಾಟಕ ಸರ್ಕಾರದ ಅನುಮೋದನೆ
ಸಂಖ್ಯೆ: 15/15/2006
ದಿನಾಂಕ: 15/11/2006


CHIEF'S SIGNATURE
1. HANSHI BUILDERS PVT. LTD.
2. HANSHI BUILDERS PVT. LTD.
No. 40, 2nd Floor, PR Building
Corner, Above Cinema, Outer Ring
Road, Kadubesanahalli, Marathahalli
Post, Bangalore - 560103

ARCHITECT'S SIGNATURE
ARUN KUMAR
B.O. No. 1, 1st Floor, 201/1


ARCHITECTS
SANCTION DRAWING
TOWER 15-20
BASEMENT-01 FLOOR PLAN


NO.	SCALE	SHEET NO.
01	1:100	07 OF 17

DESCRIPTION	CAR PARK PROVIDED
BASEMENT-01	442
BASEMENT-02	442
BASEMENT-03	442
SURFACE PARKING	62
Grand Total	1386

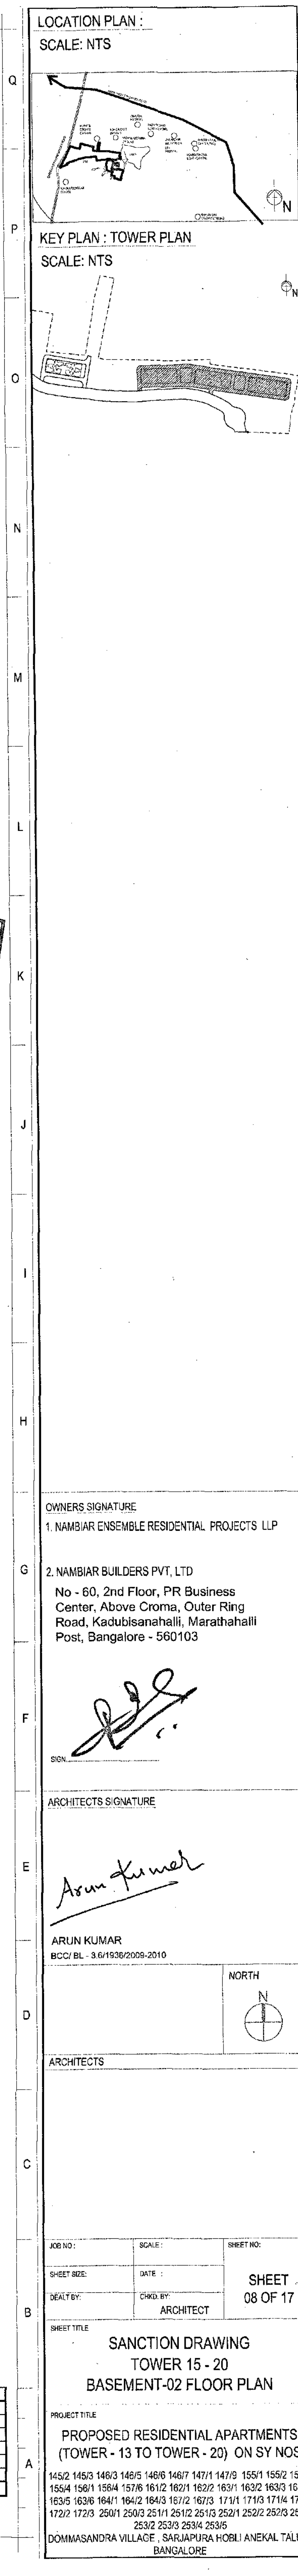

CAR PARKING PROVIDED	
Description	Car park provided
BASEMENT 01	460
BASEMENT 02	460
BASEMENT 03	460
SURFACE PARKING	95
Grand Total	1475

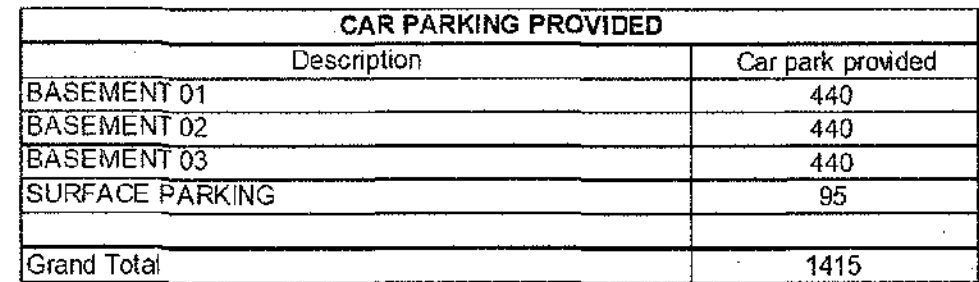


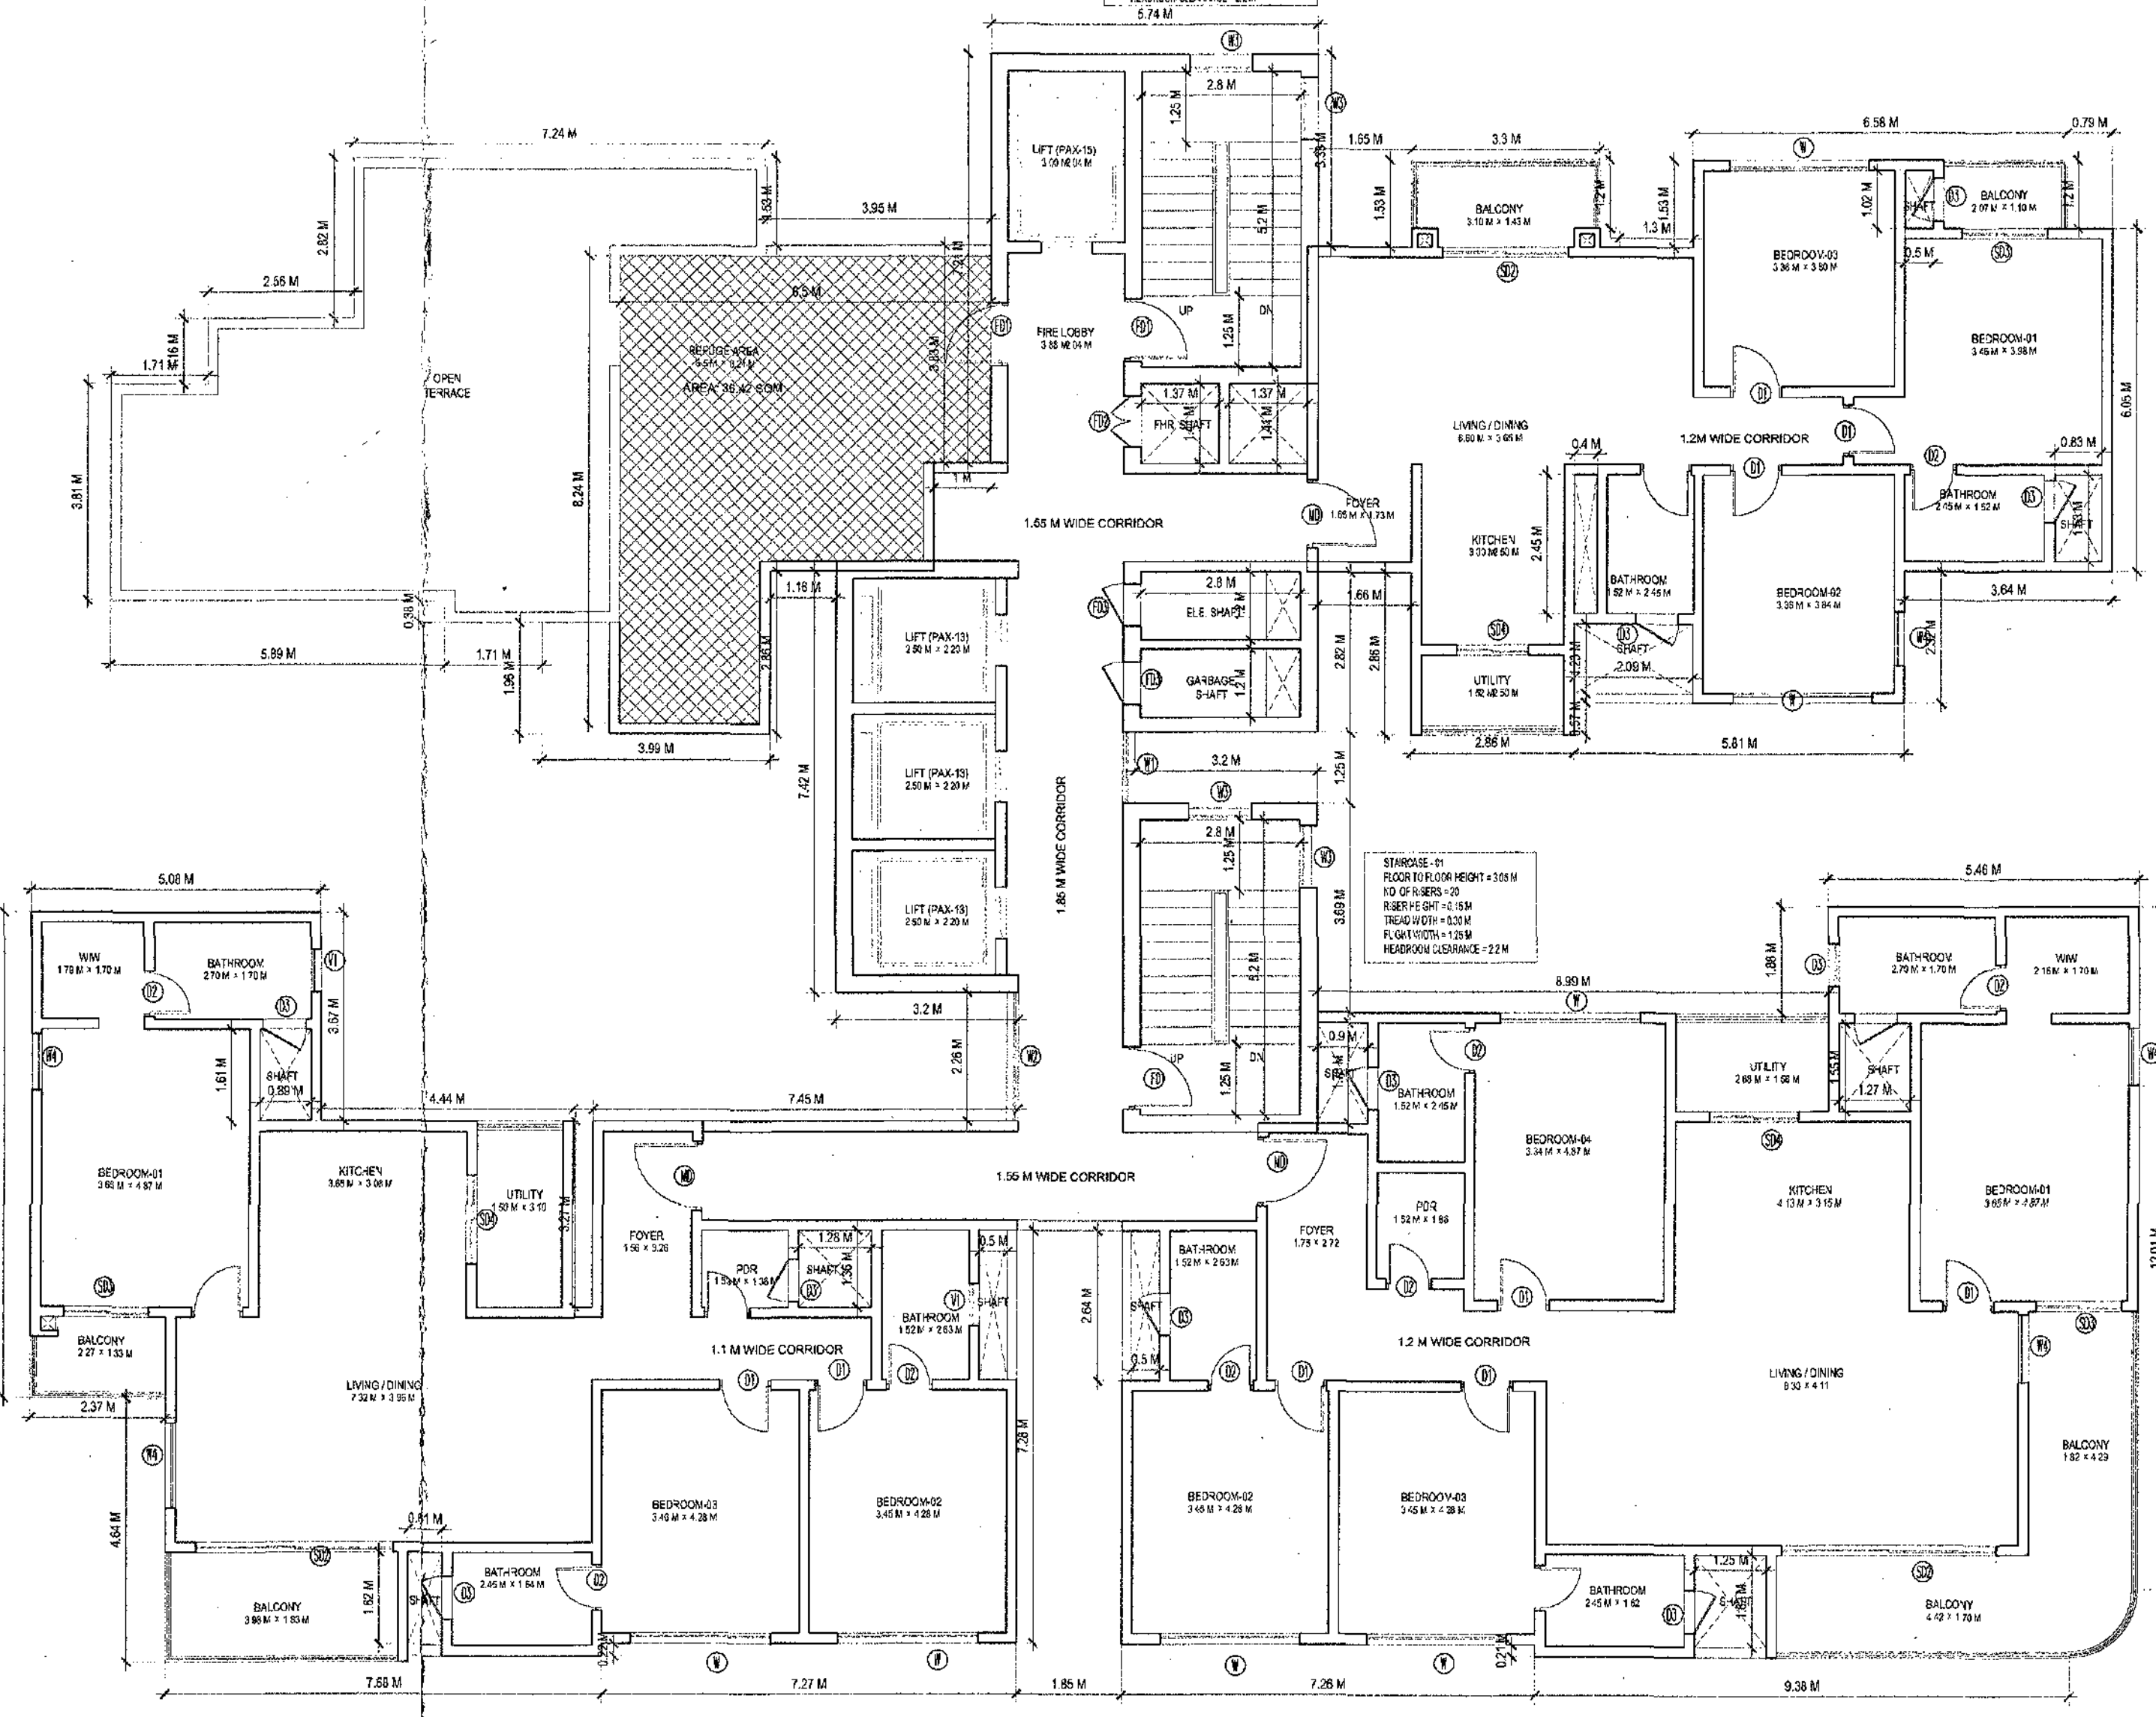

04 REFUGE FLOOR PLAN (19TH, 28TH & 37TH)

- [illegible]


[illegible]


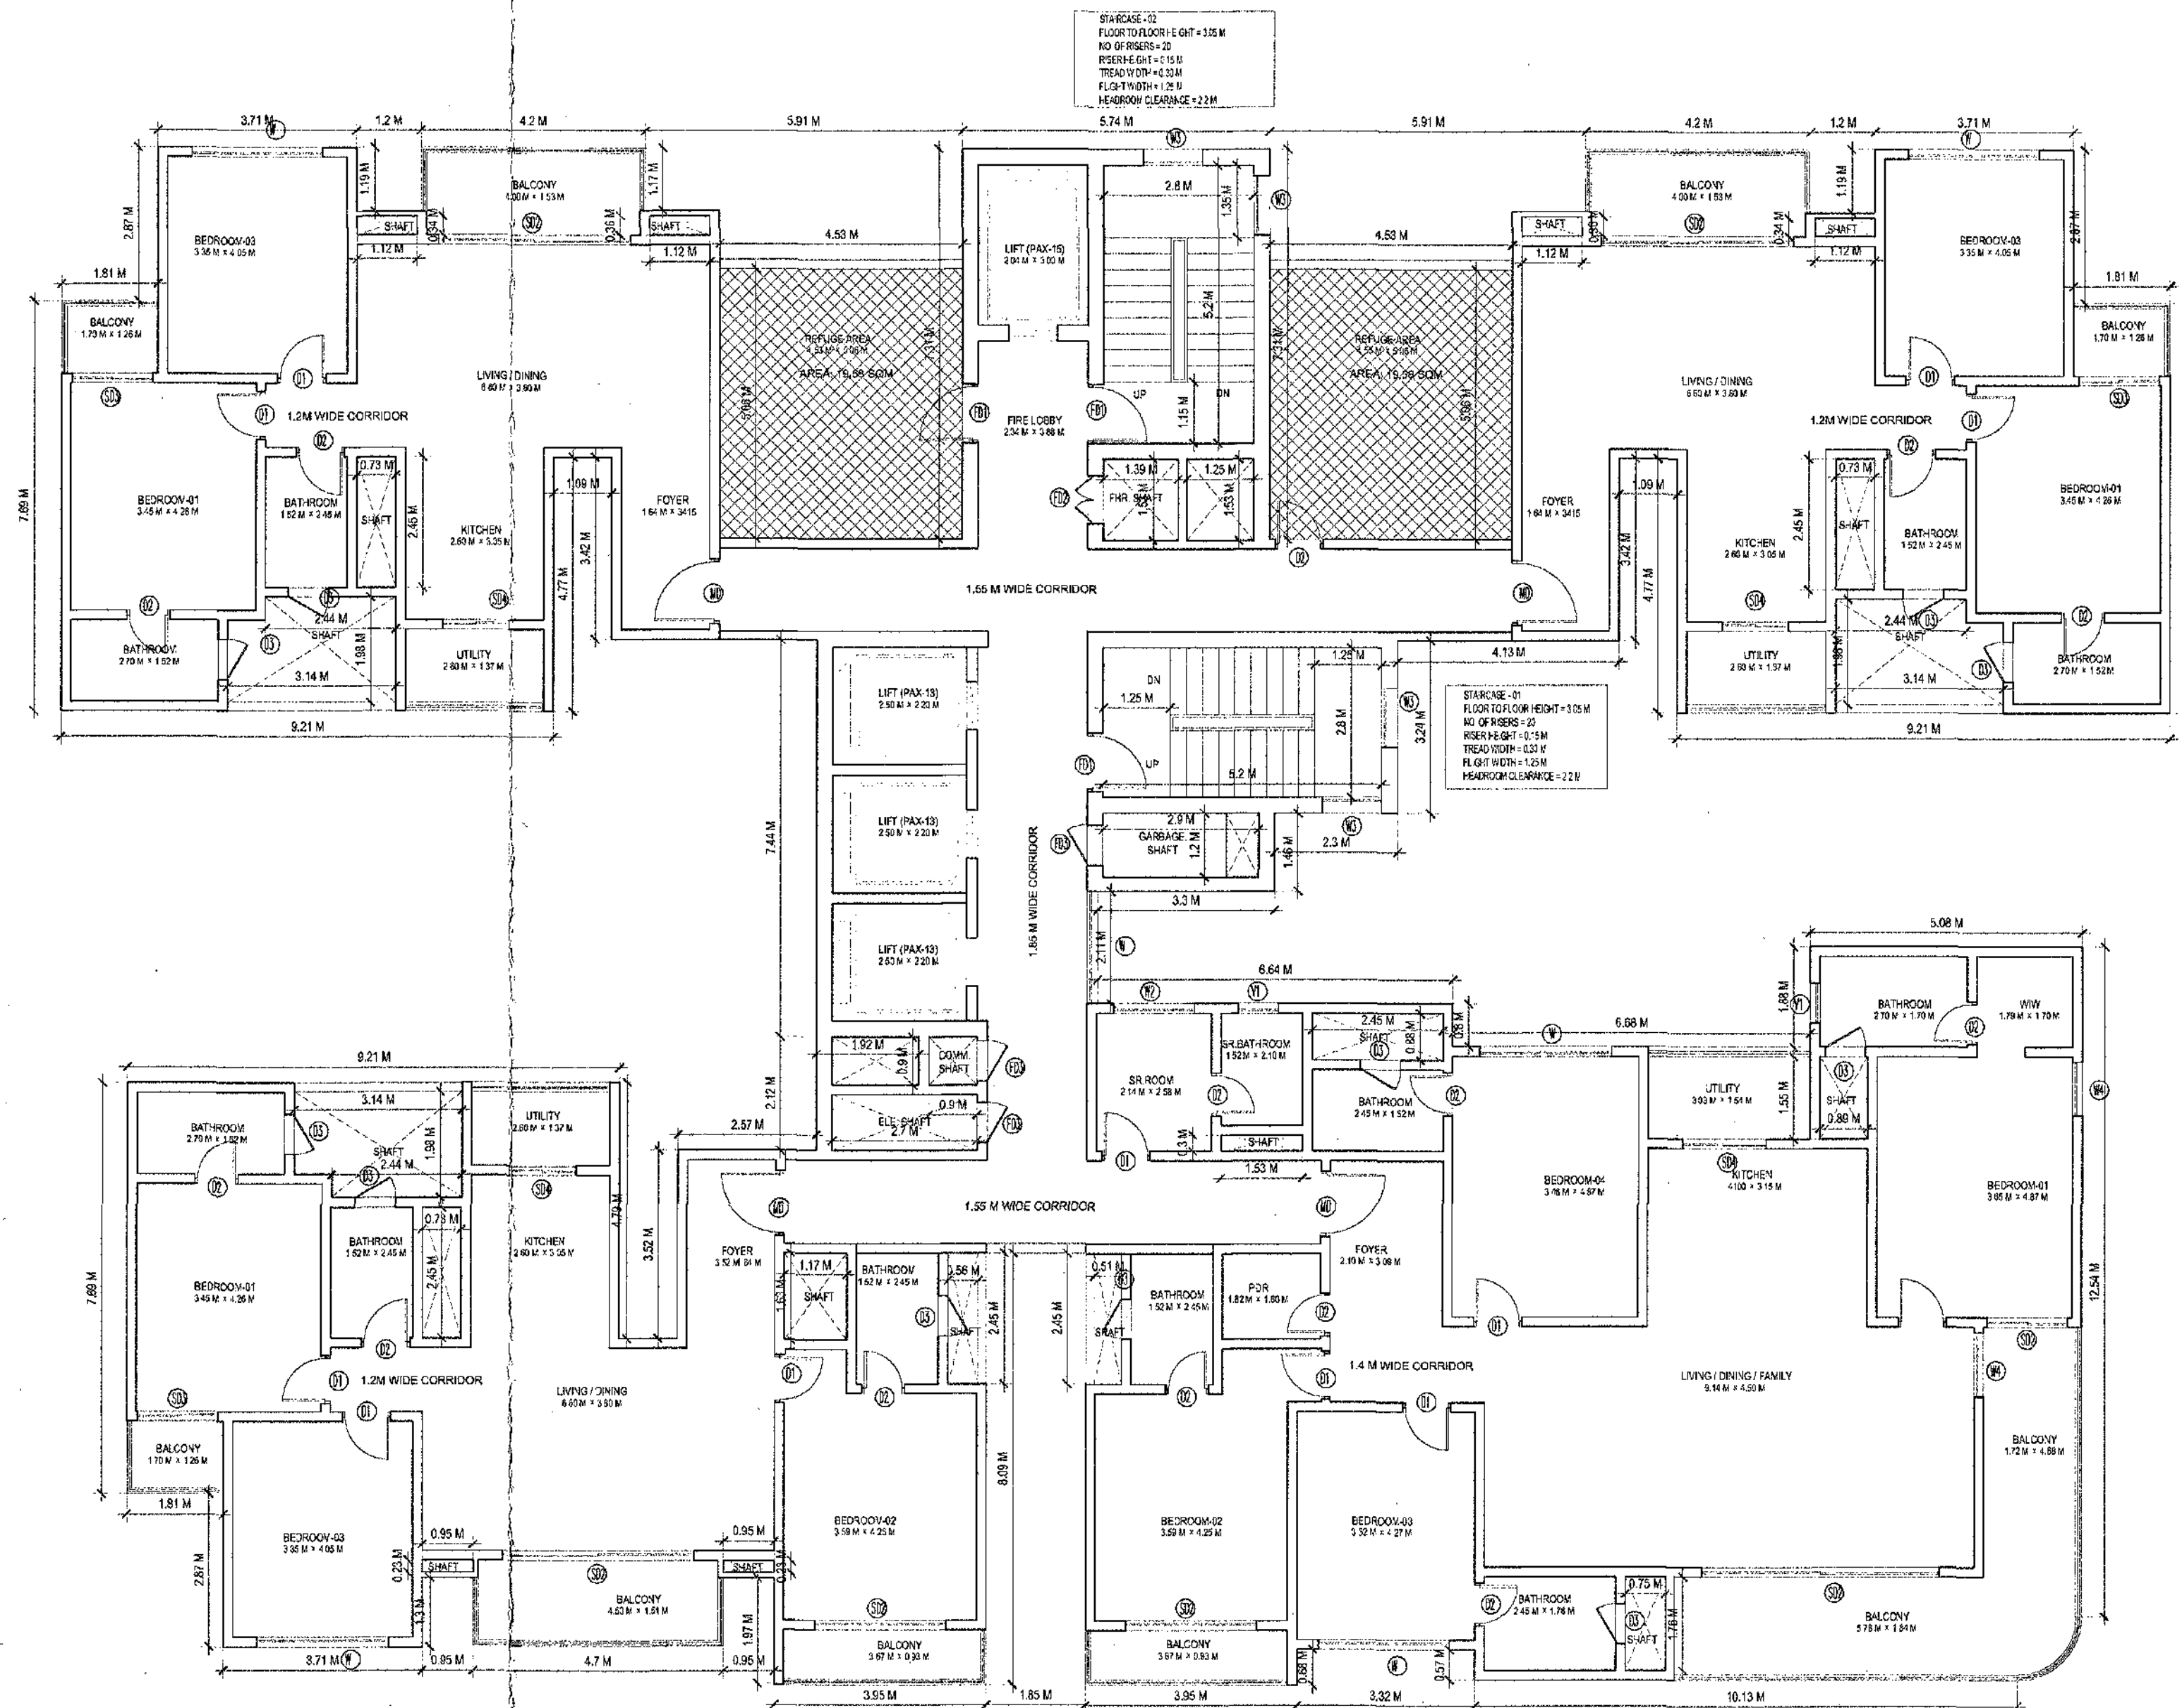


04 REFUGE FLOOR PLAN (19TH, 28TH & 37TH)
SCALE: 1/100

[illegible][illegible]



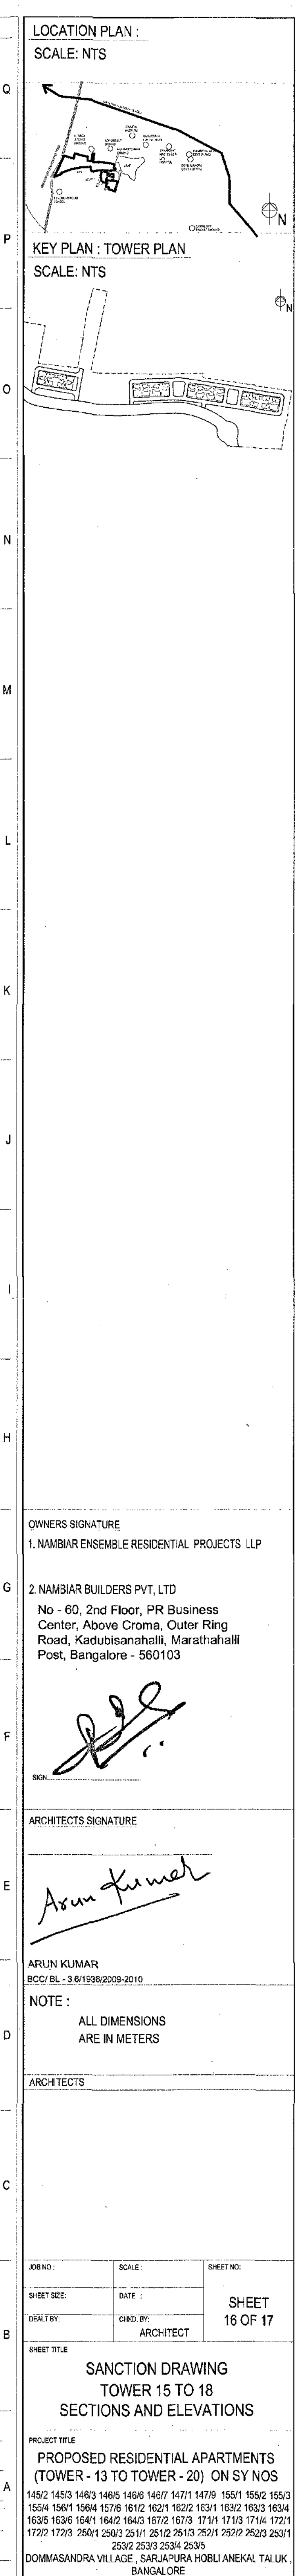

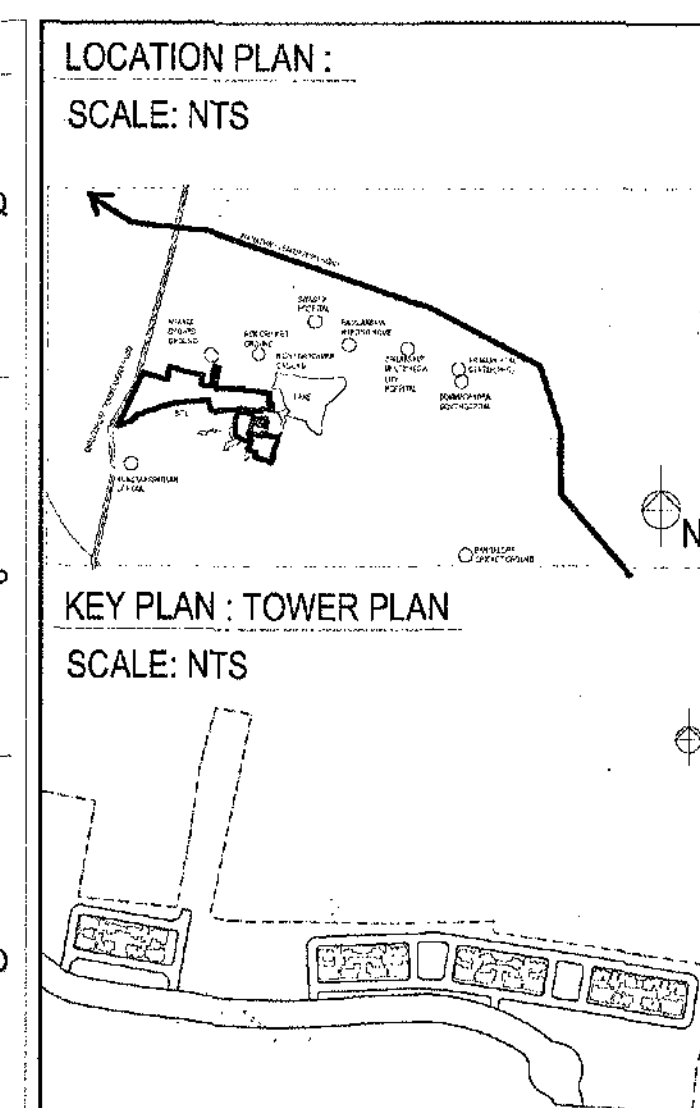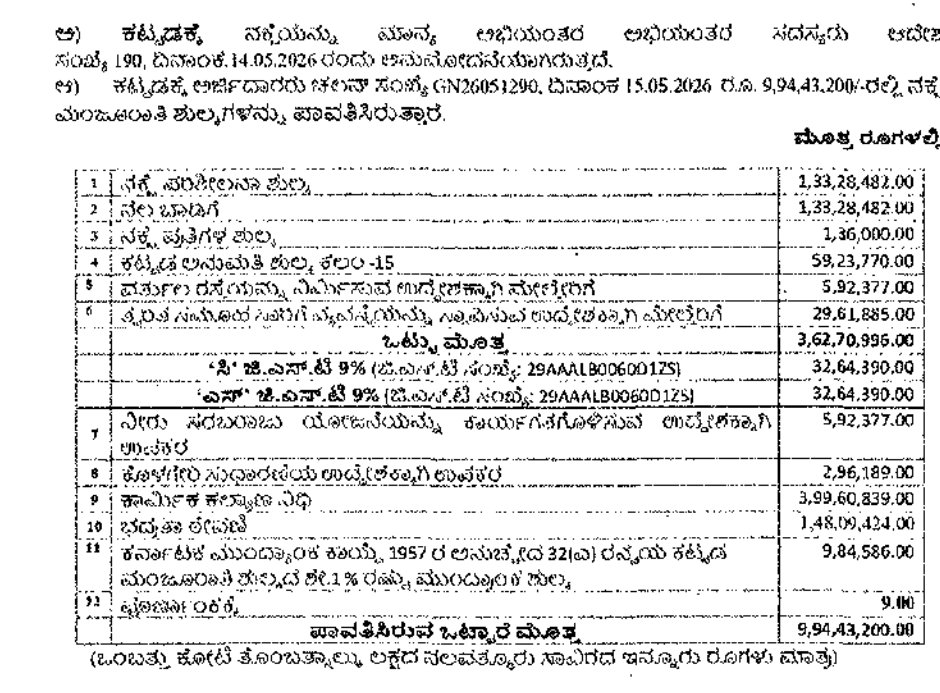

LOCATION PLAN:
SCALE: NTS

KEY PLAN : TOWER PLAN
SCALE: NTS

OWNERS SIGNATURE
1. NABUAB ENSEMBLE RESIDENTIAL PROJECTS, L.P.

2. NAMBIAR BUILDERS PVT, LTD
No - 60, 2nd Floor, PR Business
Center, Above Croma, Outer Ring
Road, Kadubisanahalli, Marathahalli
East Bengaluru - 560093

ARCHITECTS SIGNATURE _____

Asun Kinnel

ARUN KUMAR
BCC/BL - 5.8/10062009-2010

ALL DIMENSIONS
ARE IN METERS

ARCHITECTS

100


1000

SHEET SIZE:	DATE :	SHEET
-------------	--------	-------

SHEET TITLE

SECTIONS AND ELEVATIONS

PROPOSED RESIDENTIAL APARTMENTS
(TOWER 19 TO TOWER 29) ONLY NOS

155/4 156/1 156/4 157/6 161/2 162/1 162/2 163/1 163/2 163/3 163/4
163/5 163/6 164/1 164/2 164/3 167/2 167/3 171/1 171/3 171/4 172/1

DORMASUNDARA VILLAGE, SARJAPURA HOBLI ANEKAL TALUK
BANGALORE