


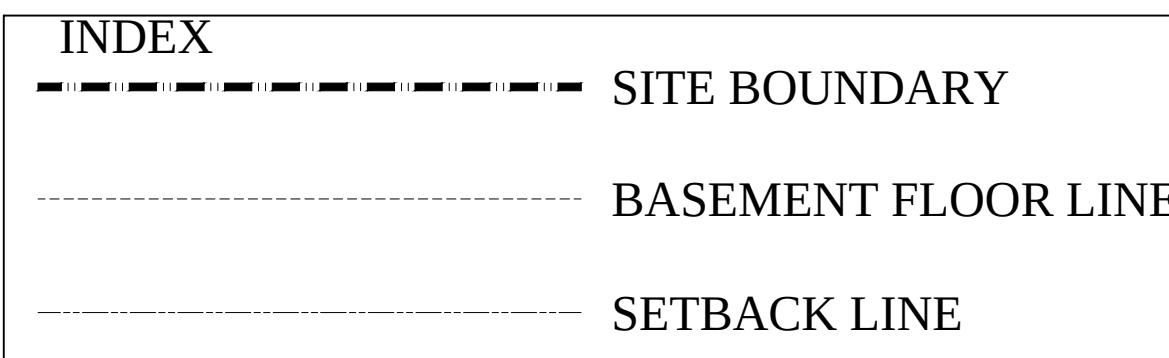

AREA STATEMENT (B&M)		VERSION NO. 1.0.4
		VERSION DATE: 3/08/2021
PROJECT DETAIL		
Authority: B&M		Plot Use: Residential
Invent No: PB042401-22		Plot Sub-Use: Apartment
Application Type: General		Land Use Zone: Residential (R4m)
Proposed: Type: Building Permission		Plot Size No.: 1213
Nature of Change: MODIFY		C/S Survey No.: 1213
Location: RING-1		Khasra No. 1st per Khata Extract: 1913
Building Line Specified as per Z/R: N/A		PID No. (As per Khata Extract): 65-32-1213
Zone: South		Locality / Street of the property: 1st STAGE, 1st PHASE, 20th MAIN ROAD,
Zone: West / West 2		
Planning District: 210-Jayanager		
AREA DETAILS:		
AREA OF PLOT (Minimum)		50.0 MT
NET AREA OF PLOT (A) (Deductions)		407.9
COVERAGE CHECK		
Permissible Coverage area (50.0%)		41.49
Proposed Coverage Area (31.1%)		25.62
Achieved Net coverage area (31.1%)		25.62
Balance coverage area left (18.9%)		15.87
FAR CHECK		
Permissible FAR as per zoning regulation 2015 (2.25)		159.35
Additional FAR in built floor (net) (to be managed plot -)		0.00
Allocable TDR Area (80% of permitted FAR)		0.00
Premium FAR for Plot within Impact Zone (L)		0.00
Total Perm. FAR area (2.25)		159.35
Proposed FAR Area (100.0%)		159.35
Achieved Net FAR Area (2.25)		159.35
Balance FAR Area (0.00)		0.00
BUILT UP AREA CHECK		
Proposed Built-Up Area		3396.6
Sanctioned Area Aced in BUA (Layout/L)		3455.4
Achieved Built-Up Area		3455.4

Block Name	Block Use	Block SubUse	Block Structure	Block Land Use Category
A (APARTMENT)	Residential	Apartment	Highrise	R

Block Name	Type	SubUse	Area (Sq.mt.)	Units		Car		
				Regd.	Prop.	Regd./Unit	Regd.	Prop.
A (APARTMENT)	Residential	Apartment	50 - 225	1	-	1	104	-
	Total :		-	-	-	-	104	239

Vehicle Type	Regd.		Achieved	
	No.	Area (Sq.mt.)	No.	Area (Sq.mt.)
Car	104	1430.00	239	3286.25
Visitor's Car Parking	11	151.25	-	0.00
Total Car	115	1581.25	239	3286.25
TwoWheeler	-	151.25	-	0.00
Other Parking	-	-	-	9482.84
Total		1732.50		12779.09

FAR & Easement Details															
Block	No. of Sectors	Gross Built-Up Area (sq.ft.)	Deductions from Gross Built-Up Area (sq.ft.)	Total Built-Up Area (sq.ft.)	Deductions (Area in Sq.ft.)							Proposed FAR Area (sq.ft.)	Total FAR Area (sq.ft.)	Tent. No.	Carpet Area after Easement
					Collet	Discharge	L.R.	L.R. Easement	Void	Access	Ramp				
A (APARTMENT)	1	34762.13	813.38	33948.75	1336.42	499.75	37.37	+0.72	260.80	276.00	10759.48	19389.25	18388.25	124	1003
Sub-Total	1	34762.13	813.38	33948.75	1336.42	499.75	37.37	+0.72	260.80	276.00	10759.48	19389.25	18388.25	124.00	1003

INDEX	
-----	SITE BOUNDARY
-----	BASEMENT FLOOR LINE
-----	SETBACK LINE

ARCHITECT'S

 **SIRAJ
& RENU**

ARCHITECTS & INT.DESIGNERS
3B, RAINTREE HALL APARTS,
#16, RHENUJUS STREET,
RICHMOND TOWN, BANGALORE-25
TEL. : 22220303, 22220369

OWNER / GPA HOLDER'S
SIGNATURE

OWNER'S ADDRESS WITH ID
NUMBER & CONTACT NUMBER :
M/s AKHINTA ENTERPRISES LIMITED
Reg By Its Director
MR.AKSHAY K REDDY
GPA HOLDER THE SOCIETY OF
THE SERVANTS OF THE HOLY SPIRIT



ARCHITECT/ENGINEER
/SUPERVISOR'S SIGNATURE
R.VasanthMadhava
BCC/BL-3.6/E:3213:08-09

PROJECT TITLE :	
MODIFIED RESIDENTIAL APARTMENT BUILDING@ BBMP Katha No.12/13, 1st Stage, 1st Phase, 20th Main Road, BTM 1st stage, Madiwala, Pld No. 65-32-12/13, Ward No. 172 Bangalore	
DRAWING TITLE :	SITE PLAN

SHEET NO : 1

Digitally signed by B.G. RAJAHWENDRA
PRASADA
DN: cn=Dr. B.G. RAJAHWENDRA, o=Project No. PMU/0004/02/2299,
ou=Organization of the Mahanagara Palike,
c=India
Designation: Joint Director, Town Planning (JDTP)
Email: B.G. RAJAHWENDRA@PMU/0004/02/2299
Mahanagara Palike

SOUTH



Approval Condition :

- The Modified Plan Sanction @ BIMP KATHA No.12/13, 1st Stage, 1st Phase, 20th Main Road, MADWALA WARD No.172 BANGALORE is issued subject to the following conditions:
1. The sanction is accorded for.
 2. The sanction is accorded for Residential Apartment use only. The use of the building shall not deviate to any other use.
 3. Basement Floors, Ground Floor reserved in the plan should not be converted for any other purpose.
 4. Development charges towards increasing the capacity of water supply, sanitary and power main has to be paid to BWSSB and BESCOM if any.
 5. Necessary ducts for running telephone cables, cables added at ground level for postal services & space for dumping garbage within the premises shall be provided.
 6. The applicant shall construct temporary toilets for the use of construction workers and it should be demolished after the construction.
 7. The applicant shall INSURE all workmen involved in the construction work against any accident / untoward incidents arising during the time of construction.
 8. The applicant shall not stock any building materials / debris on footpath or on roads or on drains. The debris shall be removed and transported to near by dumping yard.
 9. The applicant / Builder is prohibited from selling the setback areas / open spaces and the common facility areas, which shall be accessible to all the tenants and occupants.
 10. The applicant shall provide a space for locating the distribution transformers & associated equipment as per K.E.C. (E&T) code leaving 3.00 mt. from the building within the premises.
 11. The applicant shall provide a separate room preferably 4.50 x 3.65 m in the basement for installation of telecom equipment and also to make provisions for telecom services as per Bye-law No.25
 12. The applicant shall maintain during construction such barricading as considered necessary to prevent dust, debris & other materials endangering the safety of people / structures etc. in & around the site.
 13. Permission shall be obtained from forest department for cutting trees before the commencement of the work.
 14. License and approved plans shall be posted in a conspicuous place of the licensed premises. The building license and the copies of sanctioned plans with specifications shall be mounted on a frame and displayed and they shall be made available during inspections.
 15. Any owner / builder contravenes the provisions of Building Bye-laws and rules in force, the Architect / Engineer / Supervisor will inform to the Authority in the first instance, warned in the second instance and cancel the registration if the same is repeated for the third time.
 16. Technical personnel, applicant or owner as the case may be shall strictly adhere to the duties and responsibilities specified in Schedule - IV (Bye-law No. 3.6) under sub-section IV & (a) to (d).
 17. The building shall be constructed under the supervision of a registered structural engineer.
 18. On completion of foundation / footing before erection of walls on the foundation and in the case of column structure before erecting the columns "COMMENCEMENT CERTIFICATE" shall be obtained.
 19. Construction or reconstruction of the building should be completed before the expiry of five years from the date of issue of license & within one month after its completion shall apply for permission to occupy the building.
 20. The building should not be occupied without obtaining "OCCUPANCY CERTIFICATE" from the competent authority.
 21. Drinking water supply by BWSSB should not be used for the construction activity of the building.
 22. The applicant shall ensure that the Rain Water Harvesting Structures are provided & maintained in good repair for storage of water for not possible purpose or recharge of ground water at all times having a minimum total capacity mentioned in the Bye-law 23.04.
 23. The building shall be designed and constructed adopting the norms prescribed in National Building Code and in the "Criteria for earthquake resistant design of structures" bearing No. IS-1893:2002 published by the Bureau of Indian Standards making the building resistant to earthquake.
 24. The applicant should provide solar water heaters as per table 17 of Bye-law No. 29 for the building.
 25. Facilities for physically handicapped persons prescribed in schedule XI (Bye-law - 31) of Building bye-laws 2003 shall be ensured.
 26. The applicant shall provide at least one common toilet in the ground floor for the use of the visitors / servants / drivers and security men and also entrance shall be approached through a ramp for the Physically Handicapped persons together with the stepped entry.
 27. The Occupancy Certificate will be considered only after ensuring that the provisions of conditions vide 25, No. 23, 24, 25 & 26 are provided before the building.
 28. The applicant shall ensure that no inconvenience is caused to the neighbors in the vicinity of construction and that the construction activities shall stop before 10.00 PM and shall not resume the work earlier than 7.00 AM to avoid nuisance during late hours and early morning hours.
 29. Garbage originating from Apartments / Commercial buildings shall be segregated into organic and inorganic waste and should be processed in the Recycling processing unit — k-g capacity installed at site for its re-use / disposal / Applicable for Residential units of 20 and above and 2000 Sqn and above built up area for Commercial building.
 30. The structures with basements shall be designed for structural stability and safety to ensure for soil stabilization during the course of excavation for basements with safe design for retaining walls and super structure for the safety of the structure as well as neighboring property, public roads and footpaths, and besides ensuring safety of workman and general public by erecting safe barricades.
 31. Sufficient two wheeler parking shall be provided as per requirement.
 32. Traffic Management Plan shall be obtained from Traffic Management Consultant for all high rise structures which shall be got approved from the Competent Authority if necessary.
 33. The Owner / Association of high-rise building shall obtain clearance certificate from Karnataka Fire and Emergency Department every Two years with due inspection by the Department regarding working condition of Fire Safety Measures installed. The certificate should be produced to the Corporation and shall be renewed if the permission issued is for Two years.
 34. The Owner / Association of high-rise building shall get the building inspected by empanelled agencies of the Karnataka Fire and Emergency Department to ensure that the equipment's installed are in good and workable condition, and an affidavit to that effect shall be submitted to the Corporation and Fire Force Department every year.
 35. The Owner / Association of high-rise building shall obtain clearance certificate from the Electrical Inspectors every Two years with due inspection by the Department regarding working condition of Electrical installation / Lifts etc.. The certificate should be produced to the BIMP and shall get the renewal of the permission issued that once in Two years.
 36. The Owner / Association of the high-rise building shall conduct two mock - trials in the building , one before the onset of summer and another during the summer and assure complete safety in respect of fire hazards.
 37. The Builder / Contractor / Professional responsible for supervision of work shall not shut materially and structurally vandalise the construction from the sanctioned plan, without previous approval of the authority. They shall explain to the owner s about the risk involved in contravention of the provisions of the Act, Rules, Bye-laws, Zoning Regulations, Standing Orders and Policy Orders of the BIMP.
 38. The construction or reconstruction of a building shall be commenced within a period of two (2) years from date of issue of license. Before the expiry of two years, the Owner / Developer shall give intimation to BIMP (Sanctioning Authority) of the intention to start work in the form prescribed in Schedule VI. Further, the Owner / Developer shall give intimation on completion of the foundation or footing of walls / columns of the foundation. Otherwise the plan sanction deemed cancelled.
 39. In case of Development plan, Parks and Open Spaces area and Surface Parking area shall be earmarked and reserved as per Development Plan issued by the Bangalore Development Authority.
 40. All other conditions and conditions mentioned in the work order issued by the Bangalore Development Authority while approving the Development Plan for the project should be strictly adhered to.
 41. The Applicant / Owner / Developer shall abide by the collection of solid waste and its segregation as per solid waste management bye-law 2016.
 42. The applicant/owner/developer shall abide by sustainable construction and demolition waste management as per solid waste management bye-law 2016.
 43. The Applicant / Owners / Developers shall make necessary provision to charge electrical vehicles.
 44. The Applicant / Owner / Developer shall plant one tree for a) sites measuring 180 Sqn up to 240 Sqn b) minimum of areas with more than 240 Sqn. c) One tree for every 240 Sqn of the FAR area as part thereof in case of Apartment / group housing / multi-dwelling unit/development plan.
 45. In case of any false information, misrepresentation of facts, or pending court cases, the plan sanction is deemed cancelled.
 46. Also see, building license for special conditions, if any.
 - Special Condition as per Labour Department of Government of Karnataka vide ADDENDUM (Household) (Household) Letter No. LDRS/LET/2013, dated: 01-04-2013.
 1. Registration of Applicant / Builder / Owner / Contractor and the construction workers working in the construction site with the "Karnataka Building and Other Construction workers Welfare Board" should be strictly adhered to.
 2. The Applicant / Builder / Owner / Contractor should submit the Registration of establishment and list of construction workers engaged at the time of issue of Commencement Certificate. A copy of the same shall also be submitted to the concerned local Engineer in order to report the establishment and ensure the registration of establishment and workers working in construction site or work place.
 3. The Applicant / Builder / Owner / Contractor shall also inform the charges if any of the list of workers engaged by him.
 4. At any point of time No Applicant / Builder / Owner / Contractor shall engage a construction worker in his site of work place who is not registered with the "Karnataka Building and Other Construction workers Welfare Board".

Vehicle Type

Vehicle Type	No.	Area (Sq.mt.)	Reqd.	Achieved
Car	104	1430.00	239	3386.25
Visitor's Car Parking	11	151.25	0	0.00
Total Car	115	1581.25	239	3386.25
Town/Worker	-	151.25	0	0.00
Other Parking	-	-	0	5492.84
Total	-	1732.50	-	12719.09

soil stabilization during the course of excavation for casements/ walls same depth for retaining wall and super structure for the safety of the structure as well as neighboring property, public roads and footpaths, and besides ensuring safety of workman and general public by erecting safe barricades.

31. Sufficient two wheeler parking shall be provided as per requirement.

32. Traffic Management Plan shall be obtained from Traffic Management Consultant for all high rise structures which shall be got approved from the Competent Authority if necessary.

33. The Owner / Association of high-rise building shall obtain clearance certificate from Kamataka Fire and Emergency Department every Two years with due inspection by the department regarding working condition of Fire Safety Measures installed. The certificate should be produced to the Corporation and shall get the renewal of the permission issued once in Two years.

35. The Owner / Association of high-rise building shall obtain clearance certificate from the Electrical Inspectors every Two years with due inspection by the Department regarding working condition of Electrical installation / Lifts etc.. The certificate should be produced to the BIMP and shall get the renewal of the permission issued that once in Two years.
36. The Owner / Association of the high-rise building shall conduct two mock - trials in the building , one before the onset of summer and another during the summer and assure complete safety in respect of fire hazards.
37. The Builder / Contractor / Professional responsible for supervision of work shall not shut materially and structurally vandalise the construction from the sanctioned plan, without previous approval of the authority. They shall explain to the owner s about the risk involved in contravention of the provisions of the Act, Rules, Bye-laws, Zoning Regulations, Standing Orders and Policy Orders of the BIMP.
38. The construction or reconstruction of a building shall be commenced within a period of two (2) years from date of issue of license. Before the expiry of two years, the Owner / Developer shall give intimation to BIMP (Sanctioning Authority) of the intention to start work in the form prescribed in Schedule VI. Further, the Owner / Developer shall give intimation on completion of the foundation or footing of walls / columns of the foundation. Otherwise the plan sanction deemed cancelled.
39. In case of Development plan, Parks and Open Spaces area and Surface Parking area shall be earmarked and reserved as per Development Plan issued by the Bangalore Development Authority.
40. All other conditions and conditions mentioned in the work order issued by the Bangalore Development Authority while approving the Development Plan for the project should be strictly adhered to.
41. The Applicant / Owner / Developer shall abide by the collection of solid waste and its segregation as per solid waste management bye-law 2016.
42. The applicant/owner/developer shall abide by sustainable construction and demolition waste management as per solid waste management bye-law 2016.
43. The Applicant / Owners / Developers shall make necessary provision to charge electrical vehicles.
44. The Applicant / Owner / Developer shall plant one tree for a) sites measuring 180 Sqn up to 240 Sqn b) minimum of areas with more than 240 Sqn. c) One tree for every 240 Sqn of the FAR area as part thereof in case of Apartment / group housing / multi-dwelling unit/development plan.
45. In case of any false information, misrepresentation of facts, or pending court cases, the plan sanction is deemed cancelled.
46. Also see, building license for special conditions, if any.
- Special Condition as per Labour Department of Government of Karnataka vide ADDENDUM (Household) (Household) Letter No. LDRS/LET/2013, dated: 01-04-2013.
1. Registration of Applicant / Builder / Owner / Contractor and the construction workers working in the construction site with the "Karnataka Building and Other Construction workers Welfare Board" should be strictly adhered to.
2. The Applicant / Builder / Owner / Contractor should submit the Registration of establishment and list of construction workers engaged at the time of issue of Commencement Certificate. A copy of the same shall also be submitted to the concerned local Engineer in order to report the establishment and ensure the registration of establishment and workers working in construction site or work place.
3. The Applicant / Builder / Owner / Contractor shall also inform the charges if any of the list of workers engaged by him.
4. At any point of time No Applicant / Builder / Owner / Contractor shall engage a construction worker in his site of work place who is not registered with the "Karnataka Building and Other Construction workers Welfare Board".


1. Accommodation shall be provided for setting up of schools for imparting education to the children of construction workers in the labour camps / construction sites.
2. List of children of workers shall be furnished by the builder / contractor to the Labour Department which is mandatory.
3. Employment of child labour in the construction activities strictly prohibited.
4. Obtaining NOC from the Labour Department before commencing the construction work is a must.
5. BIMP will not be responsible for any dispute that may arise in respect of property in question.
6. In case if the documents submitted in respect of property in question is found to be false or fabricated, the plan sanctioned stands cancelled automatically and legal action will be initiated.

NOC Details

Sl. No.	Name of the Authority	Reference No. & Date	Conditions imposed
1	Statutory Department	KPB/S/080/11/123/2017 Dated: 10/08/2017	
2	Apartment Authority of India	BANG/08/08/11/123/2017 Dated: 13/12/2017	All the conditions imposed in the letter issued by the Statutory Board should be strictly adhered to.
3	KPB/S	KPB/S/080/11/123/2017 Dated: 10/08/2017	
4	RETAIL TRAFFIC	RETAIL TRAFFIC/08/08/11/123/2017 Dated: 08/08/2017	
5	BWSSB	BWSSB/08/08/11/123/2017 Dated: 08/08/2017	
6	BESCOM	BESCOM/08/08/11/123/2017 Dated: 08/08/2017	

UNBIA Table for Block A (APARTMENT)									
FLOOR	Area	USEFUL Type	1 (BtU Area)	2 (BtU Area)	3 (BtU Area)	4 (BtU Area)	5 (BtU Area)	No. of Stairs	No. of Tenement
FIRST FLOOR	FF-1	FLAT	148.75	138.43				8	
	FF-2	FLAT	148.75	138.43					
	FF-3	FLAT	148.75	138.43					
	FF-4	FLAT	148.75	138.43					
	FF-5	FLAT	148.75	138.43					
	FF-6	FLAT	148.75	138.43					
	FF-7	FLAT	148.75	138.43					
	FF-8	FLAT	148.75	138.43					
	FF-9	FLAT	148.75	138.43					
	FF-10	FLAT	148.75	138.43					
TYPICAL 2, 3 & 4 BEDROOM	SP-1	FLAT	148.75	138.43					12
	SP-2	FLAT	148.75	138.43					
	SP-3	FLAT	148.75	138.43					
	SP-4	FLAT	148.75	138.43					
	SP-5	FLAT	148.75	138.43					
	SP-6	FLAT	148.75	138.43					
	SP-7	FLAT	148.75	138.43					
	SP-8	FLAT	148.75	138.43					
	SP-9	FLAT	148.75	138.43					
	SP-10	FLAT	148.75	138.43					
SECOND FLOOR	SP-11	FLAT	148.75	138.43					12
	SP-12	FLAT	151.62	142.74					
	SP-13	FLAT	151.62	142.74					
	SP-14	FLAT	151.62	142.74					
	SP-15	FLAT	151.62	142.74					
	SP-16	FLAT	151.62	142.74					
	SP-17	FLAT	151.62	142.74					
	SP-18	FLAT	151.62	142.74					
	SP-19	FLAT	151.62	142.74					
	SP-20	FLAT	151.62	142.74					
THIRD FLOOR	SP-21	FLAT	154.11	146.83					12
	SP-22	FLAT	154.11	146.83					
	SP-23	FLAT	154.11	146.83					
	SP-24	FLAT	154.11	146.83					
	SP-25	FLAT	154.11	146.83					
	SP-26	FLAT	154.11	146.83					
	SP-27	FLAT	154.11	146.83					
	SP-28	FLAT	154.11	146.83					
	SP-29	FLAT	154.11	146.83					
	SP-30	FLAT	154.11	146.83					
FOURTH FLOOR	SP-31	FLAT	147.81	133.53					8
	SP-32	FLAT	147.81	133.53					
	SP-33	FLAT	147.81	133.53					
	SP-34	FLAT	147.81	133.53					
	SP-35	FLAT	147.81	133.53					
	SP-36	FLAT	147.81	133.53					
	SP-37	FLAT	147.81	133.53					
	SP-38	FLAT	147.81	133.53					
	SP-39	FLAT	147.81	133.53					
	SP-40	FLAT	147.81	133.53					
Total			10148.27	9551.95				846	108

UHSIA Table for Block 'A' (APARTMENT)						
FLOOR	Name	UHSIA Type	UHSIA Area	Capital Area	No. of Rooms	No. of Tenement
FIRST FLOOR PLAN	FF-1	FLAT	148.79	138.43	8	12
	FF-2	FLAT	148.79	138.43	8	
	FF-3	FLAT	148.79	138.43	8	
	FF-4	FLAT	148.79	138.43	8	
	FF-5	FLAT	148.79	138.43	8	
	FF-6	FLAT	148.79	138.43	8	
	FF-7	FLAT	148.79	138.43	8	
	FF-8	FLAT	148.79	138.43	8	
	FF-9	FLAT	148.79	138.43	8	
	FF-10	FLAT	148.79	138.43	8	
	FF-11	FLAT	148.79	138.43	8	
	FF-12	FLAT	148.79	138.43	8	
TYPICAL FLOOR PLAN	FF-13	FLAT	148.79	138.43	8	12
	FF-14	FLAT	148.79	138.43	8	
	FF-15	FLAT	148.79	138.43	8	
	FF-16	FLAT	148.79	138.43	8	
	FF-17	FLAT	148.79	138.43	8	
	FF-18	FLAT	148.79	138.43	8	
	FF-19	FLAT	148.79	138.43	8	
	FF-20	FLAT	148.79	138.43	8	
	FF-21	FLAT	148.79	138.43	8	
	FF-22	FLAT	148.79	138.43	8	
	FF-23	FLAT	148.79	138.43	8	
	FF-24	FLAT	148.79	138.43	8	
SECOND FLOOR PLAN	FF-25	FLAT	148.79	138.43	8	12
	FF-26	FLAT	148.79	138.43	8	
	FF-27	FLAT	148.79	138.43	8	
	FF-28	FLAT	148.79	138.43	8	
	FF-29	FLAT	148.79	138.43	8	
	FF-30	FLAT	148.79	138.43	8	
	FF-31	FLAT	148.79	138.43	8	
	FF-32	FLAT	148.79	138.43	8	
	FF-33	FLAT	148.79	138.43	8	
	FF-34	FLAT	148.79	138.43	8	
	FF-35	FLAT	148.79	138.43	8	
	FF-36	FLAT	148.79	138.43	8	
THIRD FLOOR PLAN	FF-37	FLAT	148.79	138.43	8	12
	FF-38	FLAT	148.79	138.43	8	
	FF-39	FLAT	148.79	138.43	8	
	FF-40	FLAT	148.79	138.43	8	
	FF-41	FLAT	148.79	138.43	8	
	FF-42	FLAT	148.79	138.43	8	
	FF-43	FLAT	148.79	138.43	8	
	FF-44	FLAT	148.79	138.43	8	
	FF-45	FLAT	148.79	138.43	8	
	FF-46	FLAT	148.79	138.43	8	
	FF-47	FLAT	148.79	138.43	8	
	FF-48	FLAT	148.79	138.43	8	
FOURTH FLOOR PLAN	FF-49	FLAT	148.79	138.43	8	12
	FF-50	FLAT	148.79	138.43	8	
	FF-51	FLAT	148.79	138.43	8	
	FF-52	FLAT	148.79	138.43	8	
	FF-53	FLAT	148.79	138.43	8	
	FF-54	FLAT	148.79	138.43	8	
	FF-55	FLAT	148.79	138.43	8	
	FF-56	FLAT	148.79	138.43	8	
	FF-57	FLAT	148.79	138.43	8	
	FF-58	FLAT	148.79	138.43	8	
	FF-59	FLAT	148.79	138.43	8	
	FF-60	FLAT	148.79	138.43	8	
FIFTH FLOOR PLAN	FF-61	FLAT	148.79	138.43	8	12
	FF-62	FLAT	148.79	138.43	8	
	FF-63	FLAT	148.79	138.43	8	
	FF-64	FLAT	148.79	138.43	8	
	FF-65	FLAT	148.79	138.43	8	
	FF-66	FLAT	148.79	138.43	8	
	FF-67	FLAT	148.79	138.43	8	
	FF-68	FLAT	148.79	138.43	8	
	FF-69	FLAT	148.79	138.43	8	
	FF-70	FLAT	148.79	138.43	8	
	FF-71	FLAT	148.79	138.43	8	
	FF-72	FLAT	148.79	138.43	8	
SIXTH FLOOR PLAN	FF-73	FLAT	148.79	138.43	8	12
	FF-74	FLAT	148.79	138.43	8	
	FF-75	FLAT	148.79	138.43	8	
	FF-76	FLAT	148.79	138.43	8	
	FF-77	FLAT	148.79	138.43	8	
	FF-78	FLAT	148.79	138.43	8	
	FF-79	FLAT	148.79	138.43	8	
	FF-80	FLAT	148.79	138.43	8	
	FF-81	FLAT	148.79	138.43	8	
	FF-82	FLAT	148.79	138.43	8	
	FF-83	FLAT	148.79	138.43	8	
	FF-84	FLAT	148.79	138.43	8	
SEVENTH FLOOR PLAN	FF-85	FLAT	148.79	138.43	8	12
	FF-86	FLAT	148.79	138.43	8	
	FF-87	FLAT	148.79	138.43	8	
	FF-88	FLAT	148.79	138.43	8	
	FF-89	FLAT	148.79	138.43	8	
	FF-90	FLAT	148.79	138.43	8	
	FF-91	FLAT	148.79	138.43	8	
	FF-92	FLAT	148.79	138.43	8	
	FF-93	FLAT	148.79	138.43	8	
	FF-94	FLAT	148.79	138.43	8	
	FF-95	FLAT	148.79	138.43	8	
	FF-96	FLAT	148.79	138.43	8	
EIGHTH FLOOR PLAN	FF-97	FLAT	148.79	138.43	8	12
	FF-98	FLAT	148.79	138.43	8	
	FF-99	FLAT	148.79	138.43	8	
	FF-100	FLAT	148.79	138.43	8	
	FF-101	FLAT	148.79	138.43	8	
	FF-102	FLAT	148.79	138.43	8	
	FF-103	FLAT	148.79	138.43	8	
	FF-104	FLAT	148.79	138.43	8	
	FF-105	FLAT	148.79	138.43	8	
	FF-106	FLAT	148.79	138.43	8	
	FF-107	FLAT	148.79	138.43	8	
	FF-108	FLAT	148.79	138.43	8	
NINTH FLOOR PLAN	FF-109	FLAT	148.79	138.43	8	12
	FF-110	FLAT	148.79	138.43	8	
	FF-111	FLAT	148.79	138.43	8	
	FF-112	FLAT	148.79	138.43	8	
	FF-113	FLAT	148.79	138.43	8	
	FF-114	FLAT	148.79	138.43	8	
	FF-115	FLAT	148.79	138.43	8	
	FF-116	FLAT	148.79	138.43	8	
	FF-117	FLAT	148.79	138.43	8	
	FF-118	FLAT	148.79	138.43	8	
	FF-119	FLAT	148.79	138.43	8	
	FF-120	FLAT	148.79	138.43	8	
TENTH FLOOR PLAN	FF-121	FLAT	148.79	138.43	8	12
	FF-122	FLAT	148.79	138.43	8	
	FF-123	FLAT	148.79	138.43	8	
	FF-124	FLAT	148.79	138.43	8	
	FF-125	FLAT	148.79	138.43	8	
	FF-126	FLAT	148.79	138.43	8	
	FF-127	FLAT	148.79	138.43	8	
	FF-128	FLAT	148.79	138.43	8	
	FF-129	FLAT	148.79	138.43	8	
	FF-130	FLAT	148.79	138.43	8	
	FF-131	FLAT	148.79	138.43	8	
	FF-132	FLAT	148.79	138.43	8	
ELEVENTH FLOOR PLAN	FF-133	FLAT	148.79	138.43	8	12
	FF-134	FLAT	148.79	138.43	8	
	FF-135	FLAT	148.79	138.43	8	
	FF-136	FLAT	148.79	138.43	8	
	FF-137	FLAT	148.79	138.43	8	
	FF-138	FLAT	148.79	138.43	8	
	FF-139	FLAT	148.79	138.43	8	
	FF-140	FLAT	148.79	138.43	8	
	FF-141	FLAT	148.79	138.43	8	
	FF-142	FLAT	148.79	138.43	8	
	FF-143	FLAT	148.79	138.43	8	
	FF-144	FLAT	148.79	138.43	8	
TWELFTH FLOOR PLAN	FF-145	FLAT	148.79	138.43	8	12
	FF-146	FLAT	148.79	138.43	8	
	FF-147	FLAT	148.79	138.43	8	
	FF-148	FLAT	148.79	138.43	8	
	FF-149	FLAT	148.79	138.43	8	
	FF-150	FLAT	148.79	138.43	8	
	FF-151	FLAT	148.79	138.43	8	
	FF-152	FLAT	148.79	138.43	8	
	FF-153	FLAT	148.79	138.43	8	
	FF-154	FLAT	148.79	138.43	8	
	FF-155	FLAT	148.79	138.43	8	
	FF-156	FLAT	148.79	138.43	8	
THIRTEENTH FLOOR PLAN	FF-157	FLAT	148.79	138.43	8	12
	FF-158	FLAT	148.79	138.43	8	
	FF-159	FLAT	148.79	138.43	8	
	FF-160	FLAT	148.79	138.43	8	
	FF-161	FLAT	148.79	138.43	8	
	FF-162	FLAT	148.79	138.43	8	
	FF-163	FLAT	148.79	138.43	8	
	FF-164	FLAT	148.79	138.43	8	
	FF-165	FLAT	148.79	138.43	8	
	FF-166	FLAT	148.79	138.43	8	
	FF-167	FLAT	148.79	138.43	8	
	FF-168	FLAT	148.79	138.43	8	
FOURTEENTH FLOOR PLAN	FF-169	FLAT	148.79	138.43	8	12
	FF-170	FLAT	148.79	138.43	8	
	FF-171	FLAT	148.79	138.43	8	
	FF-172	FLAT	148.79	138.43	8	
	FF-173	FLAT	148.79	138.43	8	
	FF-174	FLAT	148.79	138.43	8	
	FF-175	FLAT	148.79	138.43	8	
	FF-176	FLAT	148.79	138.43	8	
	FF-177	FLAT	148.79	138.43	8	
	FF-178	FLAT	148.79	138.43	8	
	FF-179	FLAT	148.79	138.43	8	
	FF-180	FLAT	148.79	138.43	8	
FIFTEENTH FLOOR PLAN	FF-181	FLAT	148.79	138.43	8	12
	FF-182	FLAT	148.79	138.43	8	
	FF-183	FLAT	148.79	138.43	8	
	FF-184	FLAT	148.79	138.43	8	
	FF-185	FLAT	148.79	138.43	8	
	FF-186	FLAT	148.79	138.43	8	
	FF-187	FLAT	148.79	138.43	8	
	FF-188	FLAT	148.79	138.43	8	
	FF-189	FLAT	148.79	138.43	8	
	FF-190	FLAT	148.79	138.43	8	
	FF-191	FLAT	148.79	138.43	8	
	FF-192	FLAT	148.79	138.43	8	
SIXTEENTH FLOOR PLAN	FF-193	FLAT	148.79	138.43	8	12
	FF-194	FLAT	148.79	138.43	8	
	FF-195	FLAT	148.79	138.43	8	
	FF-196	FLAT	148.79	138.43	8	
	FF-197	FLAT	148.79	138.43	8	
	FF-198	FLAT	148.79	138.43	8	
	FF-199	FLAT	148.79	138.43	8	
	FF-200	FLAT	148.79	138.43	8	
	FF-201	FLAT	148.79	138.43	8	
	FF-202	FLAT	148.79	138.43	8	
	FF-203	FLAT	148.79	138.43	8	
	FF-204	FLAT	148.79	138.43	8	
FF-205	FLAT	148.79	138.43	8		
SEVENTEENTH FLOOR PLAN	FF-206	FLAT	148.79	138.43	8	12
	FF-207	FLAT	148.79	138.43	8	
	FF-208	FLAT	148.79	138.43	8	
	FF-209	FLAT	148.79	138.43	8	
	FF-210	FLAT	148.79	138.43	8	
	FF-211	FLAT	148.79	138.43	8	
	FF-212	FLAT	148.79	138.43	8	
	FF-213	FLAT	148.79	138.43	8	
	FF-214	FLAT	148.79	138.43	8	
	FF-215	FLAT	148.79	138.43	8	
	FF-216	FLAT	148.79	138.43	8	
	FF-217	FLAT	148.79	138.43	8	
FF-218	FLAT	148.79	138.43	8		
EIGHTEENTH FLOOR PLAN	FF-219	FLAT	148.79	138.43	8	12
	FF-220	FLAT	148.79	138.43	8	
	FF-221	FLAT	148.79	138.43	8	
	FF-222	FLAT	148.79	138.43	8	
	FF-223	FLAT	148.79	138.43	8	
	FF-224	FLAT	148.79	138.43	8	
	FF-225	FLAT	148.79	138.43	8	
	FF-226	FLAT	148.79	138.43	8	
	FF-227	FLAT	148.79	138.43	8	
	FF-228	FLAT	148.79	138.43	8	
	FF-229	FLAT	148.79	138.43	8	
	FF-230	FLAT	148.79	138.43	8	
NINETEENTH FLOOR PLAN	FF-231	FLAT	148.79	138.43	8	12
	FF-232	FLAT	148.79	138.43	8	
	FF-233	FLAT	148.79	138.43	8	
	FF-234	FLAT	148.79	138.43	8	
	FF-235	FLAT	148.79	138.43	8	
	FF-236	FLAT	148.79	138.43	8	
	FF-237	FLAT	148.79	138.43	8	
	FF-238	FLAT	148.79	138.43	8	
	FF-239	FLAT	148.79	138.43	8	
	FF-240	FLAT	148.79	138.43	8	
	FF-241	FLAT	148.79	138.43	8	
	FF-242	FLAT	148.79			

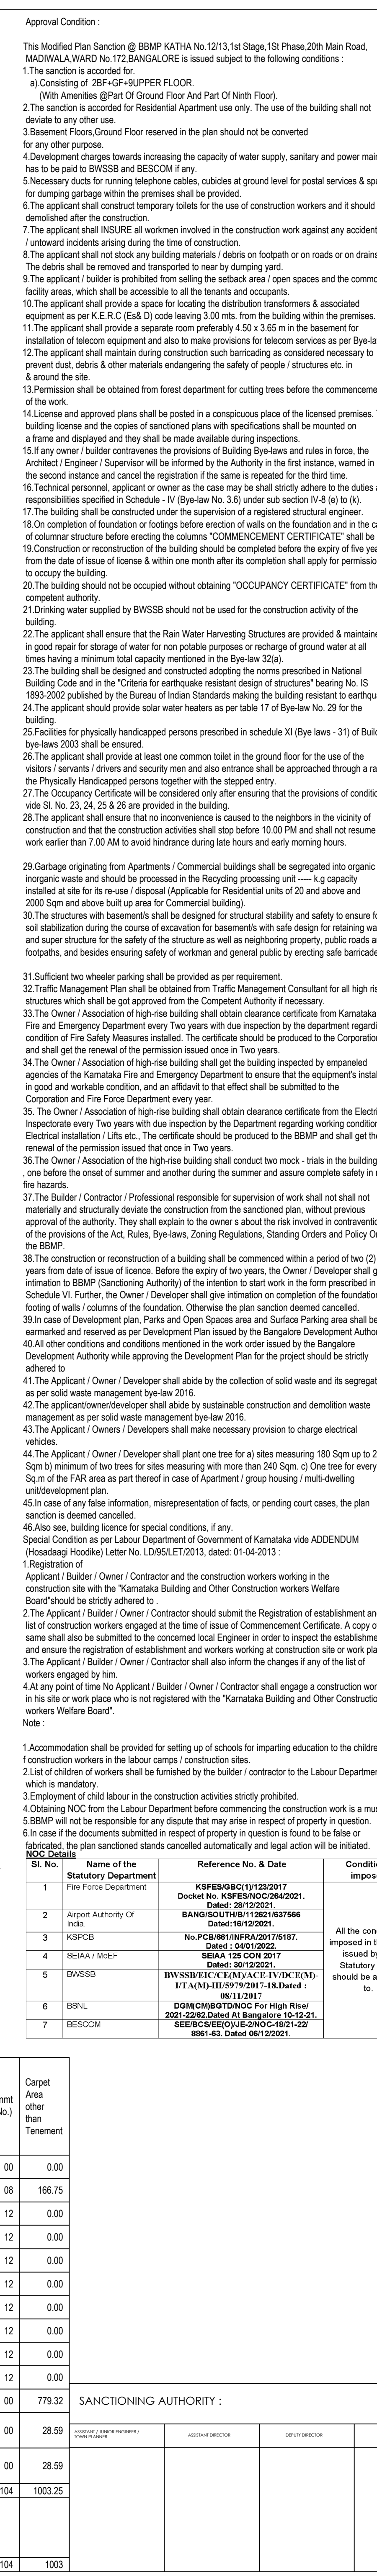

N

S

E

SCALE : 1:150

AREA STATEMENT (BMPF)

VERSION NO. 1-0.4
VERSION DATE: 31/08/2021

PROJECT DETAIL:

Authority: BMPF

Plot User: Residential

Inward No.: PRJ/R004/21-22

PLOT SUBUSE: Apartment

Application Type: General

LAND USE ZONE: Residential (RwII)

Proposer Type: Building Permission

PLOT/SUB PLOT No.: 12/13

CITY SURVEY No.: 12/13

NATURAL No.: As per Khata Extract: 12/13

Location: RENGALI

PWD No.: As per Khata Extract: 65-32-12/13

Building Line Specified as per Z.R.N.A.

Locality / Street of the property: 1st STAGE, 1st PHASE,2ND MAIN ROAD

Zone: South

Ward: Ward 172

AREA DETAILS:

AREX OF PLOT (Minimum)

(A)

SQ.MT.

NET AREA OF PLOT

(A-Deductions)

8174.92

COVERAGE CHECK

8174.92

Permissible Coverage area (50.00 %)

4087.45

Proposed Coverage Area (31.1 %)

2542.17

Achieved Net coverage area (31.1 %)

2542.17

Balance coverage area left (18.9 %)

1545.29

FAR CHECK

Permissible F.A.R. as per zoning regulation 2015 (2.25)

18393.57

Additional F.A.R within Ring land II (or amalgamated plot -)

0.00

Allowable FAR (60% of Perm.FAR)

0.00

Premium FAR for Plot within Impact Zone (-)

0.00

Total Perm. FAR area (2.25)

18393.57

Residential FAR (100.00%)

18388.24

Proposed FAR Area

18388.24

Achieved Net FAR Area (2.25)

18388.24

Balance FAR Area (0.00)

5.33

BUILT UP AREA CHECK

Proposed BuiltUp Area

33969.85

Substructure Area Add in Bulk (Layout Lvl)

280.65

Achieved BuiltUp Area

34254.50

Block USE/SUBUSE Details

Block Name	Block Use	Block SubUse	Block Structure	Block Land Use Category
A (APARTMENT)	Residential	Apartment	Highrise	R

Required Parking(Table 7a)

Block Name	Type	Sub Use	Area (Sq.mt.)	Reqd.	Units	Prop.	Reqd.Unt.	Reqd.	Car
A (APARTMENT)	Residential	Apartment	50- 225	1	-	-	1	104	Prop.
Total :	-	-	-	-	-	-	-	104	239

Parking Check (Table 7b)

Vehicle Type	No.	Area (Sq.mt.)	No.	Area (Sq.mt.)
Car	104	1430.00	239	3386.25
Taxi/Car Parking	11	151.25	0	0.00
Total Car	115	1581.25	239	3386.25
Two/Wheeler	-	151.25	-	0.00
Other Parking	-	-	-	9492.94
Total	-	1732.50	-	12779.09

FAR Attainment Details

Block	No. of Same Bldg.	Gross Floor Area (GFA) (Sq.mt.)	Gross Floor Up Area (GFUA) (Sq.mt.)	Total Floor Up Area (TFUA) (Sq.mt.)	Deduction (Area in Sq.mt.)	Net Floor Up Area (NFUA) (Sq.mt.)	Permitted FAR (2.25x GFA) (Sq.mt.)	Total FAR Area (Sq.mt.)	Perf. (%)	Capital Area after Plan Submission				
Subpart A	1	34752.19	813.38	33938.81	1384.42	499.19	37.37	<47.72	260.86	276.80	10788.48	18388.24	154	1381.25
Overall Total	1	34752.19	813.38	33938.81	1384.42	499.19	37.37	<47.72	260.86	276.80	10788.48	18388.24	504.09	1381.25

ARCHITECT'S

ARCHITECTS & INT-DESIGNERS
39, RANTHREE HALL APPTS,
P.O., RHINOS STREET,
RECHMOND TOWN, BANGALORE-56
TEL. - 22220323, 22220329

OWNER / GPA HOLDER'S SIGNATURE

OWNER'S ADDRESS WITH ID NUMBER & CONTACT NUMBER :
MR.AKSHAY ENTERPRISES LIMITED
Rep By Its Director,
M.AKSHAY K REDDY
GPA HOLDER THE SOCIETY OF THE SERVENTS OF THE HOLY SPIRIT

ARCHITECT/ENGINEER /SUPERVISOR 'S SIGNATURE
R.Vasanth Madhana
BCOB-3/E-3210/08-09

PROJECT TITLE :

MODIFIED RESIDENTIAL APARTMENT BUILDING@
BMPF Katha No.12/13 1st Stage, 1st Phase,2nd Main Road,
BTM 1st stage,Maddurai Pld No. 65-32-12/13, Ward.No.172 Bangalore

DRAWING TITLE : LOWER BASEMENT FLOOR PLAN


SHEET NO : 2

The approval of Building plan/ Modified plan is valid for two years from the date of issue of plan and building licence by the competent authority.

JANAKI DEVI

CHIEF ENGINEER
PRACISE OFFICE
CIVIL ENGINEERING
Project Engineer
Engineering Department
Department of Urban Planning
Bangalore City Council Town Planning Section
Maddurai Pld No.65-32-12/13
Hebbal,Bangalore


SOUTH

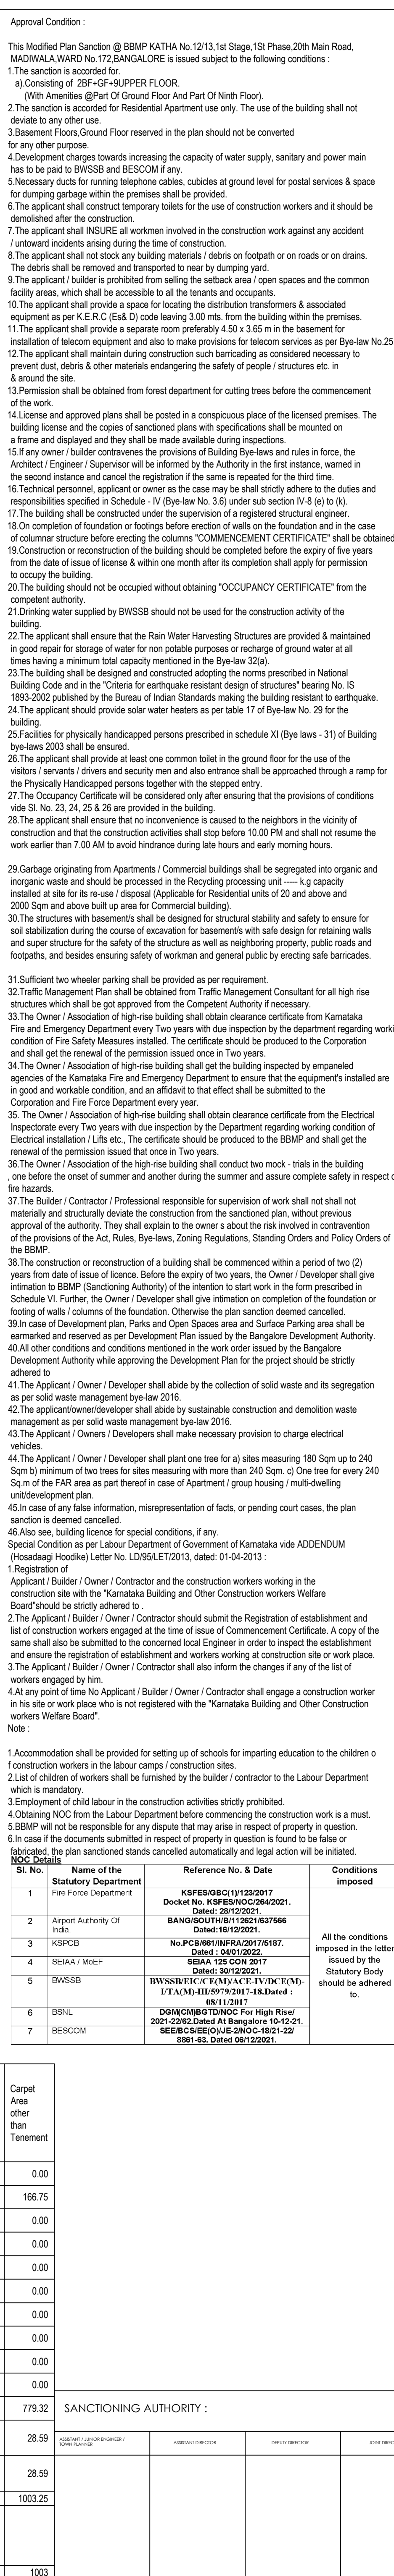



Block A (APARTMENT)														
Floor Name	Gross Builtup Area	Deductions From Gross BUA/Area in Sq.mt	Total Built up Area (Sq.mt)	Deductions (Area in Sq.mt)							Proposed FAR Area (Sq.mt)	Total FAR Area (Sq.mt)	Trent (%)	Carpet Area of Same Block/Tenant
	Sq.mt	Sq.mt		StarCase	Lift	Lift Machine	Void	Substructure	Ramp	Parking	Resi.			
Terrace Floor	210.69	0.00	210.69	173.32	0.00	37.37	0.00	0.00	0.00	0.00	0.00	0.00	0.00	0.00
Ninth Floor	2025.28	73.02	1952.26	122.72	42.58	0.00	75.04	260.86	0.00	0.00	1451.06	1451.06	0.00	86.166.75
Eighth Floor	2245.88	88.21	2157.67	91.21	42.57	0.00	0.00	0.00	0.00	0.00	2023.89	2023.89	0.00	12.00
Seventh Floor	2245.88	88.21	2157.67	91.21	42.57	0.00	0.00	0.00	0.00	0.00	2023.89	2023.89	0.00	12.00
Sixth Floor	2245.88	88.21	2157.67	91.21	42.57	0.00	0.00	0.00	0.00	0.00	2023.89	2023.89	0.00	12.00
Fifth Floor	2245.88	88.21	2157.67	91.21	42.57	0.00	0.00	0.00	0.00	0.00	2023.89	2023.89	0.00	12.00
Fourth Floor	2245.88	88.21	2157.67	91.21	42.57	0.00	0.00	0.00	0.00	0.00	2023.89	2023.89	0.00	12.00
Third Floor	2245.88	88.21	2157.67	91.21	42.57	0.00	0.00	0.00	0.00	0.00	2023.89	2023.89	0.00	12.00
Second Floor	2245.88	88.21	2157.67	91.21	42.57	0.00	0.00	0.00	0.00	0.00	2023.89	2023.89	0.00	12.00
First Floor	2582.35	88.21	2494.14	91.21	42.57	0.00	335.68	0.00	0.00	0.00	2044.68	2044.68	0.00	12.00
Ground Floor	2557.17	15.01	2542.16	91.22	42.57	0.00	0.00	0.00	0.00	1720.27	688.10	688.10	0.00	779.32
Upper Basement Floor	5846.26	16.32	5829.95	109.74	31.44	0.00	0.00	0.00	138.00	5522.18	28.59	28.59	0.00	28.59
Lower Basement Floor	5839.28	3.32	5835.96	109.74	42.63	0.00	0.00	0.00	138.00	5517.00	28.59	28.59	0.00	28.59
Total	34782.20	813.35	33968.85	1336.42	499.78	37.37	410.72	260.86	276.00	12759.45	18388.25	18388.25	104	1003.25
Total of Same Blocks	34782.20	813.35	33968.85	1336.42	499.78	37.37	410.72	260.86	276.00	12759.45	18388.25	18388.25	104	1003.25

	THE SERVICES OF THE HOLY SPIRIT <i>[Signature]</i> ARCHITECT/EENGINEER /SUPERVISOR'S SIGNATURE R. Viswanatharao 80608-3 0E-3013-08-09 PROJECT TITLE : MODIFIED RESIDENTIAL APARTMENT BUILDING@ BEMP Katha No. 12713, 1st Stage, 1st Phase, 20th Main Road, Madivara P.O. No. 65-32-12/13, Ward No. 112 Bangalore DRAWING TITLE : FIRST FLOOR PLAN SHEET NO. : 5
This approval of Building plan / Modified plan is valid for two years from the date of issue of plan and building licence by the competent authority.	 Digitally signed by R. VISWANATHARAO DN: cn=R. VISWANATHARAO, o=KARNATAKA GOVT., ou=GOVT. OF KARNATAKA, email= R.VISWANATHARAO@GOVT.KA.GOV.IN, c=IN Reason: I am the signatory. Date: 2023.08.08 10:00:22 +05'30' +05'30' <i>[Green checkmark]</i>

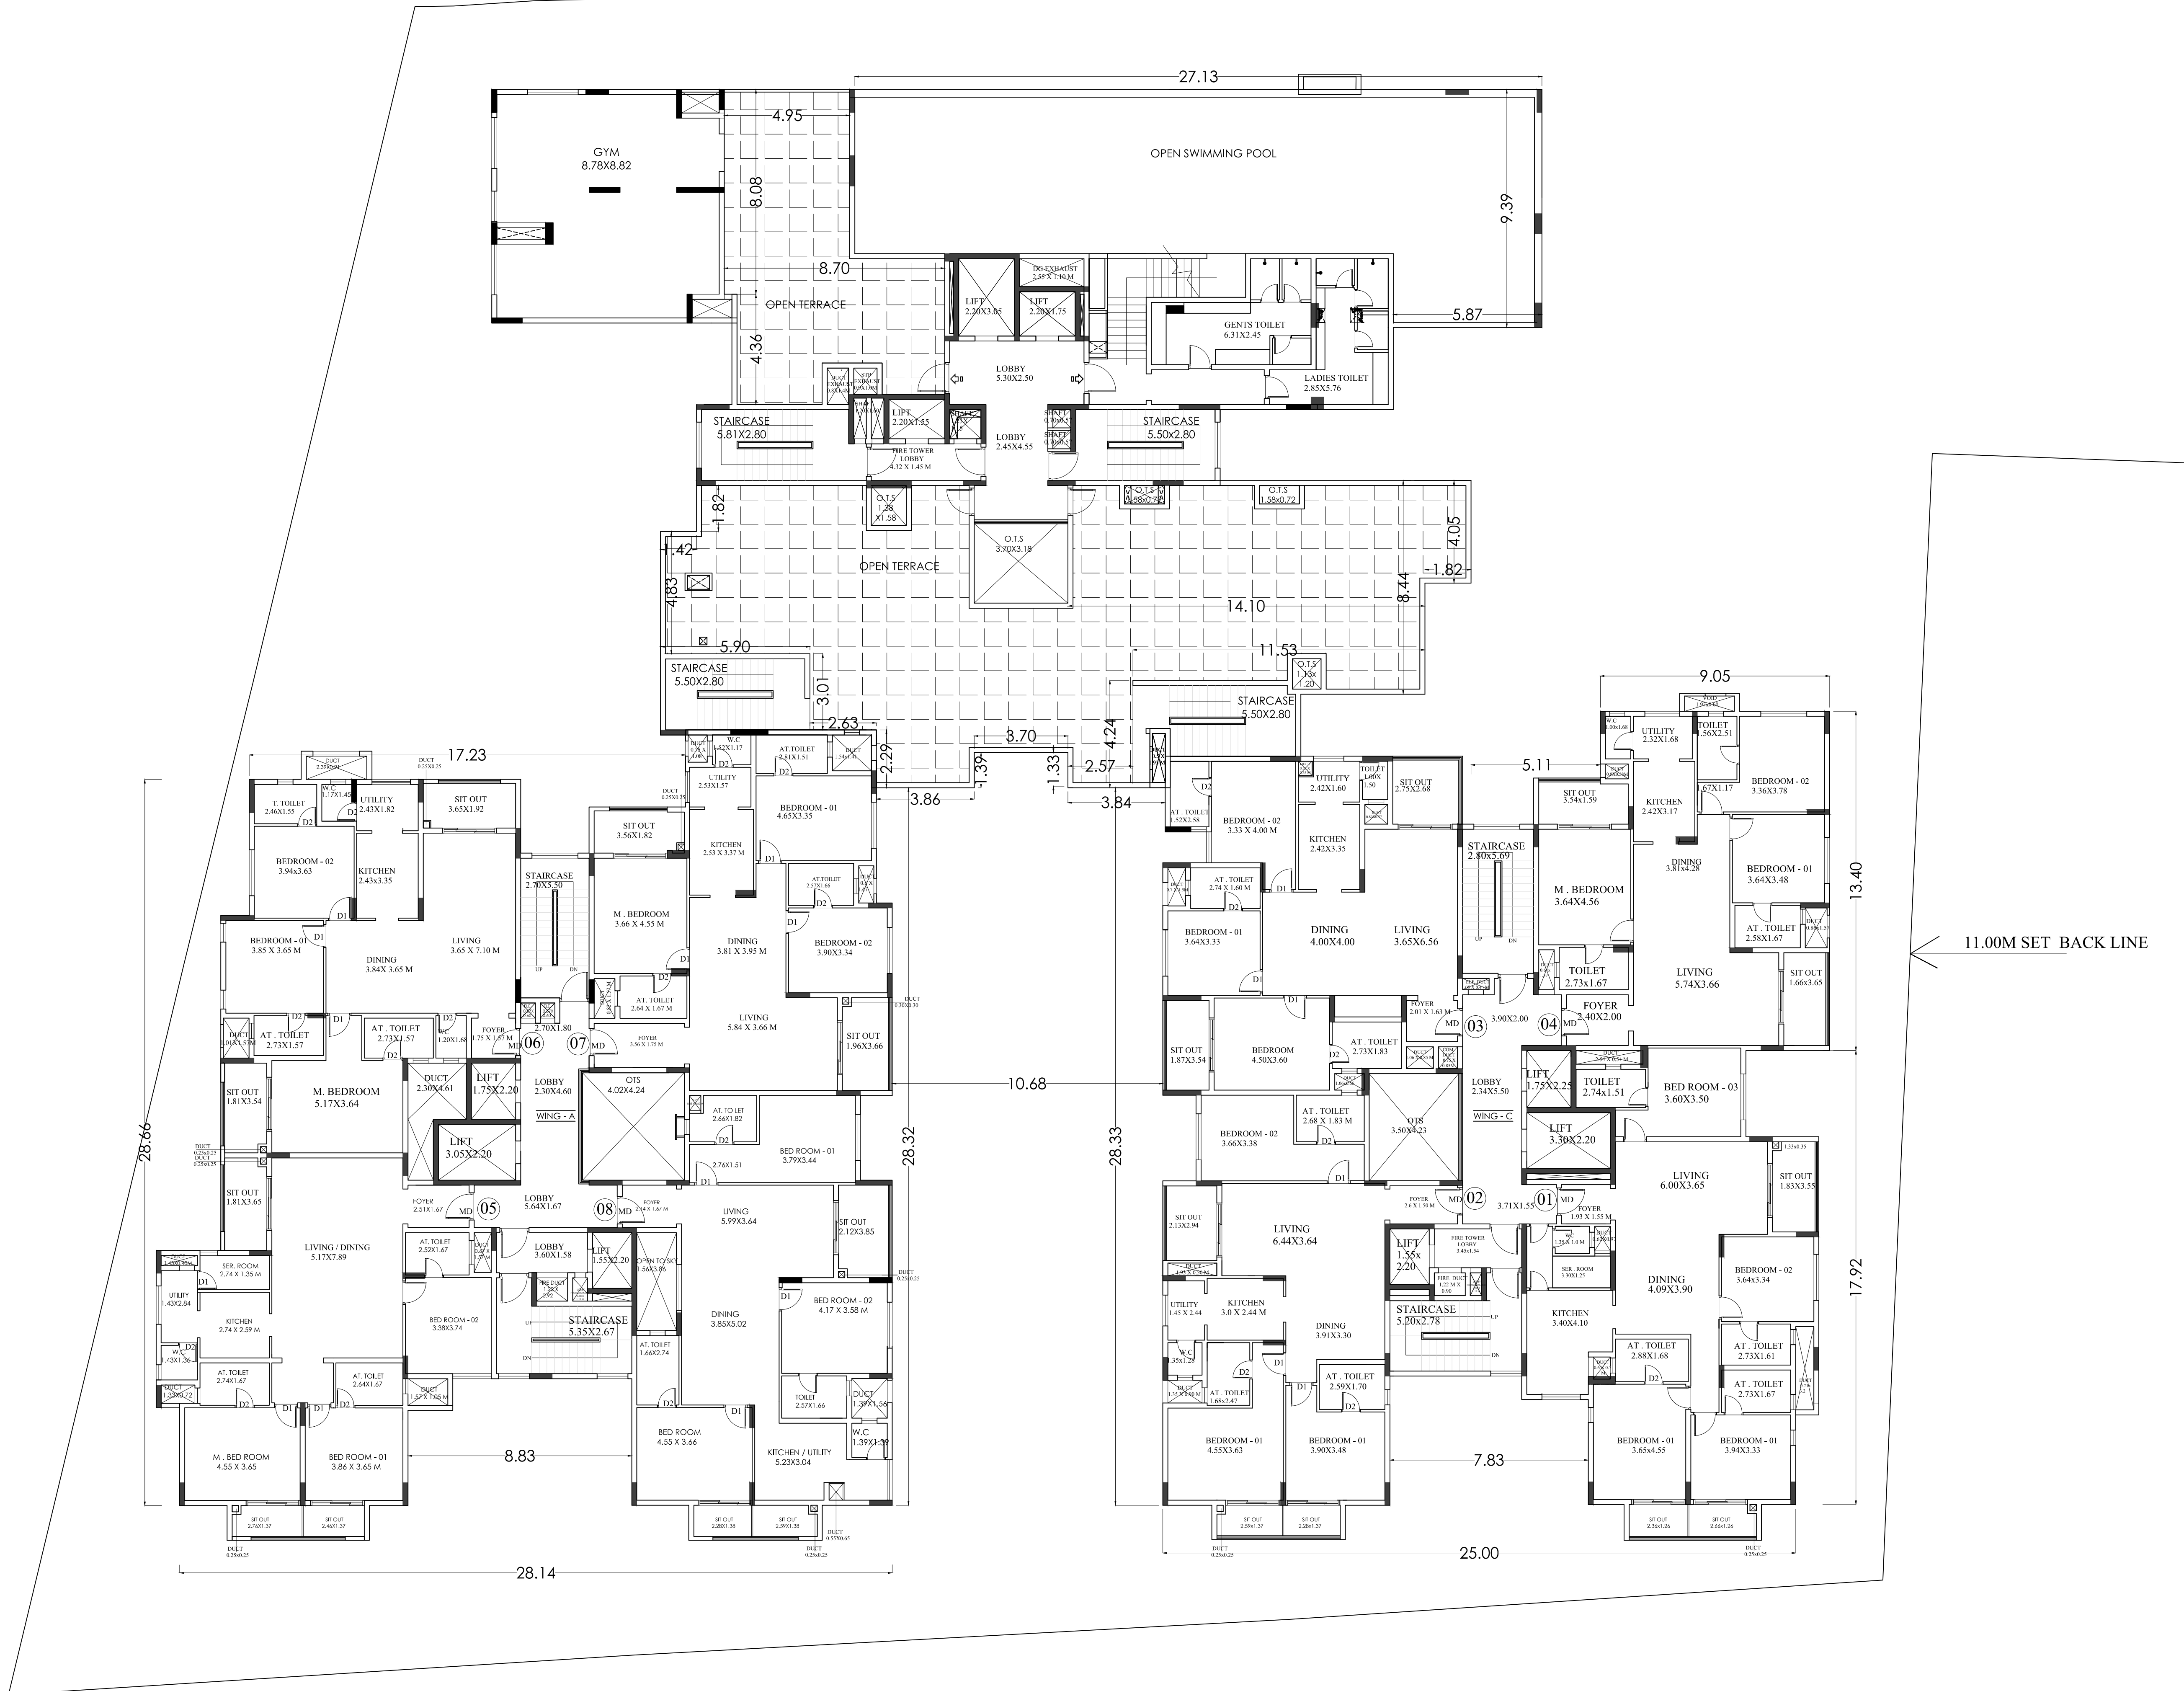

NINTH FLOOR PLAN
8 Units
+31.60m lv

UHSIA Table for Block 'A' (APARTMENT)									
FLOOR	Area	UHSIA Type	UHSIA Area	Capital Area	No. of Rooms	No. of Tenement			
First Floor	14.70	FLAT	14.70	14.70	8	8			
Second Floor	14.70	FLAT	14.70	14.70	8	8			
One hundredth Floor	14.70	FLAT	14.70	14.70	8	8			

Block 'A' (APARTMENT)															
Floor Name	Gross Builtup Area	Deductions From Gross BUA/Area in Sq.m.	Total Built Up Area (Sq.m.)	Deductions (Area in Sq.m.)							Proposed FAR Area (Sq.m.)	Total FAR Area (Sq.m.)	Ten (No.)	Carpet Area of each Tenement	
				Cutout	StarCase	Lift	Lift Machine	Void	Substructure	Ramp					Parking
Terrace Floor	210.69	0.00	210.69	173.32	0.00	37.37	0.00	0.00	0.00	0.00	0.00	0.00	0.00	0.00	
North Floor	2025.28	73.02	1952.26	122.72	42.58	0.00	75.04	260.86	0.00	0.00	1451.06	1451.06	0.00	66	166.75
First Floor	2245.88	88.21	2157.67	91.21	42.57	0.00	0.00	0.00	0.00	0.00	2023.89	2023.89	12	0.00	0.00
Second Floor	2245.88	88.21	2157.67	91.21	42.57	0.00	0.00	0.00	0.00	0.00	2023.89	2023.89	12	0.00	0.00
Total	34782.20	813.33	33968.85	1336.42	499.78	37.37	410.72	260.86	276.00	12759.46	18388.25	18388.25	104	1003.25	

Approval Condition :

- This Modified Plan Sanction @ BBMP KATHA No.12/13, 1st Stage, 1st Phase, 20th Main Road, MADWALA WARD No.172, BANGALORE is issued subject to the following conditions:
- The sanction is accorded for.
 - The sanction is accorded for Residential Apartment use only. The use of the building shall not deviate to any other use.
 - Basement Floors, Ground Floor reserved in the plan should not be converted for any other purpose.
 - Development charges towards increasing the capacity of water supply, sanitary and power main has to be paid to BWSSB and BESCOM if any.
 - Necessary ducts for running telephone cables, cables, access at ground level for postal services & space for dumping garbage within the premises shall be provided.
 - The applicant shall construct temporary toilets for the use of construction workers and it should be demolished after the construction.
 - The applicant shall INSURE all workmen involved in the construction work against any accident (unavoidable incidents) during the time of construction.
 - The applicant shall not store any building materials (debris) on footpath or on roads or on drains. The debris shall be removed and transported to near by dumping yard.
 - The applicant/ builder is prohibited from selling the sub-area / open spaces and the common facility areas, which shall be accessible to all the tenants and occupants.
 - The applicant shall provide a space for locating the distribution transformers & associated equipment as per K.E.C. (E&T) code leaving 3.0 mts. from the building within the premises.
 - The applicant shall provide a separate room preferably 4.50 x 3.65 m in the basement for installation of telecom equipment and also to make provisions for telecom services as per Bye Law No.25.
 - The applicant shall maintain during construction such barricading as considered necessary to prevent dust, debris & other materials endangering the safety of people / structures etc. in & around the site.
 - Permission shall be obtained from forest department for cutting trees before the commencement of the work.
 - License and approved plans shall be posted in a conspicuous place of the licensed premises. The building license and the copies of sanctioned plans with specifications shall be mounted on a frame and displayed and they shall be made available during inspections.
 - If any owner / builder contravenes the provisions of Building Bye-laws and rules in force, the Architect / Engineer / Supervisor will be informed by the Authority in the first instance, warned in the second instance and cancel the registration if the same is repeated for the third time.
 - Technical personnel, applicant or owner as the case may be shall strictly adhere to the duties and responsibilities specified in Schedule - IV (Bye-law No. 3.10) under sub-section IV(a) to (d).
 - The building shall be constructed under the supervision of a registered structural engineer.
 - On completion of foundation or footing before erection of the foundation and in the case of column structure before erecting the columns "COMMENCEMENT CERTIFICATE" shall be obtained.
 - Construction or reconstruction of the building should be completed before the expiry of five years from the date of issue of license & within one month after its completion shall apply for permission to occupy the building.
 - The building should not be occupied without obtaining "OCCUPANCY CERTIFICATE" from the competent authority.
 - Drinking water supplied by BWSSB should not be used for the construction activity of the building.
 - The applicant shall ensure that the Rain Water Harvesting Structures are provided & maintained in good repair for storage of water for non potable purposes or recharge of ground water at all times having a minimum total capacity mentioned in the Bye-law 32(A).
 - The building shall be designed and constructed adopting the norms prescribed in National Building Code and in the "Criteria for earthquake resistant design of structures" bearing No. IS-1893-2002 published by the Bureau of Indian Standards making the building resistant to earthquake.
 - The applicant should provide solar water heaters as per table 17 of Bye-law No. 29 for the building.
 - Facilities for physically handicapped persons prescribed in schedule XI (Bye laws - 31) of Building bye-law 2002 shall be ensured.
 - The applicant shall provide at least one common toilet in the ground floor for the use of the visitors / servants / drivers and security men and also entrance shall be approached through a ramp for the Physically Handicapped persons together with the stepped entry.
 - The Occupancy Certificate will be considered only after ensuring that the provisions of conditions vide S. No. 23, 24, 25 & 26 are provided in the building.
 - The applicant shall ensure that no inconvenience is caused to the neighbors in the vicinity of construction and that the construction activities shall stop before 10.00 PM and shall not resume the work earlier than 7.00 AM to avoid nuisance during late hours and early morning hours.
 - Garbage originating from Apartments / Commercial buildings shall be segregated into organic and inorganic waste and should be processed in the Recycling processing unit — k capacity installed at site for its use / disposal / Applicable for Residential units of 20 and above and 2000 Sqm and above built up area for Commercial building).
 - The structures with basements shall be designed for structural stability and safety to ensure for soil stabilization during the course of excavation for basements with safe design for retaining walls and super structure for the safety of the structures as well as neighboring property, public roads and topsoils, and besides ensuring safety of workmen and general public by erecting safe barricades.

- Sufficient two wheeler parking shall be provided as per requirement.
- Traffic Management Plan shall be obtained from Traffic Management Consultant for all high rise structures which shall be get approved from the Competent Authority if necessary.
- The Owner / Association of high-rise building shall obtain clearance certificate from Karnataka Fire and Emergency Department every Two years with due inspection by the department regarding working condition of Fire Safety Measures installed. The certificate should be produced to the Corporation and shall get the renewal of the permission issued once in Two years.
- The Owner / Association of high-rise building shall get the building inspected by empowered agencies of the Karnataka Fire and Emergency Department to ensure that the equipment's installed are in good and workable condition, and an affidavit to that effect shall be submitted to the Corporation and Fire Force Department every year.
- The Owner / Association of high-rise building shall obtain clearance certificate from the Electrical Inspectors every Two years with due inspection by the Department regarding working condition of Electrical installation / Lifts etc. The certificate should be produced to the BBMP and shall get the renewal of the permission issued that once in Two years.
- The Owner / Association of the high-rise building shall conduct two mock - trials in the building - one before the onset of summer and another during the summer and assure complete safety in respect of the hazards.
- The Builder / Contractor / Professional responsible for supervision of work shall not shall not materially and structurally deviate the construction from the sanctioned plan without previous approval of the authority. They shall explain to the owner's about the risk involved in contravention of the provisions of the Act, Rules, Bye-laws, Zoning Regulations, Standing Orders and Policy Orders of the BBMP.
- The construction or reconstruction of a building shall be commenced within a period of two (2) years from date of issue of license. Before the expiry of two years, the Owner / Developer shall give intimation to BBMP (Sanctioning Authority) of the intention to start work in the form prescribed in Schedule V. Further, the Owner / Developer shall give intimation on completion of the foundation or footing of walls / columns of the foundation. Otherwise the plan sanction deemed cancelled.
- In case of Development plan, Parks and Open Spaces area and Surface Parking area shall be earmarked and reserved as per Development Plan issued by the Bangalore Development Authority.
- All other conditions and conditions mentioned in the work order issued by the Bangalore Development Authority while approving the Development Plan for the project should be strictly adhered to.
- The Applicant / Owner / Developer shall abide by the collection of solid waste and its segregation as per solid waste management by-law 2016.
- The applicant/owner/developer shall abide by sustainable construction and demolition waste management as per solid waste management by-law 2016.
- The Applicant / Owners / Developers shall make necessary provision to change electrical vehicles.
- The Applicant / Owner / Developer shall plant one tree for a) sites measuring 180 Sqm up to 240 Sqm b) minimum of two trees for sites measuring with more than 240 Sqm. c) One tree for every 240 Sqm of the FAR area as part thereof in case of Apartment / group housing / multi-dwelling unit/development plan.
- In case of any false information, misrepresentation of facts, or pending court cases, the plan sanction is deemed cancelled.
- Also see, building license for special conditions, if any.

- Special Condition as per Labour Department of Government of Karnataka vide ADDENDUM (Housing) (Housing) Letter No. LD/95A/ET/2013, dated: 01-04-2013:
- Registration of Applicant / Builder / Owner / Contractor and the construction workers working in the construction site with the Karnataka Building and Other Construction workers Welfare Board should be strictly adhered to.
 - The Applicant / Builder / Owner / Contractor should submit the Registration of establishment and list of construction workers engaged at the time of issue of Commencement Certificate. A copy of the same shall also be submitted to the concerned local Engineer in order to inspect the establishment and ensure the registration of establishment and workers working on construction site or work place.
 - The Applicant / Builder / Owner / Contractor shall also inform the changes if any of the list of workers engaged by him.
 - At any point of time No Applicant / Builder / Owner / Contractor shall engage a construction worker in his site or work place who is not registered with the "Karnataka Building and Other Construction workers Welfare Board".

- Note:
- Accommodation shall be provided for setting up of schools for imparting education to the children of construction workers in the labour camps / construction sites.
 - List of children of workers shall be furnished by the builder/ contractor to the Labour Department which is mandatory.
 - Employment of child labour in the construction activities strictly prohibited.
 - Obtaining NCC from the Labour Department before commencing the construction work is a must.
- BBMP will not be responsible for any dispute that may arise in respect of property in question.
- In case if the documents submitted in respect of property in question is found to be false or incorrect, the plan sanctioned stands cancelled automatically and legal action will be initiated against the applicant.

This approval of Building plan/ Modified plan is valid for two years from the date of issue of plan and building licence by the competent authority.

SANCTIONING AUTHORITY :

Signature of the Competent Authority

Signature of the Applicant

Signature of the Engineer

Signature of the Surveyor

Signature of the Architect

Signature of the Builder

Signature of the Owner

Signature of the Contractor

Signature of the Subcontractor

Signature of the Supplier

Signature of the Distributor

Signature of the Agent

Signature of the Broker

Signature of the Dealer

Signature of the Wholesaler

Signature of the Retailer

Signature of the Manufacturer

Signature of the Exporter

Signature of the Importer

Signature of the Distributor



1003				

	300in	

Block Area (APARTMENT)		Deductions From Gross BUA/Up Area (Sq.mt)	Total Built Up Area (Sq.mt)	Deductions		
Block Name	Gross Built Up Area	Cutout	StarCase	Lift	Machine	
Tenish Floor	210.69	0.00	210.69	173.32	0.00	37.37
First Floor	2025.28	73.02	1952.26	122.72	42.58	0.00
Second Floor	2245.88	88.21	2157.67	91.21	42.57	0.00
Third Floor	2245.88	88.21	2157.67	91.21	42.57	0.00
Fourth Floor	2245.88	88.21	2157.67	91.21	42.57	0.00
Fifth Floor	2245.88	88.21	2157.67	91.21	42.57	0.00
Sixth Floor	2245.88	88.21	2157.67	91.21	42.57	0.00
Seventh Floor	2245.88	88.21	2157.67	91.21	42.57	0.00
Eighth Floor	2245.88	88.21	2157.67	91.21	42.57	0.00
Ninth Floor	2245.88	88.21	2157.67	91.21	42.57	0.00
Ground Floor	2592.35	35.01	2649.14	91.21	42.57	0.00
First Floor	2597.17	15.01	2542.16	91.22	42.57	0.00
Upper Basement	5846.26	16.32	5829.95	109.74	31.44	0.00
Lower Basement	5839.28	3.32	5835.96	109.74	42.63	0.00
Total	34782.20	813.35	33968.85	1336.42	499.78	37.37
Total Number of Same Blocks	1					
Total	34782.20	813.35	33968.85	1336.42	499.78	37.37

SIGNING AUTHORITY :			
CHIEF OF DEFENSE PROGRAMS / CHIEF OF BUREAU	ASSISTANT DIRECTOR	DEPUTY DIRECTOR	JOINT DIRECTOR

	THE SERVANTS OF THE HOLY SPIRIT
	ARCHITECT /ENGINEER /SUPERVISOR 'S SIGNATURE R Viswanathachari BCO/B/L-6/E-32/13.08-09
	PROJECT TITLE : MODIFIED RESIDENTIAL APARTMENT BUILDING@ BBMP Katha No.12/13, 1st Stage, 1st Phase, 20th Main Road, BTM 1st stage,Madivala Ptno. 65-32- 12/13, Ward No.172 Bangalore
	DRAWING TITLE : SECTION
	SHEET NO.: 9
This approval of Building plan /Modified plan is valid for two years from the date of issue of plan and building licence by the competent authority.	 Deputy Commissioner & City Engineer's Office Bengaluru - 560002. Date: 29.08.2019 12:14:42 PM Project Name: BTM I STAGE PHASE II Drawing Title: Section drawing File Number: BCO/B/L-6/E-32/13.08-09 Registered Professional Seal: Madhusudana Pallavi
	SOOTH