

ADAMS TOWNSHIP									
AMOUNTS DEDUCTIBLE FROM TAX									
FLOODS		BURNING AREA		DEDUCTIONS FOR FLOOD			NET FLOOD AREA		
	Gross area	Deductions for	Total Deductions	Losses	Strawness	Others	deductions in	Net FLOOD	Net FLOOD area
	in Sq.ft.	in Sq.ft.	in Sq.ft.				Sq.ft.		Sq.ft.
GROUND AREA	1817.74	0.00	1817.74	9.07	78.85	0.00	87.92	17789.08	17857.00
FIRST FLOOD LEVEL	142.85	155.50	155.50	3.07	46.55	0.00	55.92	17699.23	17857.00
SECOND FLOOD LEVEL	159.52	159.52	159.52	1.11	16.66	0.00	17.77	17699.23	17857.00
TOTAL FLOODS	4059.21	133.90	3877.48	29.25	141.16	0.00	210.88	3864.44	4059.21

ADAMS TOWNSHIP									
AMOUNTS DEDUCTIBLE FROM TAX									
FLOODS		BURNING AREA		DEDUCTIONS FOR FLOOD			NET FLOOD AREA		
	Gross area	Deductions for	Total Deductions	Losses	Strawness	Others	deductions in	Net FLOOD	Net FLOOD area
	in Sq.ft.	in Sq.ft.	in Sq.ft.				Sq.ft.		Sq.ft.
GROUND AREA	1817.74	0.00	1817.74	9.07	78.85	0.00	87.92	17789.08	17857.00
FIRST FLOOD LEVEL	142.85	155.50	155.50	3.07	46.55	0.00	55.92	17699.23	17857.00
SECOND FLOOD LEVEL	159.52	159.52	159.52	1.11	16.66	0.00	17.77	17699.23	17857.00
TOTAL FLOODS	3923.61	655.56	3107.05	14.01	213.79	0.00	277.22	2893.27	3923.61

ADAMS TOWNSHIP									
AMOUNTS DEDUCTIBLE FROM TAX									
FLOODS		BURNING AREA		DEDUCTIONS FOR FLOOD			NET FLOOD AREA		
	Gross area	Deductions for	Total Deductions	Losses	Strawness	Others	deductions in	Net FLOOD	Net FLOOD area
	in Sq.ft.	in Sq.ft.	in Sq.ft.				Sq.ft.		Sq.ft.
GROUND AREA	1817.74	0.00	1817.74	9.07	78.85	0.00	87.92	17789.08	17857.00
FIRST FLOOD LEVEL	142.85	155.50	155.50	3.07	46.55	0.00	55.92	17699.23	17857.00
SECOND FLOOD LEVEL	159.52	159.52	159.52	1.11	16.66	0.00	17.77	17699.23	17857.00
TOTAL FLOODS	3723.61	655.56	3107.05	14.01	213.79	0.00	277.22	2893.27	3723.61

ADAMS TOWNSHIP									
AMOUNTS DEDUCTIBLE FROM TAX									
FLOODS		BURNING AREA		DEDUCTIONS FOR FLOOD			NET FLOOD AREA		
	Gross area	Deductions for	Total Deductions	Losses	Strawness	Others	deductions in	Net FLOOD	Net FLOOD area
	in Sq.ft.	in Sq.ft.	in Sq.ft.				Sq.ft.		Sq.ft.
GROUND AREA	1817.74	0.00	1817.74	9.07	78.85	0.00	87.92	17789.08	17857.00
FIRST FLOOD LEVEL	142.85	155.50	155.50	3.07	46.55	0.00	55.92	17701.08	17857.00
SECOND FLOOD LEVEL	159.52	159.52	159.52	1.11	16.66	0.00	17.77	17699.23	17857.00
TOTAL FLOODS	3523.61	655.56	3107.05	14.01	213.79	0.00	277.22	2893.27	3523.61

ADAMS TOWNSHIP									
AMOUNTS DEDUCTIBLE FROM TAX									
FLOODS		BURNING AREA		DEDUCTIONS FOR FLOOD			NET FLOOD AREA		
	Gross area	Deductions for	Total Deductions	Losses	Strawness	Others	deductions in	Net FLOOD	Net FLOOD area
	in Sq.ft.	in Sq.ft.	in Sq.ft.				Sq.ft.		Sq.ft.
GROUND AREA	1817.74	0.00	1817.74	9.07	78.85	0.00	87.92	17789.08	17857.00
FIRST FLOOD LEVEL	142.85	155.50	155.50	3.07	46.55	0.00	55.92	17701.08	17857.00
SECOND FLOOD LEVEL	159.52	159.52	159.52	1.11	16.66	0.00	17.77	17699.23	17857.00
TOTAL FLOODS	3263.61	655.56	3107.05	14.01	213.79	0.00	277.22	2893.27	3263.61

ADAMS TOWNSHIP									
AMOUNTS DEDUCTIBLE FROM TAX									
FLOODS		BURNING AREA		DEDUCTIONS FOR FLOOD			NET FLOOD AREA		
	Gross area	Deductions for	Total Deductions	Losses	Strawness	Others	deductions in	Net FLOOD	Net FLOOD area
	in Sq.ft.	in Sq.ft.	in Sq.ft.				Sq.ft.		Sq.ft.
GROUND AREA	1817.74	0.00	1817.74	9.07	78.85	0.00	87.92	17789.08	17857.00
FIRST FLOOD LEVEL	142.85	155.50	155.50	3.07	46.55	0.00	55.92	17701.08	17857.00
SECOND FLOOD LEVEL	159.52	159.52	159.52	1.11	16.66	0.00	17.77	17699.23	17857.00
TOTAL FLOODS	3023.61	655.56	3107.05	14.01	213.79	0.00	277.22	2893.27	3023.61

ADAMS TOWNSHIP									
AMOUNTS DEDUCTIBLE FROM TAX									
FLOODS		BURNING AREA		DEDUCTIONS FOR FLOOD			NET FLOOD AREA		
	Gross area	Deductions for	Total Deductions	Losses	Strawness	Others	deductions in	Net FLOOD	Net FLOOD area
	in Sq.ft.	in Sq.ft.	in Sq.ft.				Sq.ft.		Sq.ft.
GROUND AREA	1817.74	0.00	1817.74	9.07	78.85	0.00	87.92	17789.08	17857.00
FIRST FLOOD LEVEL	142.85	155.50	155.50	3.07	46.55	0.00	55.92	17701.08	17857.00
SECOND FLOOD LEVEL	159.52	159.52	159.52	1.11	16.66	0.00	17.77	17699.23	17857.00
TOTAL FLOODS	2823.61	655.56	3107.05	14.01	213.79	0.00	277.22	2893.27	2823.61

ADAMS TOWNSHIP									
AMOUNTS DEDUCTIBLE FROM TAX									
FLOODS		BURNING AREA		DEDUCTIONS FOR FLOOD			NET FLOOD AREA		
	Gross area	Deductions for	Total Deductions	Losses	Strawness	Others	deductions in	Net FLOOD	Net FLOOD area
	in Sq.ft.	in Sq.ft.	in Sq.ft.				Sq.ft.		Sq.ft.
GROUND AREA	1817.74	0.00	1817.74	9.07	78.85	0.00	87.92	17789.08	17857.00
FIRST FLOOD LEVEL	142.85	155.50	155.50	3.07	46.55	0.00	55.92	17701.08	17857.00
SECOND FLOOD LEVEL	159.52	159.52	159.52	1.11	16.66	0.00	17.77	17699.23	17857.00
TOTAL FLOODS	2623.61	655.56	3107.05	14.01	213.79	0.00	277.22	2893.27	2623.61

ADAMS TOWNSHIP									
AMOUNTS DEDUCTIBLE FROM TAX									
FLOODS		BURNING AREA		DEDUCTIONS FOR FLOOD			NET FLOOD AREA		
	Gross area	Deductions for	Total Deductions	Losses	Strawness	Others	deductions in	Net FLOOD	Net FLOOD area
	in Sq.ft.	in Sq.ft.	in Sq.ft.				Sq.ft.		Sq.ft.
GROUND AREA	1817.74	0.00	1817.74	9.07	78.85	0.00	87.92	17789.08	17857.00
FIRST FLOOD LEVEL	142.85	155.50	155.50	3.07	46.55	0.00	55.92	17701.08	17857.00
SECOND FLOOD LEVEL	159.52	159.52	159.52	1.11	16.66	0.00	17.77	17699.23	17857.00
TOTAL FLOODS	2423.61	655.56	3107.05	14.01	213.79	0.00	277.22	2893.27	2423.61

ADAMS TOWNSHIP									
AMOUNTS DEDUCTIBLE FROM TAX									
FLOODS		BURNING AREA		DEDUCTIONS FOR FLOOD			NET FLOOD AREA		
	Gross area	Deductions for	Total Deductions	Losses	Strawness	Others	deductions in	Net FLOOD	Net FLOOD area
	in Sq.ft.	in Sq.ft.	in Sq.ft.				Sq.ft.		Sq.ft.
GROUND AREA	1817.74	0.00	1817.74	9.07	78.85	0.00	87.92	17789.08	17857.00
FIRST FLOOD LEVEL	142.85	155.50	155.50	3.07	46.55	0.00	55.92	17701.08	17857.00
SECOND FLOOD LEVEL	159.52	159.52	159.52	1.11	16.66	0.00	17.77	17699.23	17857.00
TOTAL FLOODS	2223.61	655.56	3107.05	14.01	213.79	0.00	277.22	2893.27	2223.61

ADAMS TOWNSHIP									
AMOUNTS DEDUCTIBLE FROM TAX									
FLOODS		BURNING AREA		DEDUCTIONS FOR FLOOD			NET FLOOD AREA		
	Gross area	Deductions for	Total Deductions	Losses	Strawness	Others	deductions in	Net FLOOD	Net FLOOD area
	in Sq.ft.	in Sq.ft.	in Sq.ft.				Sq.ft.		Sq.ft.
GROUND AREA	1817.74	0.00	1817.74	9.07	78.85	0.00	87.92	17789.08	17857.00
FIRST FLOOD LEVEL	142.85	155.50	155.50	3.07	46.55	0.00	55.92	17701.08	17857.00
SECOND FLOOD LEVEL	159.52	159.52	159.52	1.11	16.66	0.00	17.77	17699.23	17857.00
TOTAL FLOODS	2023.61	655.56	3107.05	14.01	213.79	0.00	277.22	2893.27	2023.61

ADAMS TOWNSHIP									
AMOUNTS DEDUCTIBLE FROM TAX									
FLOODS		BURNING AREA		DEDUCTIONS FOR FLOOD			NET FLOOD AREA		
	Gross area	Deductions for	Total Deductions	Losses	Strawness	Others	deductions in	Net FLOOD	Net FLOOD area
	in Sq.ft.	in Sq.ft.	in Sq.ft.				Sq.ft.		Sq.ft.
GROUND AREA	1817.74	0.00	1817.74	9.07	78.85	0.00	87.92	17789.08	17857.00
FIRST FLOOD LEVEL	142.85	155.50	155.50	3.07	46.55	0.00	55.92	17701.08	17857.00
SECOND FLOOD LEVEL	159.52	159.52	159.52	1.11	16.66	0.00	17.77	17699.23	17857.00
TOTAL FLOODS	1823.61	655.56	3107.05	14.01	213.79	0.00	277.22	2893.27	1823.61

ADAMS TOWNSHIP									
AMOUNTS DEDUCTIBLE FROM TAX									
FLOODS		BURNING AREA		DEDUCTIONS FOR FLOOD			NET FLOOD AREA		
	Gross area	Deductions for	Total Deductions	Losses	Strawness	Others	deductions in	Net FLOOD	Net FLOOD area
	in Sq.ft.	in Sq.ft.	in Sq.ft.				Sq.ft.		Sq.ft.
GROUND AREA	1817.74	0.00	1817.74	9.07	78.85	0.00	87.92	17789.08	17857.00
FIRST FLOOD LEVEL	142.85	155.50	155.50	3.07	46.55	0.00	55.92	17701.08	17857.00
SECOND FLOOD LEVEL	159.52	159.52	159.52	1.11	16.66	0.00	17.77	17699.23	17857.00
TOTAL FLOODS	1623.61	655.56	3107.05	14.01	213.79	0.00	277.22	2893.27	1623.61

ADAMS TOWNSHIP									
AMOUNTS DEDUCTIBLE FROM TAX									
FLOODS		BURNING AREA		DEDUCTIONS FOR FLOOD			NET FLOOD AREA		
	Gross area	Deductions for	Total Deductions	Losses	Strawness	Others	deductions in	Net FLOOD	Net FLOOD area
	in Sq.ft.	in Sq.ft.	in Sq.ft.				Sq.ft.		Sq.ft.
GROUND AREA	1817.74	0.00	1817.74	9.07	78.85	0.00	87.92	17789.08	17857.00
FIRST FLOOD LEVEL	142.85	155.50	155.50	3.07	46.55	0.00	55.92	17701.08	17857.00
SECOND FLOOD LEVEL	159.52	159.52	159.52	1.11	16.66	0.00	17.77	17699.23	17857.00
TOTAL FLOODS	1423.61	655.56	3107.05	14.01	213.79	0.00	277.22	2893.27	1423.61

ADAMS TOWNSHIP									
AMOUNTS DEDUCTIBLE FROM TAX									
FLOODS		BURNING AREA		DEDUCTIONS FOR FLOOD			NET FLOOD AREA		
	Gross area	Deductions for	Total Deductions	Losses	Strawness	Others	deductions in	Net FLOOD	Net FLOOD area
	in Sq.ft.	in Sq.ft.	in Sq.ft.				Sq.ft.		Sq.ft.
GROUND AREA	1817.74	0.00	1817.74	9.07	78.85	0.00	87.92	17789.08	17857.00
FIRST FLOOD LEVEL	142.85	155.50	155.50	3.07	46.55	0.00	55.92	17701.08	17857.00
SECOND FLOOD LEVEL	159.52	159.52	159.52	1.11	16.66	0.00	17.77	17699.23	17857.00
TOTAL FLOODS	1223.61	655.56	3107.05	14.01	213.79	0.00	277.22	2893.27	1223.61


ADAMS TOWNSHIP									
AMOUNTS DEDUCTIBLE FROM TAX									
FLOODS		BURNING AREA		DEDUCTIONS FOR FLOOD			NET FLOOD AREA		
	Gross area	Deductions for	Total Deductions	Losses	Strawness	Others	deductions in	Net FLOOD	Net FLOOD area
	in Sq.ft.	in Sq.ft.	in Sq.ft.				Sq.ft.		Sq.ft.
GROUND AREA	1817.74	0.00	1817.74	9.07	78.85	0.00	87.92	17789.08	17857.00
FIRST FLOOD LEVEL	142.85	155.50	155.50	3.07	46.55	0.00	55.92	17701.08	17857.00
SECOND FLOOD LEVEL	159.52	159.52	159.52	1.11	16.66	0.00	17.77	17699.23	17857.00
TOTAL FLOODS	1023.61	655.56	3107.05	14.01	213.79	0.00	277.22	2893.27	1023.61

ADAMS TOWNSHIP									
AMOUNTS DEDUCTIBLE FROM TAX									
FLOODS		BURNING AREA		DEDUCTIONS FOR FLOOD			NET FLOOD AREA		
	Gross area	Deductions for	Total Deductions	Losses	Strawness	Others	deductions in	Net FLOOD	Net FLOOD area
	in Sq.ft.	in Sq.ft.	in Sq.ft.				Sq.ft.		Sq.ft.
GROUND AREA	1817.74	0.00	1817.74	9.07	78.85	0.00	87.92	17789.08	17857.00
FIRST FLOOD LEVEL	142.85	155.50	155.50	3.07	46.55	0.00	55.92	17701.08	17857.00
SECOND FLOOD LEVEL	159.52	159.52	159.52	1.11	16.66	0.00	17.77	17699.23	17857.00
TOTAL FLOODS	823.61	655.56	3107.05	14.01	213.79	0.00	277.22	2893.27	823.61

ADAMS TOWNSHIP									
AMOUNTS DEDUCTIBLE FROM TAX									
FLOODS		BURNING AREA		DEDUCTIONS FOR FLOOD			NET FLOOD AREA		
	Gross area	Deductions for	Total Deductions	Losses	Strawness	Others	deductions in	Net FLOOD	Net FLOOD area
	in Sq.ft.	in Sq.ft.	in Sq.ft.				Sq.ft.		Sq.ft.
GROUND AREA	1817.74	0.00	1817.74	9.07	78.85	0.00	87.92	17789.08	17857.00
FIRST FLOOD LEVEL	142.85	155.50	155.50	3.07	46.55	0.00	55.92	17701.08	17857.00
SECOND FLOOD LEVEL	159.52	159.52	159.52	1.11	16.66	0.00	17.77	17699.23	17857.00
TOTAL FLOODS	623.61	655.56	3107.05	14.01	213.79	0.00	277.22	2893.27	623.61

ADAMS TOWNSHIP									
AMOUNTS DEDUCTIBLE FROM TAX									
FLOODS		BURNING AREA		DEDUCTIONS FOR FLOOD			NET FLOOD AREA		
	Gross area	Deductions for	Total Deductions	Losses	Strawness	Others	deductions in	Net FLOOD	Net FLOOD area
	in Sq.ft.	in Sq.ft.	in Sq.ft.						


BUILD 4 (TOWER 2 - 8 FLOORS)											
FLOOR	ELEVATION	FLOOR AREA	TOTAL BUILDING AREA IN SQ.M.	LIFTS	STAIRWAYS	OTHER	NET FLOOR AREA	NET FLOOR AREA INCLUSIVE OF STAIRS	NET FLOOR AREA INCLUSIVE OF STAIRS AND LIFTS	NET FLOOR AREA INCLUSIVE OF STAIRS, LIFTS AND OTHERS	TOTAL
GROUND FLOOR	2105.42	231.48	221.48	4.00	52.79	216.44	344.73	1056.61	18.00	1074.61	395
FIRST FLOOR	2205.62	631.56	183.49	4.00	52.79	5.40	98.19	1715.30	18.00	1733.30	2
SECOND FLOOR	2305.70	578.54	183.49	4.00	52.79	46.26	139.05	2176.48	18.00	2194.48	3
THIRD FLOOR	2405.78	578.54	183.49	4.00	52.79	5.40	98.19	2115.48	22.00	2137.48	4
FOURTH FLOOR	2505.87	578.54	183.49	4.00	52.79	5.40	98.19	2115.48	22.00	2137.48	5
FIFTH FLOOR	2605.95	578.54	183.49	4.00	52.79	5.40	98.19	2115.48	22.00	2137.48	6
SIXTH FLOOR	2706.03	578.54	183.49	4.00	52.79	5.40	98.19	2115.48	22.00	2137.48	7
SEVENTH FLOOR	2806.11	578.54	183.49	4.00	52.79	5.40	98.19	2115.48	22.00	2137.48	8
EIGHTH FLOOR	2906.19	578.54	183.49	4.00	52.79	5.40	98.19	2115.48	22.00	2137.48	9
NINTH FLOOR	3006.27	578.54	183.49	4.00	52.79	5.40	98.19	2115.48	22.00	2137.48	10
TENTH FLOOR	3106.35	578.54	183.49	4.00	52.79	5.40	98.19	2115.48	22.00	2137.48	11
ELEVENTH FLOOR	3206.43	578.54	183.49	4.00	52.79	5.40	98.19	2115.48	22.00	2137.48	12
TWELFTH FLOOR	3306.51	578.54	183.49	4.00	52.79	5.40	98.19	2115.48	22.00	2137.48	13
THIRTEENTH FLOOR	3406.59	578.54	183.49	4.00	52.79	5.40	98.19	2115.48	22.00	2137.48	14
FOURTEENTH FLOOR	3506.67	578.54	183.49	4.00	52.79	5.40	98.19	2115.48	22.00	2137.48	15
FIFTEENTH FLOOR	3606.75	578.54	183.49	4.00	52.79	5.40	98.19	2115.48	22.00	2137.48	16
SIXTEENTH FLOOR	3706.83	578.54	183.49	4.00	52.79	5.40	98.19	2115.48	22.00	2137.48	17
SEVENTEENTH FLOOR	3806.91	578.54	183.49	4.00	52.79	5.40	98.19	2115.48	22.00	2137.48	18
EIGHTEENTH FLOOR	3906.99	578.54	183.49	4.00	52.79	5.40	98.19	2115.48	22.00	2137.48	19
NINETEENTH FLOOR	4007.07	578.54	183.49	4.00	52.79	5.40	98.19	2115.48	22.00	2137.48	20
TIETHEENTH FLOOR	4107.15	578.54	183.49	4.00	52.79	5.40	98.19	2115.48	22.00	2137.48	21
SECONDENTH FLOOR	4207.23	578.54	183.49	4.00	52.79	5.40	98.19	2115.48	22.00	2137.48	22
THIRDEENTH FLOOR	4307.31	578.54	183.49	4.00	52.79	5.40	98.19	2115.48	22.00	2137.48	23
FOURDEENTH FLOOR	4407.39	578.54	183.49	4.00	52.79	5.40	98.19	2115.48	22.00	2137.48	24
FIFTEDEENTH FLOOR	4507.47	578.54	183.49	4.00	52.79	5.40	98.19	2115.48	22.00	2137.48	25
SIXTEDEENTH FLOOR	4607.55	578.54	183.49	4.00	52.79	5.40	98.19	2115.48	22.00	2137.48	26
SEVENTEDEENTH FLOOR	4707.63	578.54	183.49	4.00	52.79	5.40	98.19	2115.48	22.00	2137.48	27
EIGHTEDEENTH FLOOR	4807.71	578.54	183.49	4.00	52.79	5.40	98.19	2115.48	22.00	2137.48	28
NINETEDEENTH FLOOR	4907.79	578.54	183.49	4.00	52.79	5.40	98.19	2115.48	22.00	2137.48	29
THIRTIETH FLOOR	5007.87	578.54	183.49	4.00	52.79	5.40	98.19	2115.48	22.00	2137.48	30
TOTAL											

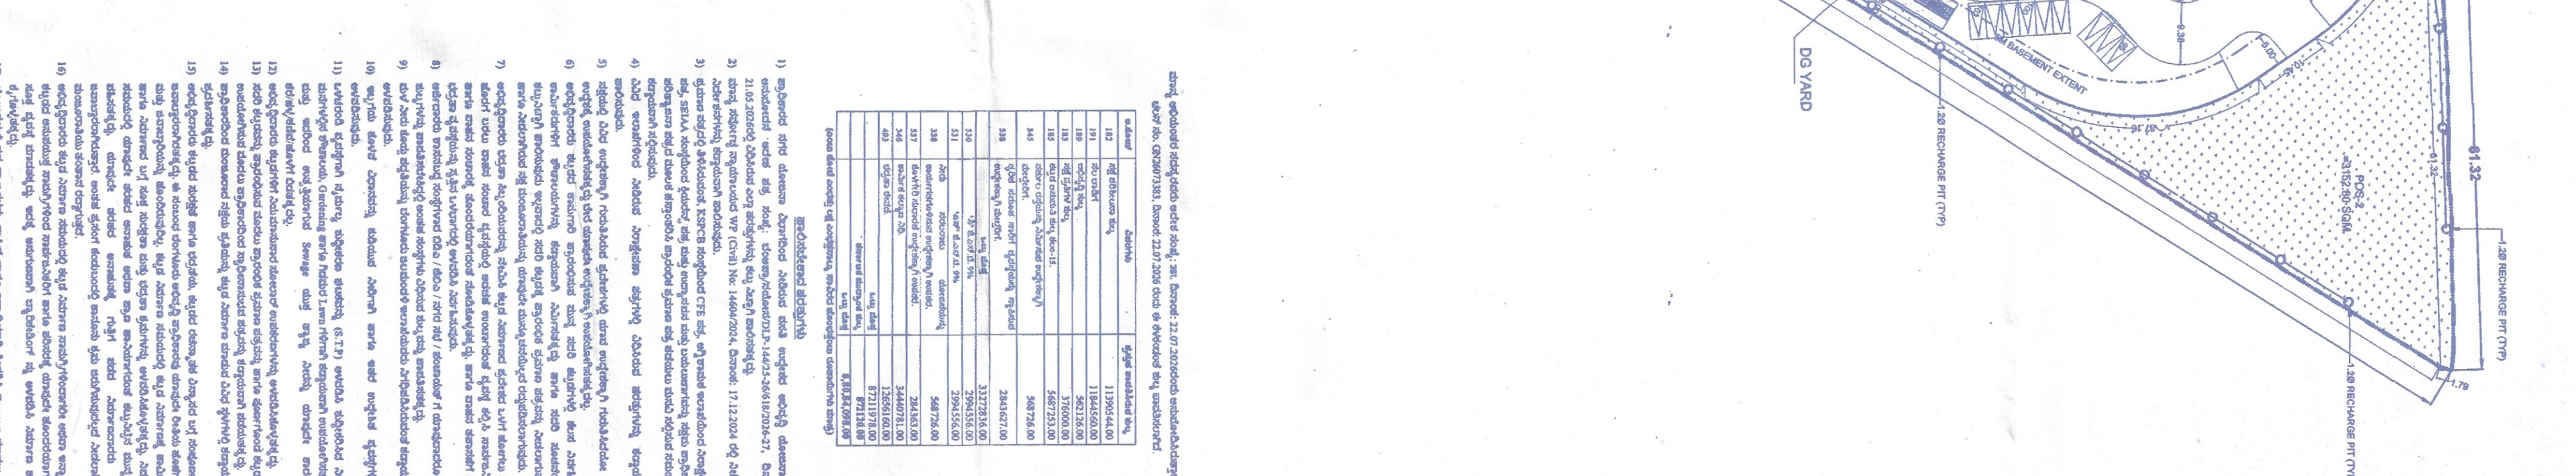

no	name	age	sex	height	weight	fat	muscle	bone	total
101	male	20	175	65	12	35	10	10	72
102	female	18	160	50	8	20	5	5	33
103	male	22	180	75	15	40	12	12	79
104	female	19	165	55	10	25	6	6	37
105	male	21	170	60	13	30	8	8	59
106	female	17	155	45	7	18	4	4	23
107	male	23	185	80	18	45	14	14	85
108	female	20	170	60	12	30	8	8	58
109	male	24	190	85	20	50	16	16	91
110	female	21	175	65	14	35	10	10	64
111	male	25	195	90	22	55	18	18	98
112	female	22	180	70	16	40	12	12	70
113	male	26	200	95	25	60	20	20	105
114	female	23	185	75	18	45	14	14	77
115	male	27	205	100	28	65	22	22	110
116	female	24	190	80	20	50	16	16	82
117	male	28	210	105	30	70	24	24	118
118	female	25	195	85	22	55	18	18	88
119	male	29	215	110	32	75	26	26	123
120	female	26	200	90	24	60	20	20	94

[illegible][illegible][illegible]

100

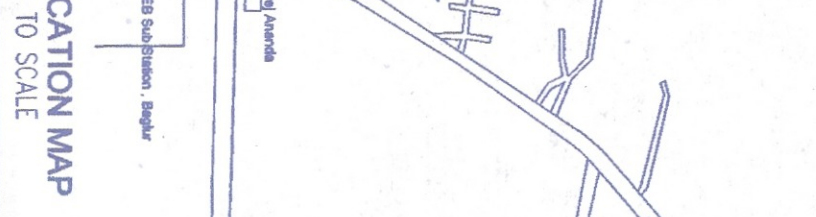 LOCATION MAP M-20 SCALE		 PHOTOGRAPH		NOTES: ALL DIMENSIONS ARE IN METERS SHEET NO: 01		OWNER'S SIGNATURE: <i>Prasath K</i> REGISTER ARCHITECT/ENGINEERS SIGNATURE: <i>[Signature]</i> APPROVED FOR CONSTRUCTION WITH RSP Stamp from RSP RSP No. _____ Date: 03-08-2028		CHAITANYA K K BCC/BL/9/E/4349/2018-19 Clients:  BRIGHTON HOMES Metro Homes, Durgam Chik, Thunders Road, Bengaluru metro.homes.com		PROJECT CONSULTANTS: RSP Design Consultants (India) Pvt Ltd. RSP SANCTIONING AUTHORITY: Bengaluru Development Authority Township Road, Kumtura Park West, Bengaluru -20		PROJECT TITLE: Residential Development plan in Bengaluru District, Yelahanka Taluk, Jala Hobli, Hoovinaayakanahalli Village, Sy.No. 120, 121		SUBJECT OF DRAWING: SITE PLAN		SCALE: 1:600 DATE: _____ BY: _____	
---	--	--	--	--	--	---	--	---	--	---	--	---	--	---	--	---	--