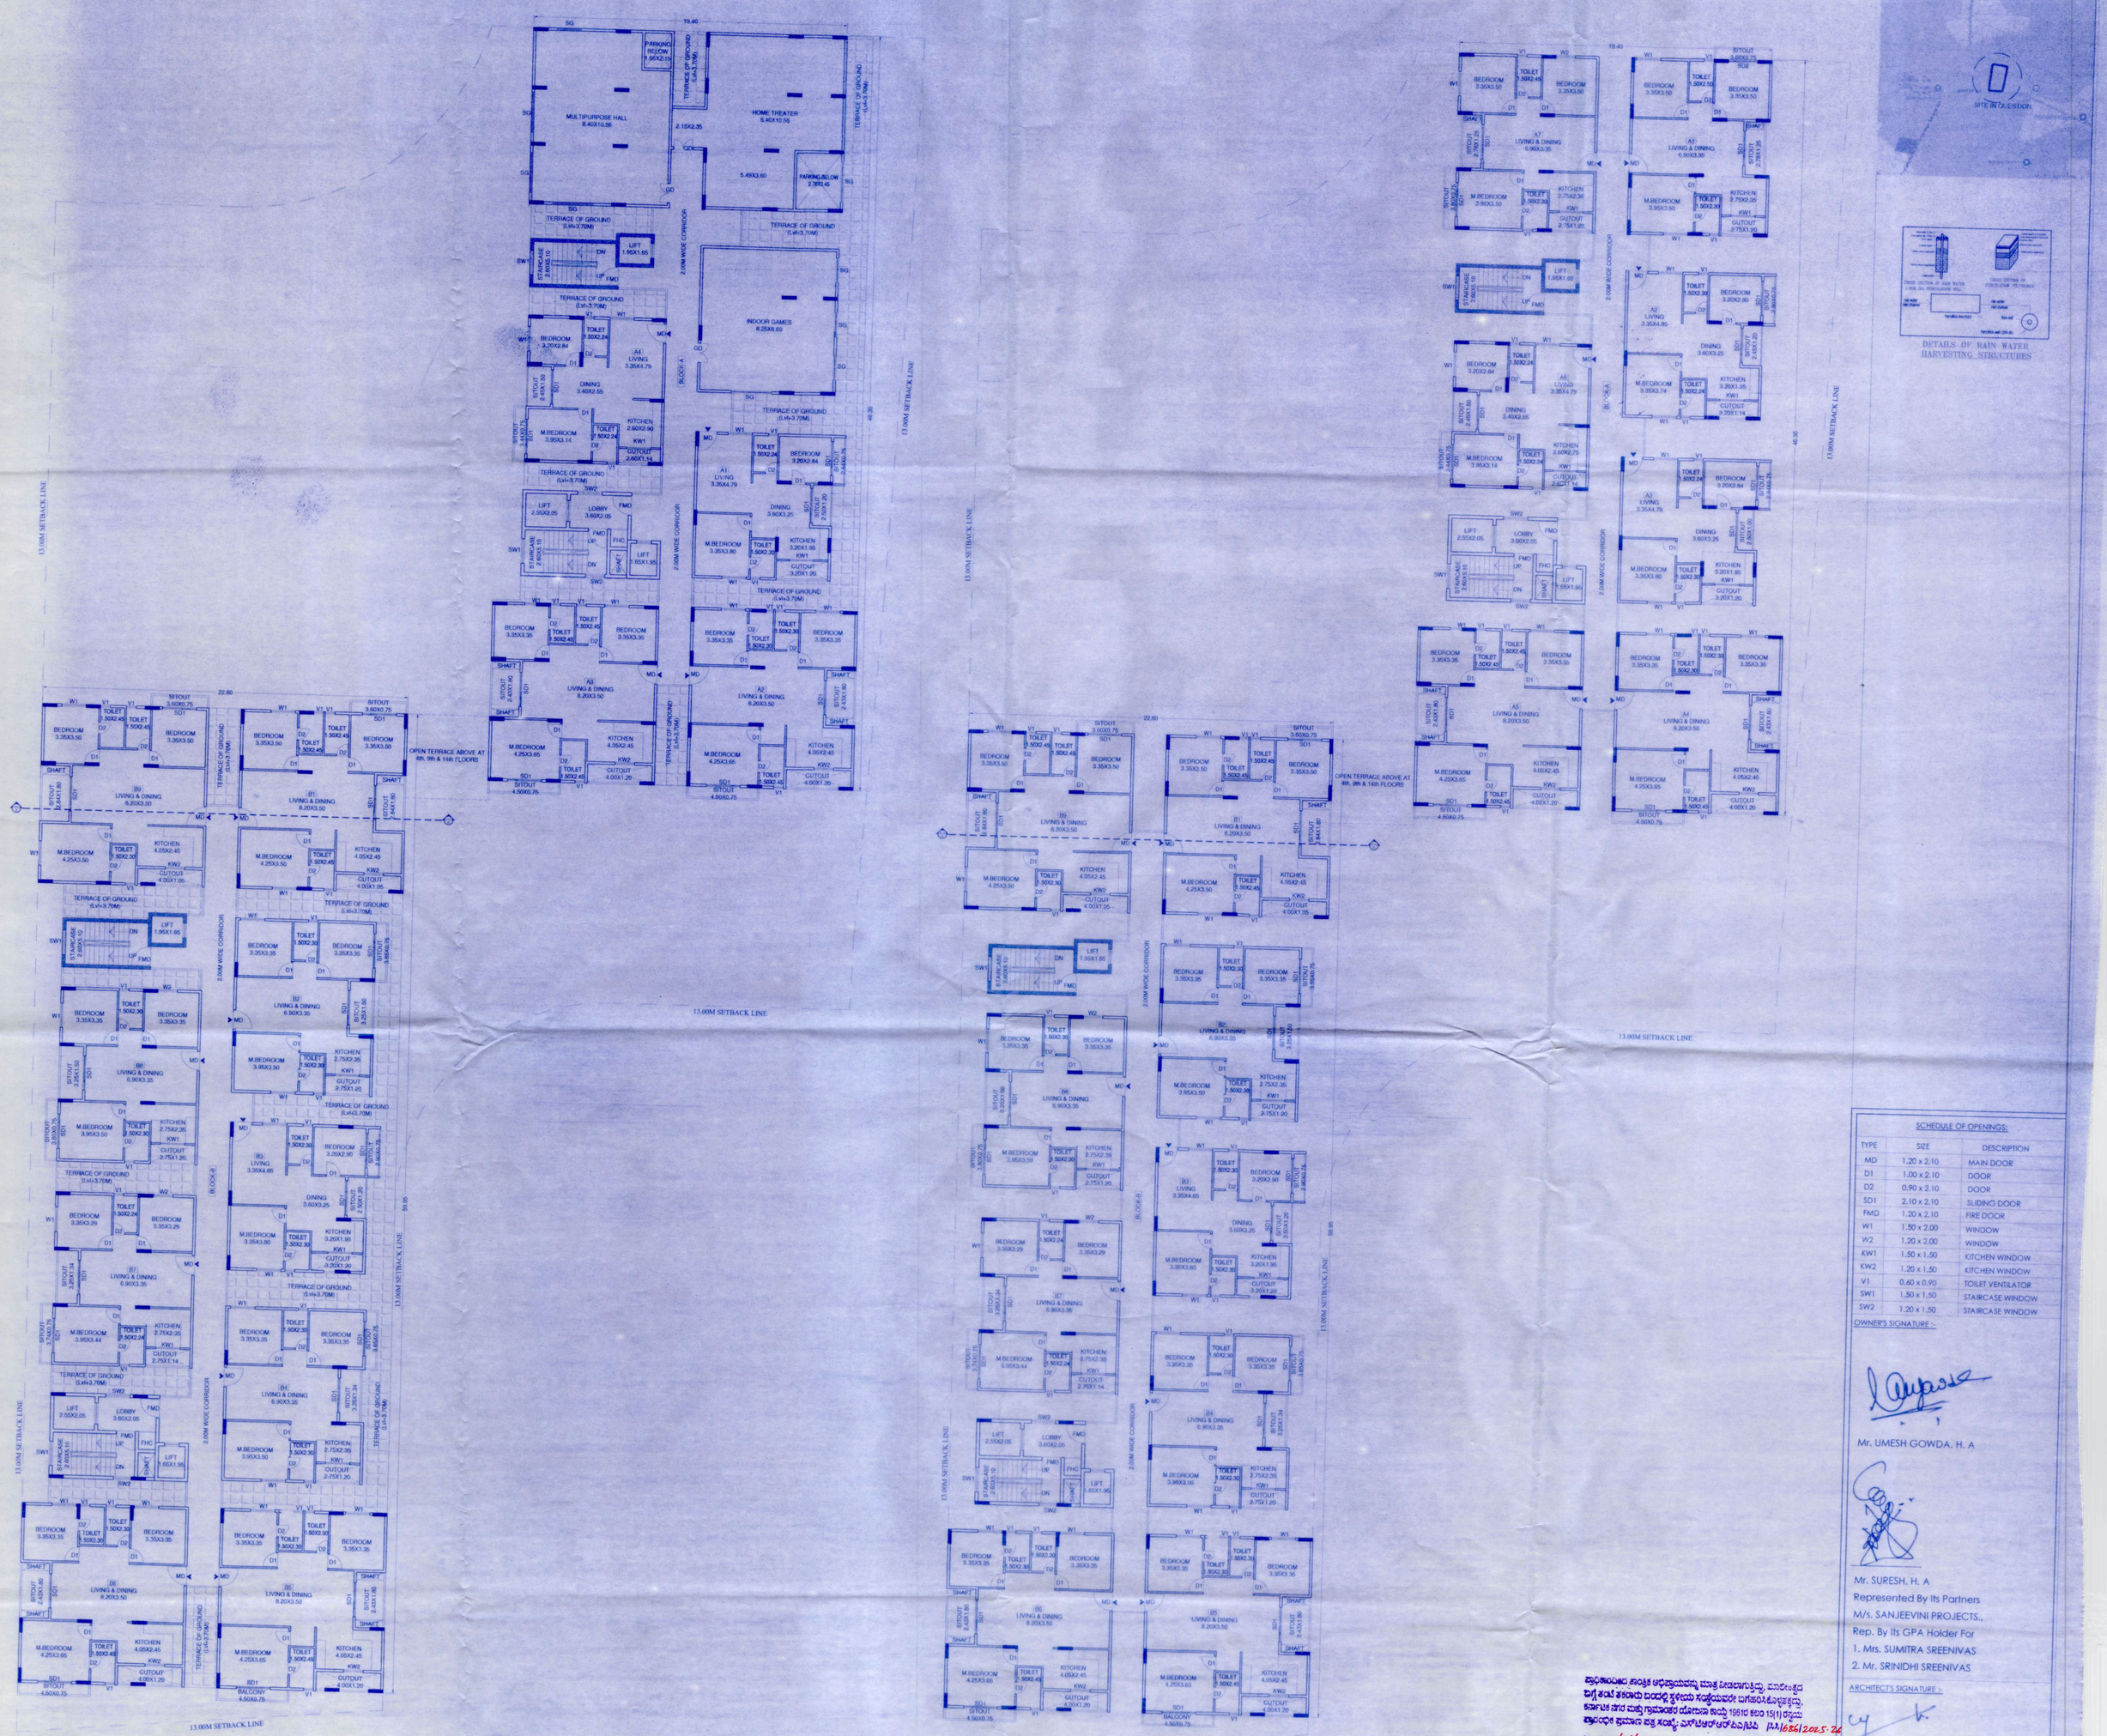


1st FLOOR PLAN

(BLOCK-A)

NO.OF UNITS = 04 Units

& (MULTIPURPOSE HALL, HOME THEATER & INDOOR GAMES)

(BLOCK-B)

NO.OF UNITS = 09 Units

TOTAL NO.OF UNITS = 13 Units

TYPICAL 2nd, 3rd, 5th, 6th, 7th, 8th, 10th, 11th, 12th & 13th FLOOR PLAN

(BLOCK-A)

NO.OF UNITS (10 X 07) = 70 Units

(BLOCK-B)

NO.OF UNITS (10 X 09) = 90 Units

TOTAL NO.OF UNITS = 160 Units

KEY MAP (N.T.S)

SITE IN QUESTION

DETAILS OF RAIN WATER HARVESTING STRUCTURES

SCHEDULE OF OPENINGS:

TYPE	SIZE	DESCRIPTION
MD	1.20 x 2.10	MAIN DOOR
D1	1.00 x 2.10	DOOR
D2	0.90 x 2.10	DOOR
SD1	2.10 x 2.10	SLIDING DOOR
FMD	1.20 x 2.10	FIRE DOOR
W1	1.50 x 2.00	WINDOW
W2	1.20 x 2.00	WINDOW
KW1	1.50 x 1.50	KITCHEN WINDOW
KW2	1.20 x 1.50	KITCHEN WINDOW
V1	0.60 x 0.90	TOILET VENTILATOR
SW1	1.50 x 1.50	STAIRCASE WINDOW
SW2	1.20 x 1.50	STAIRCASE WINDOW

OWNER'S SIGNATURE :-

Mr. UMESH GOWDA. H. A

Mr. SURESH. H. A

Represented By Its Partners

M/s. SANJEEVINI PROJECTS.,

Rep. By Its GPA Holder For

1. Mrs. SUMITRA SREENIVAS

2. Mr. SRINIDHI SREENIVAS

ARCHITECT'S SIGNATURE :-

N.GANESH, B.E.....FIV.,

Regd Eng B.C.C/B.L/3.6/E-4289/17-18

NORTH

SCALE : 1:150

DATE :

TITLE

PROPOSED RESIDENTIAL APARTMENT BUILDING AT SY.NO. 183, KHATHA NO. 1503004025003220 62, NADUVATTHI VILLAGE, KASABA HOBLI, HOSAKOTE TALUK, BANGALORE RURAL DISTRICT.

DRAWING TITLE

1st, TYPICAL 2nd, 3rd, 5th, 6th, 7th, 8th, 10th, 11th, 12th, 13th FLOOR PLAN

SHEET 03 OF 05

Designed by | Checked by | Filename

ಪ್ರಸ್ತಾವಿಸಿರುವ ಕಾಂಪ್ಲೆಕ್ಸ್ ಅಧಿವಾಸಿಯವನ್ನು ಮಾತ್ರ ನೀಡಲಾಗುತ್ತಿದ್ದು, ಮಾಲೀಕತ್ವದ ಬಗ್ಗೆ ತಂಟೆ ತಕರಾರು ಬಂದಲ್ಲಿ ಸ್ಥಳೀಯ ಸಂಸ್ಥೆಯು ಸಂಪೂರ್ಣವಾಗಿ ಜವಾಬ್ದಾರಿಕೊಂಡಿರುವುದಿಲ್ಲ. ಕರ್ನಾಟಕ ನಗರ ಮತ್ತು ಗ್ರಾಮಾಂತರ ಯೋಜನಾ ಕಾಯ್ದೆ 1961ರ ಕಲಂ 15(1) ರನ್ವಯ ಪ್ರಾರಂಭಿಕ ಕ್ರಮವಾಗಿ ಪತ್ರ ಸಂಖ್ಯೆ: ಎಸ್‌ಟಿಆರ್‌ಆರ್‌ಪಿಎ/ಹೊಬಿ /ಪಿಸಿ/6586/2025-26

ದಿನಾಂಕ:09/06/2025ರಲ್ಲಿನ ಹಸ್ತಗೊಳಪಟ್ಟು ಎರಡು ವರ್ಷದ ಅವಧಿಗೆ ಪ್ರಾರಂಭಿಕ ಕ್ರಮಾಣ ಪತ್ರವನ್ನು ನೀಡಲಾಗಿರುತ್ತದೆ. ಈ ಪತ್ರವು ಸರಿಯಾಗಿರುವುದನ್ನು ಸ್ಥಳೀಯ ಸಂಸ್ಥೆಯು ಪರಿಶೀಲಿಸಿಕೊಳ್ಳತಕ್ಕದ್ದು.

09/06/2025

ಸಮರ್ಥ ಕಾರ್ಯದರ್ಶಿಗಳು

ಪಟ್ಟಣ ಪಂಚಾಯಿತಿ ಮತ್ತು ಗ್ರಾಮಾಂತರ ಯೋಜನಾ ಪ್ರಾಧಿಕಾರ ಮತ್ತು ಪಟ್ಟಣೇತರ ವರ್ತುಲ ರಸ್ತೆ (STRR) ಯೋಜನಾ ಪ್ರಾಧಿಕಾರ, ಬೆಂಗಳೂರು