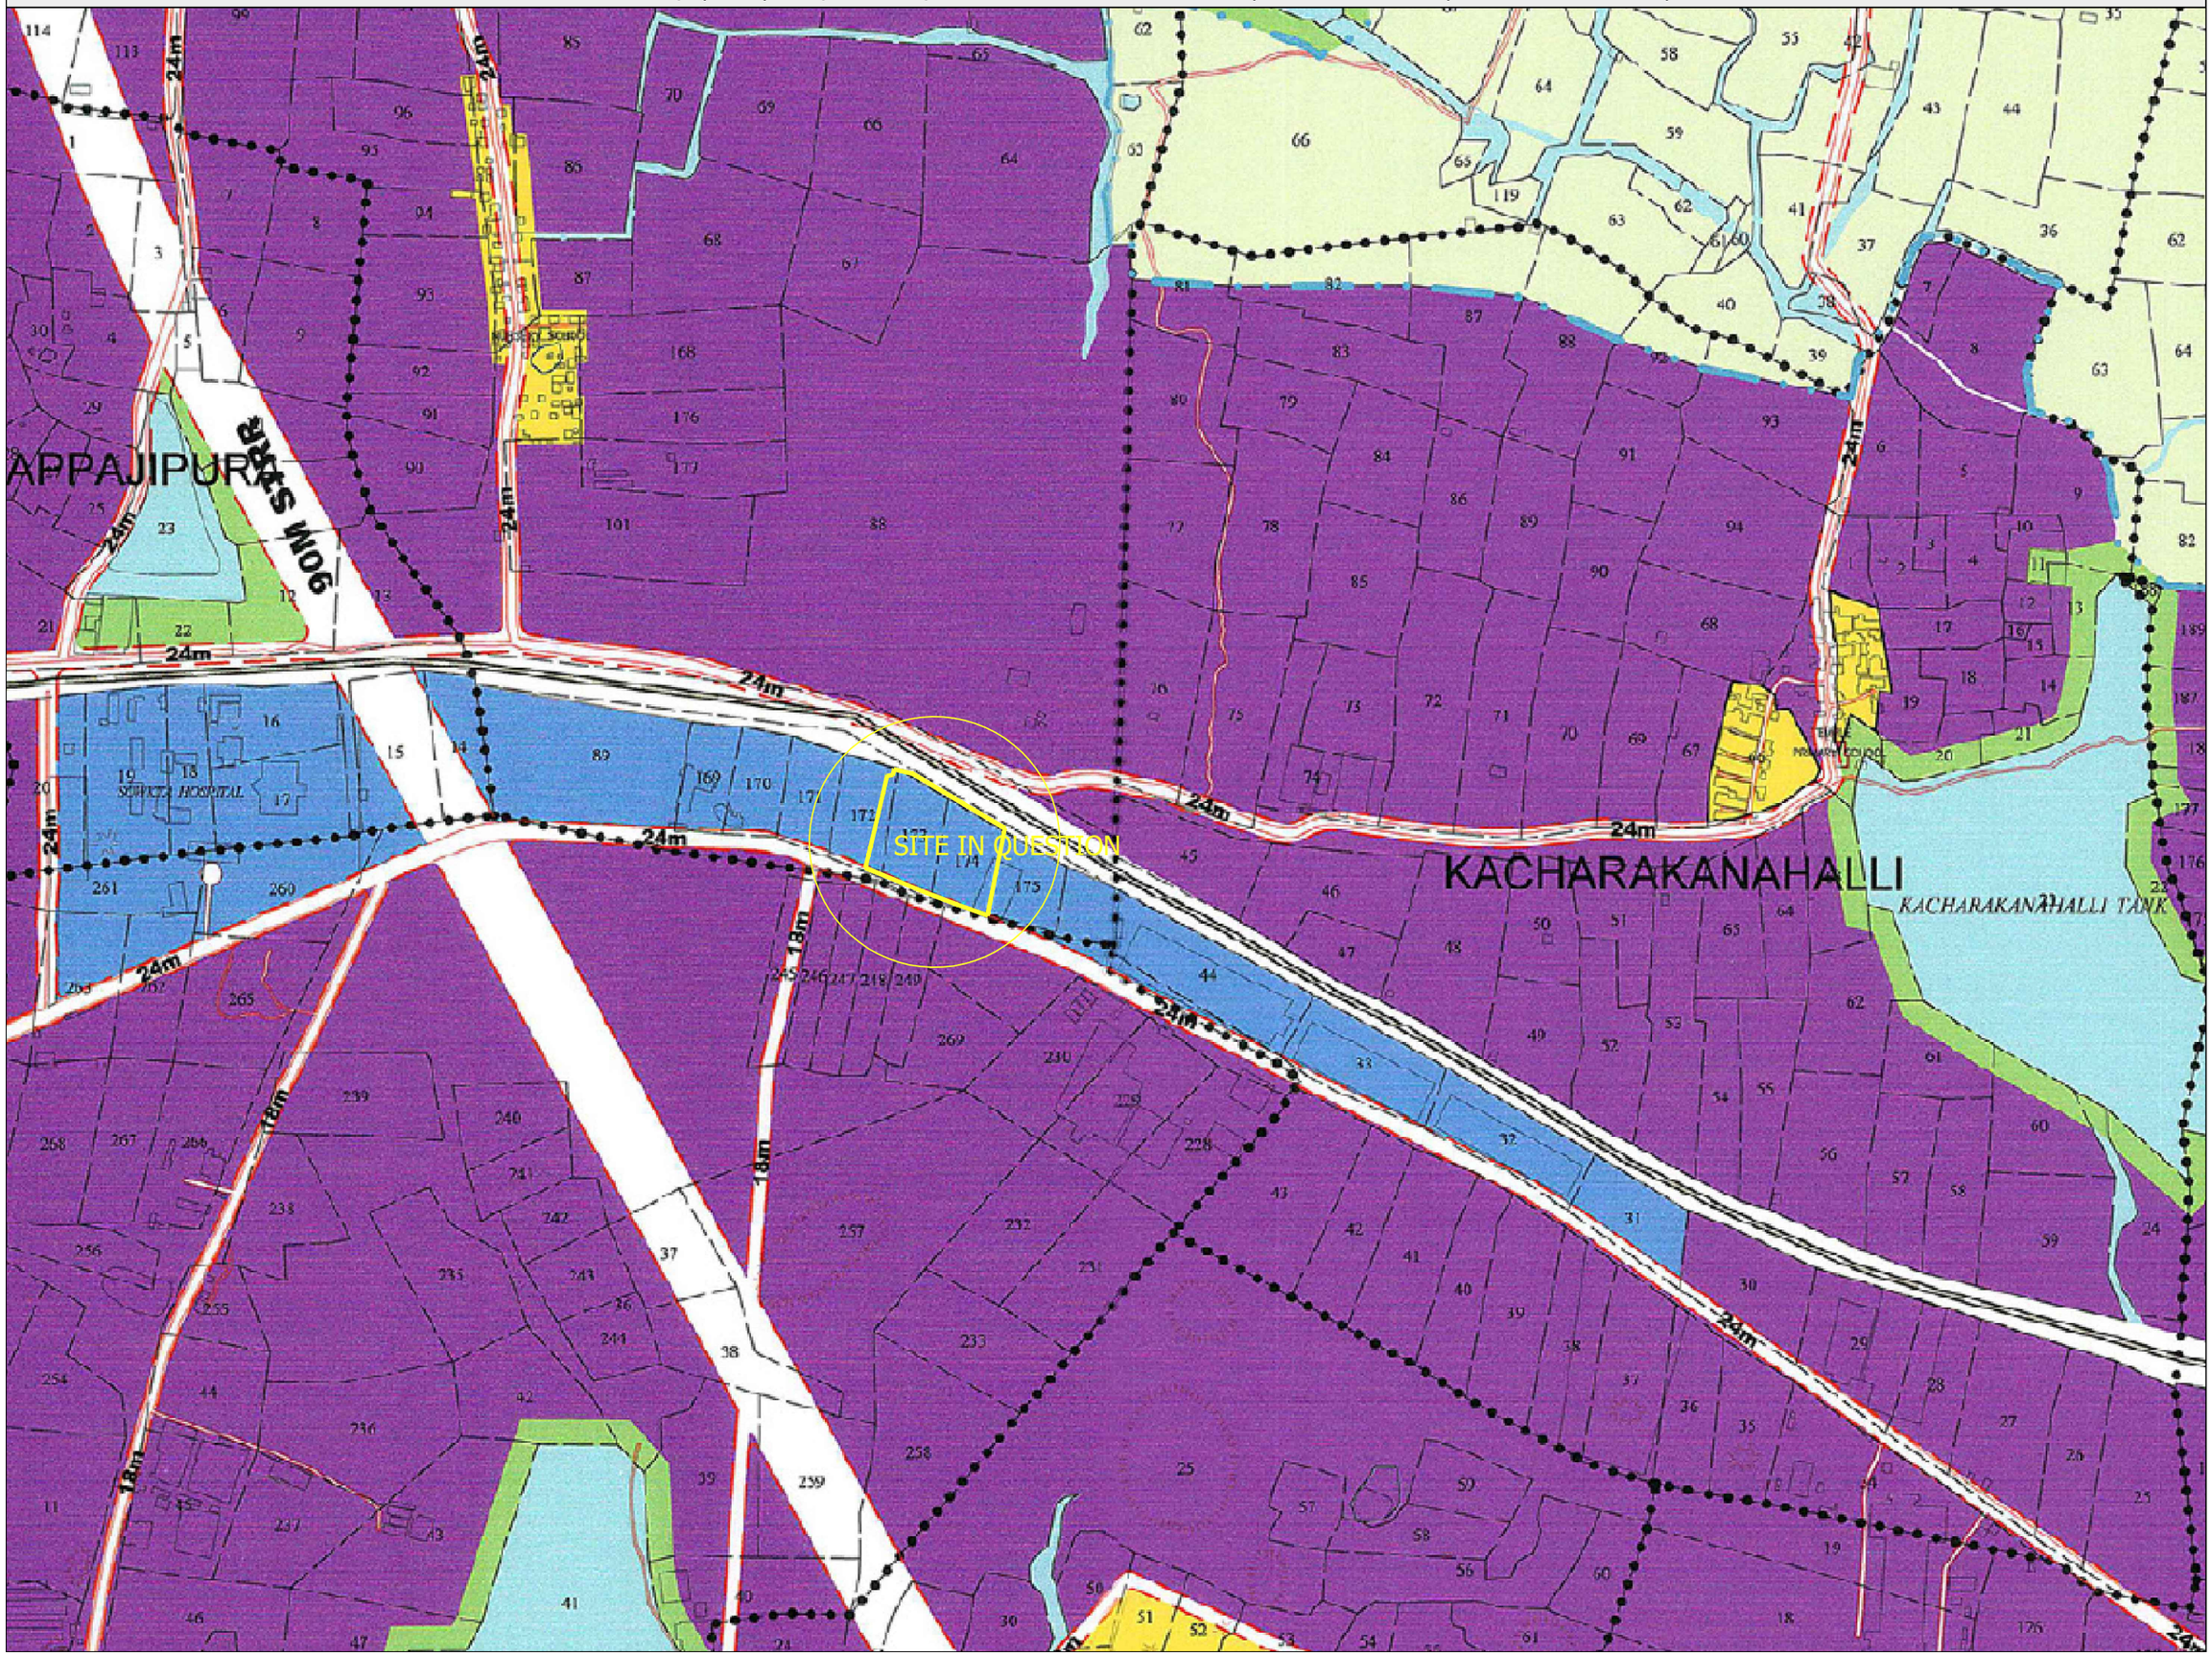SKETCH SHOWING @ SY NO:- 172/2, 173, 174/1 & 174/2 OF NADUVATHI VILLAGE, KASABA HOBLI, HOSKOTE TALUK, BANGALORE RURAL.