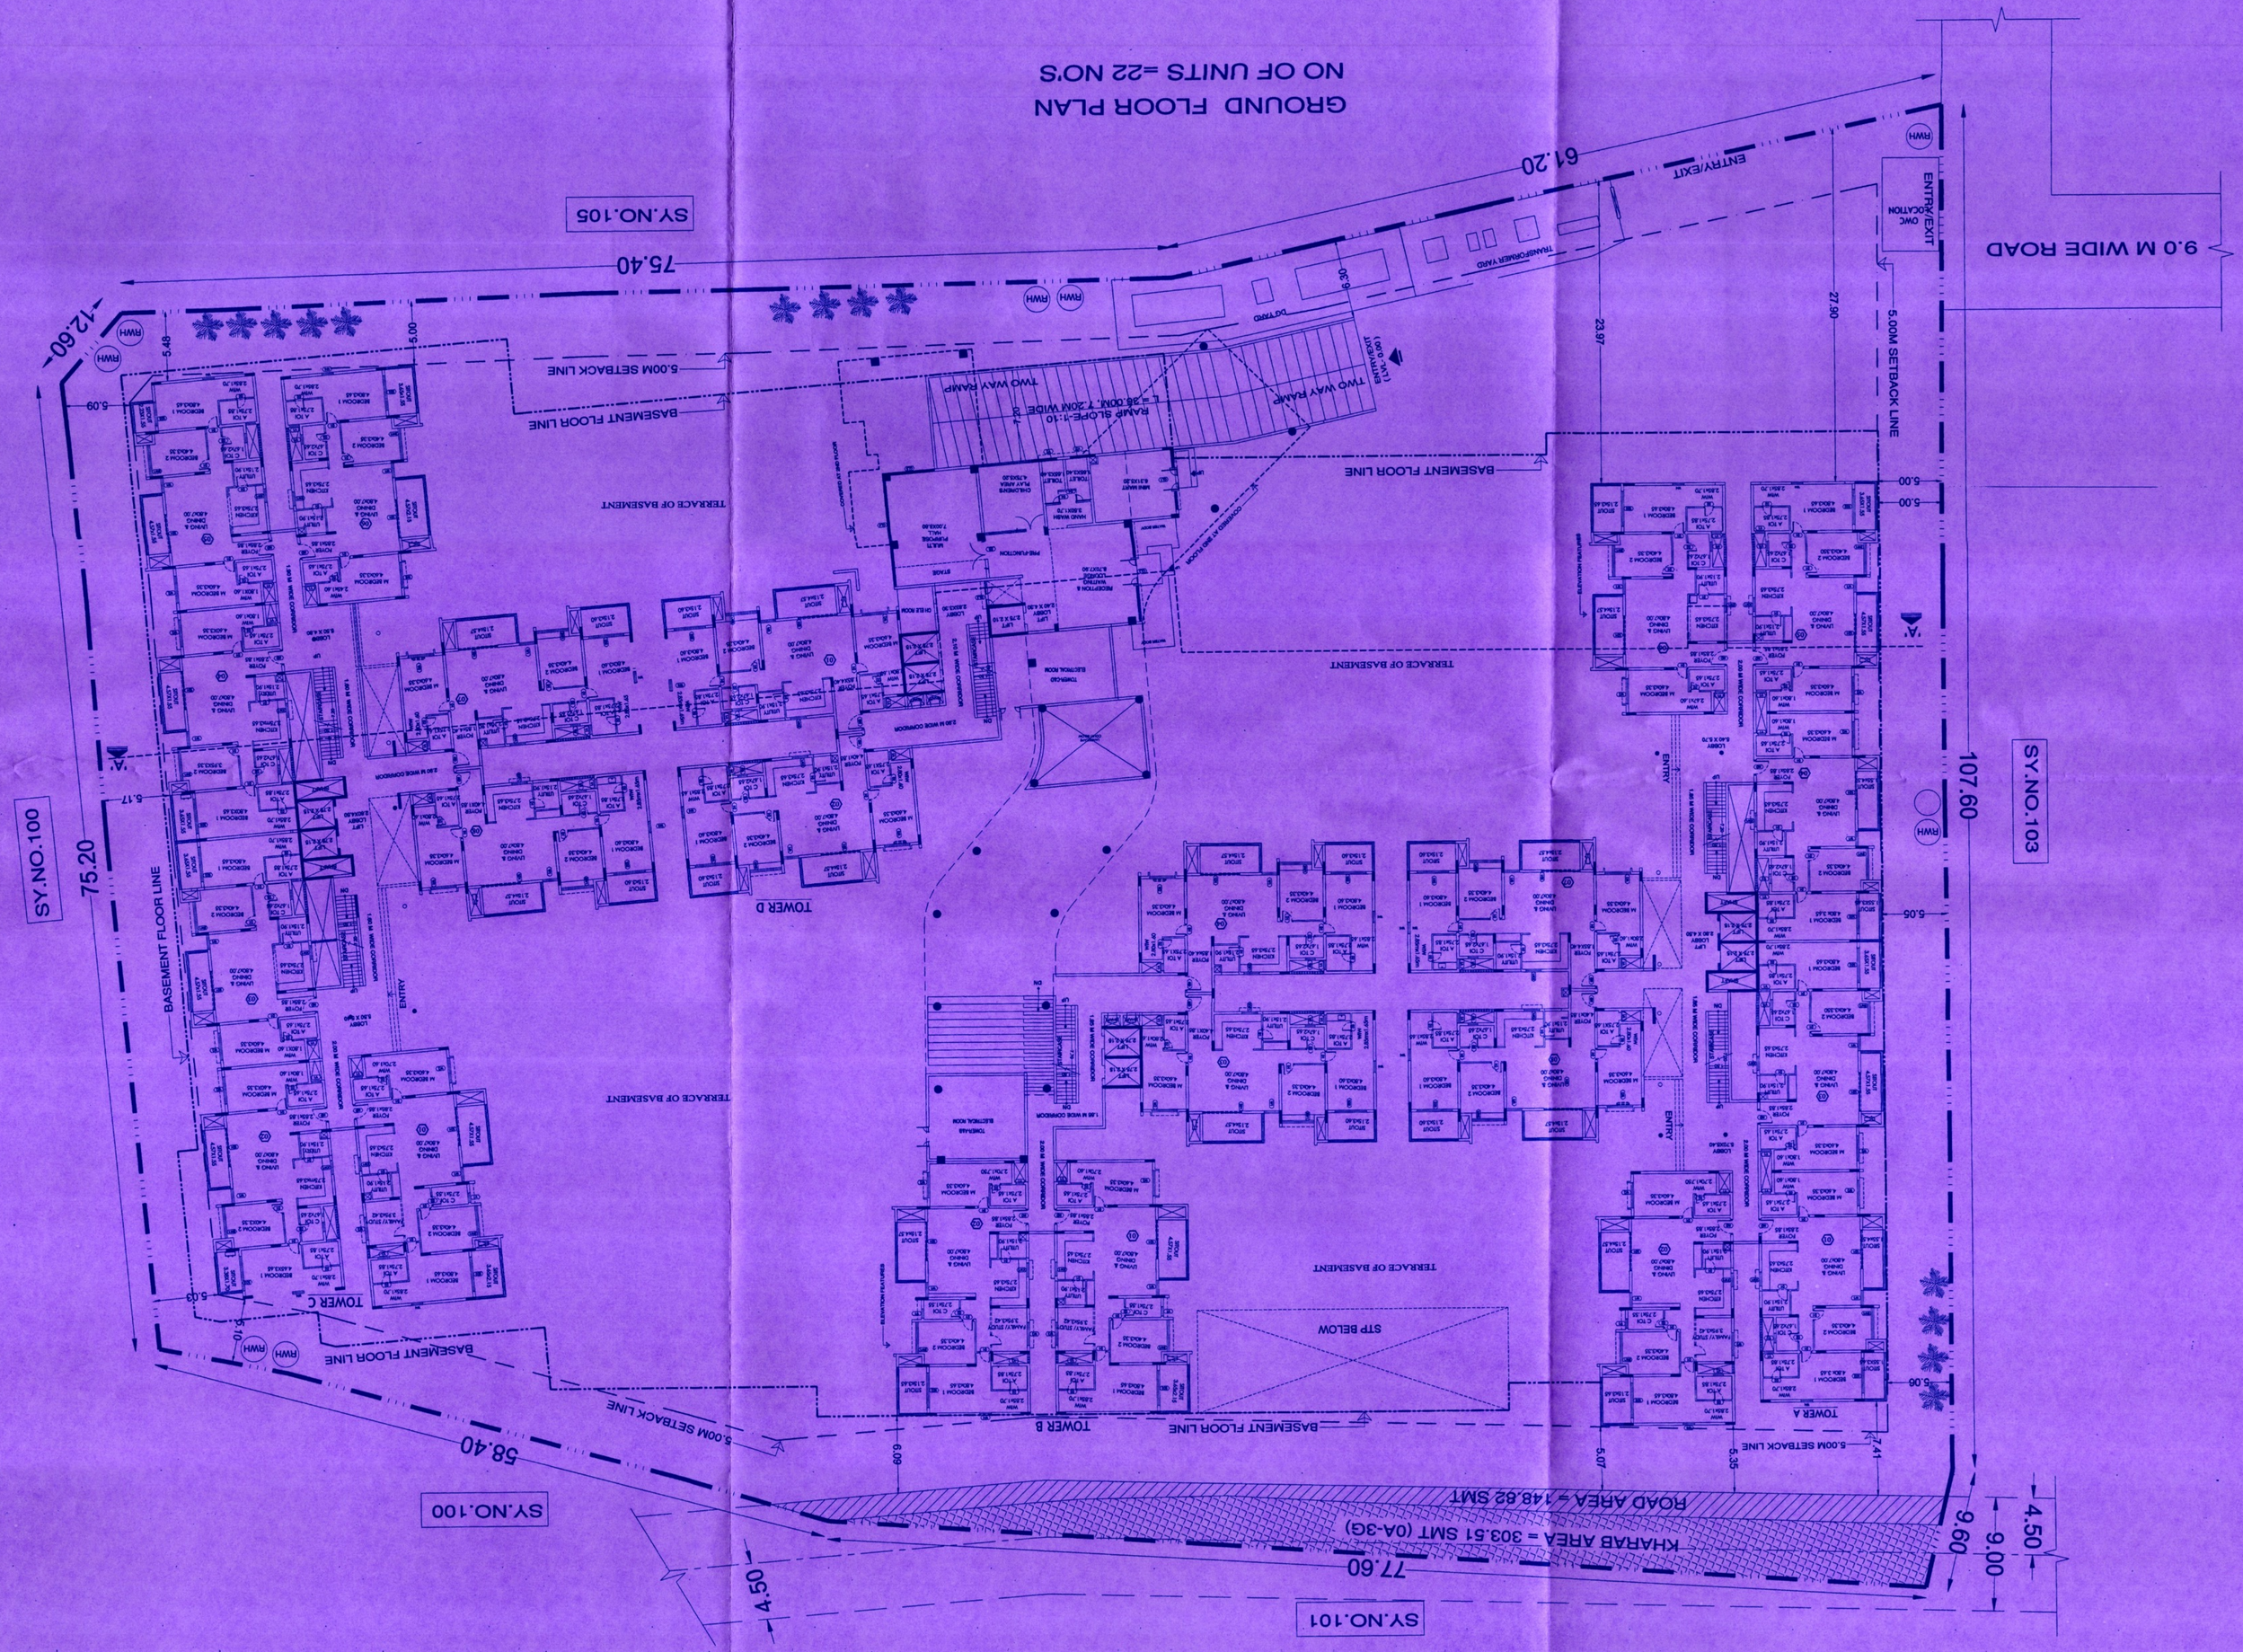

GROUND FLOOR PLAN

DRAWN	ARROW
SCALE	1:200
SHEET NO	03 OF 08

N

DRAWING TITLE :

GROUND FLOOR PLAN

ENGINEER'S SIGNATURE

ARUNKUMAR .R
Reg.No.: BCC/SE-1-SE-0020-01
M.Sc in Civil Engineering
B.E. Hoysala Engineering-000-033

OWNER SIGNATURE

M/s.VAJRAM ESTATES PRIVATE LIMITED,
GPA Holder's
(Represented by its Managing Director)
MR. VAJRAM PAVAN KUMAR

PROJECT TITLE :

PROPOSED RESIDENTIAL APARTMENT BUILDING
IN SY NO. 104 OF AVALAHALLI VILLAGE,
YELAHANKA HOBLI, YELAHANKA TALUK,
BANGALORE.

ಮಾನ್ಯರವರು - ಪ್ರಿ ಸರ್ಟಿಫಿಕೇಟ್ ಮತ್ತು ಕಟ್ಟಡ ಪರವಾನಿಗೆ ಕೊಡುವ ಸಂಬಂಧ ಸಲ್ಲಿಸಿದ ಕಡತದಲ್ಲಿ ಕಂದಾಯ ಇಲಾಖೆಯಿಂದ ಸಲ್ಲಿಸಿದ ವರದಿಯಲ್ಲಿ ಸದರಿ ಸ್ವತ್ತು ಕಂದಾಯ ಇಲಾಖೆಗೆ ಸೇರಿದ್ದು ಸರ್ಕಾರಿ ಸ್ವತ್ತು ಅಂತ ವರದಿ ಕೊಟ್ಟಿರುತ್ತಾರೆ. ಆದ್ದರಿಂದ ಸದರಿ ಸ್ವತ್ತು ಕಂದಾಯ ಇಲಾಖೆಗೆ ಸೇರಿದ್ದು ಸರ್ಕಾರಿ ಸ್ವತ್ತು ಅಂತ ಕಂದಾಯ ಇಲಾಖೆ ವರದಿ ಕೊಟ್ಟಿರುವುದರಿಂದ ಸದರಿ ಸ್ವತ್ತ