Plan

ENTIRE PROJECT EARLIER REGISTERED BY PROMOTER VNG DEVELOPERS AS "ANTALIEA HOMES" VIDE REGISTRATION NO. PRM/KA/RERA/1251/309/PR/180329/002109

OWNERS SHARE MARKED AND DELINEATED IN THE SKETCH BELOW IS NOW BEING REGISTERED

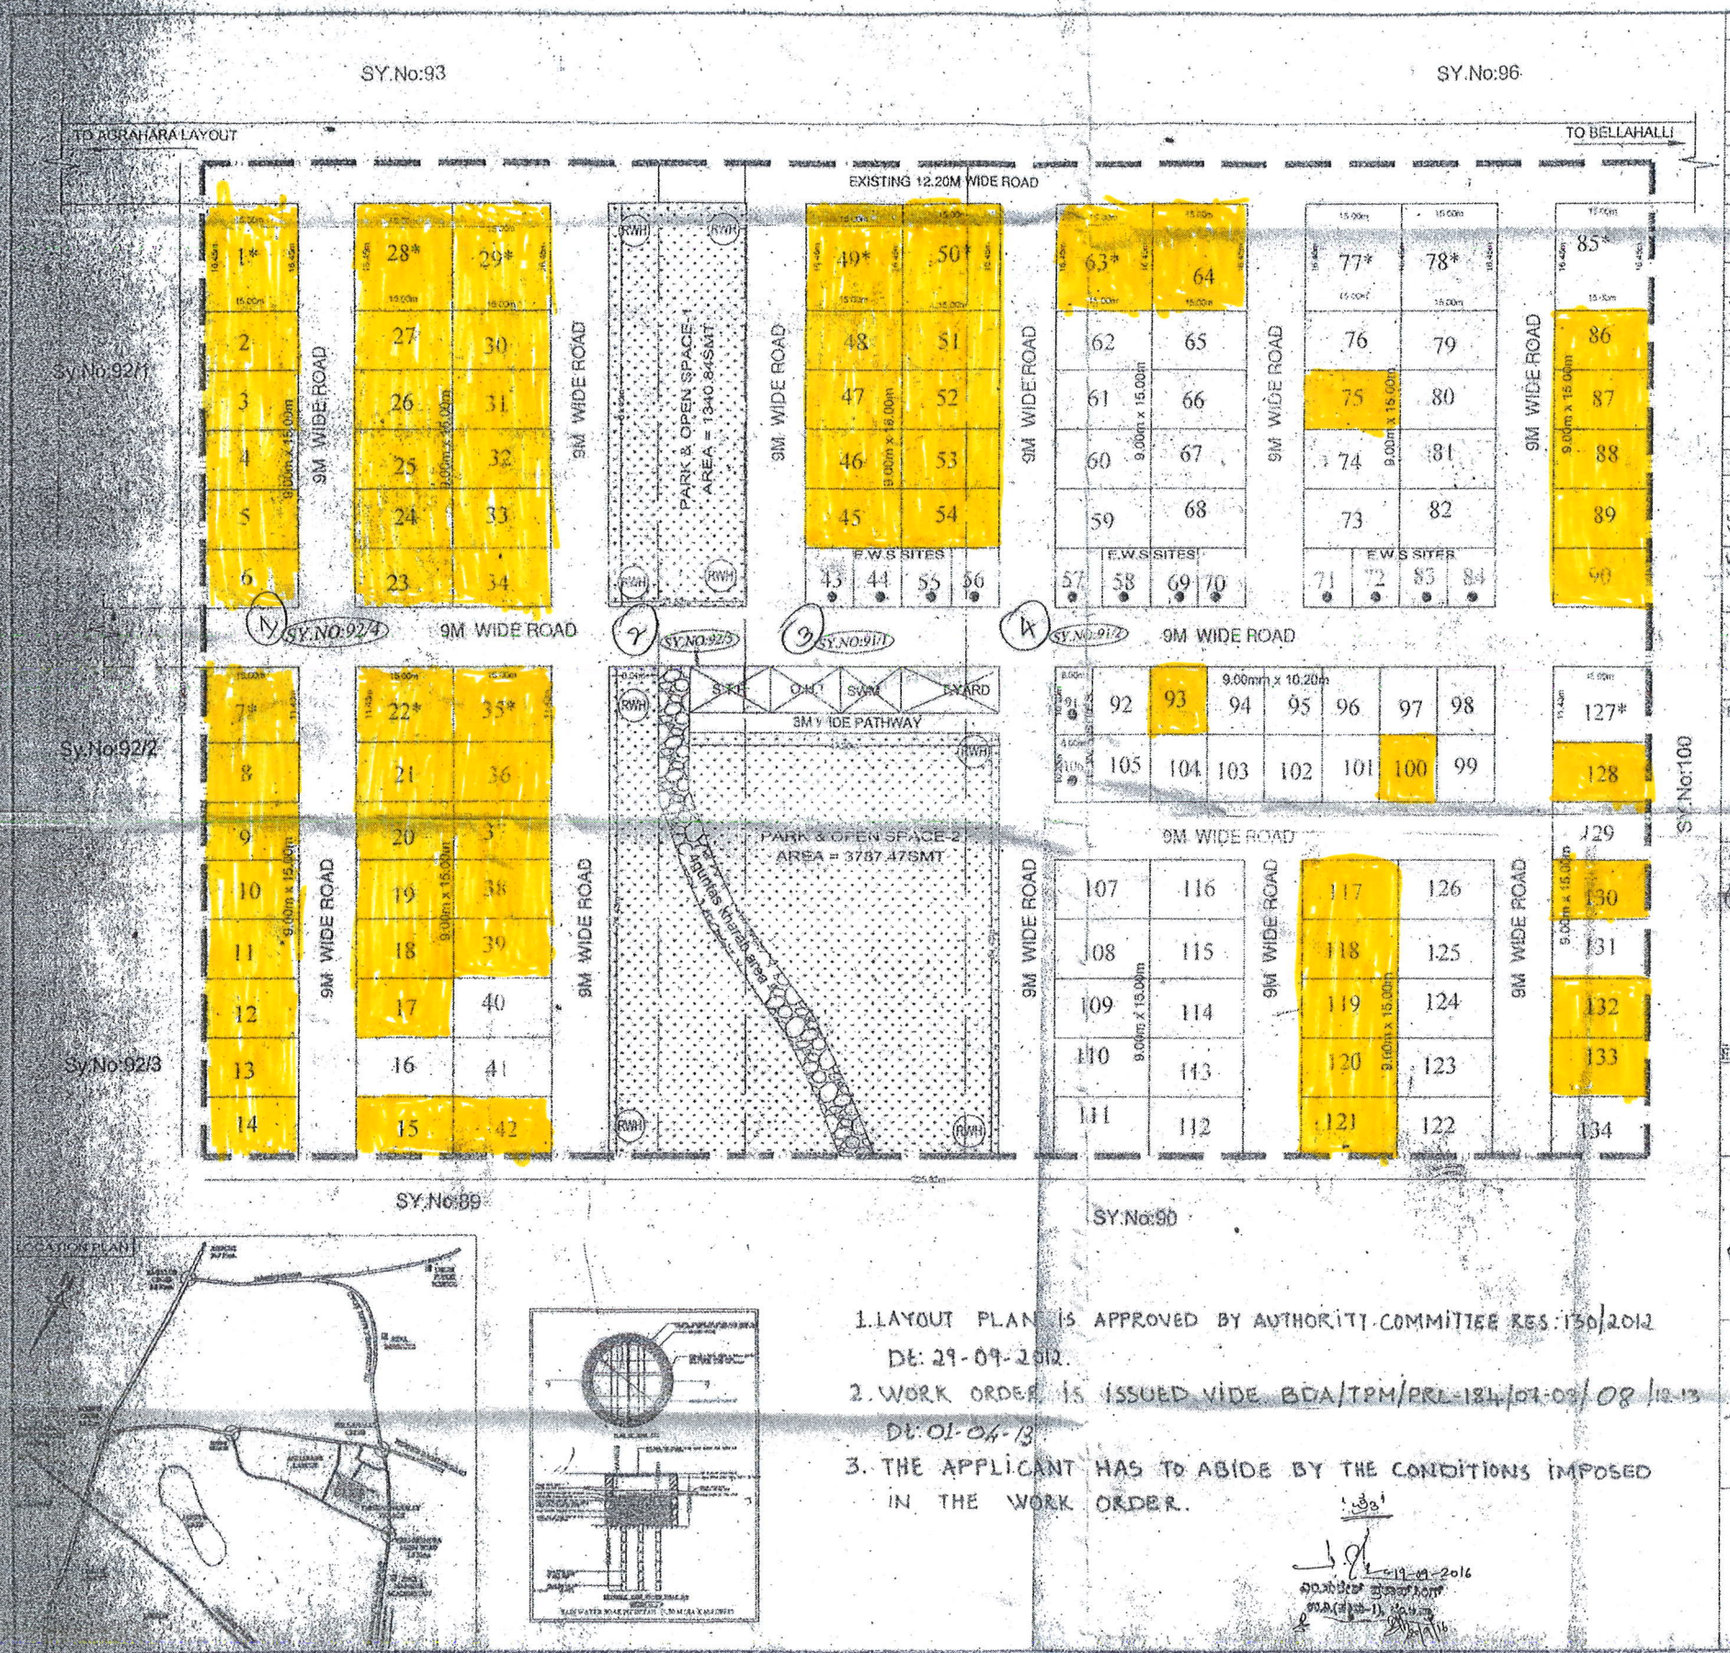

1. LAYOUT PLAN IS APPROVED BY AUTHORITY COMMITTEE RES: 130/2012 DT: 29-09-2012.
2. WORK ORDER IS ISSUED VIDE BDA/TPM/PRL-184/01-09/08/12-13 DT: 01-04-13
3. THE APPLICANT HAS TO ABIDE BY THE CONDITIONS IMPOSED IN THE WORK ORDER.

11-04-2016

LANDUSE ANALYSIS

TOTAL SITE AREA	08A - 17G
KHARAB AREA	00A - 04G
NET SITE AREA	08A -13G (33669.80SMT)

LANDUSE	AREA IN SMT	PERCENTAGE
RESIDENTIAL	17,794.89	52.82
PARK & OPENSPACE	5,128.91	15.22
PUBLIC UTILITIES	335.22	1.00
ROADS	10,431.38	30.96
TOTAL	33689.80	100.00

SITE ANALYSES

SITE DIMENSION	NOs.
9.00m x 15.00m	92
9.00m x 16.20m	14
(E.W.S)	14
Odd Sites *	14
TOTAL	134

LAYOUT PLAN APPROVED BY AUTHORITY COMMITTEE VIDE RES.NO.

WORK ORDER APPROVED BY COMMISSIONER

Scale- 1:500

BANGALORE DEVELOPMENT AUTHORITY
TOWN PLANNING SECTION
T-Chowdaiah Road, Kumara park west, Bangalore-20.

PROJECT :

PROPOSED RESIDENTIAL LAYOUT IN Sy.No: 91/1,91/2, 92/4 & 92/5 OF THIRUMENAHALLI VILLAGE, YELAHANKA HOBLI, BANGALORE NORTH TALUK.

OWNERS SIGNATURE :

SRINIVASALU C.SATISH

C.RAGAVENDRA

ENGINEER:

M.A.HALAWAI
BCC/BL/3.6/E-3640/2011-12

Asst-Engineer | Asst-Director(N) | Deputy Director(E)

Joint Director (E) | Town Planner Member

Commissioner
BDA