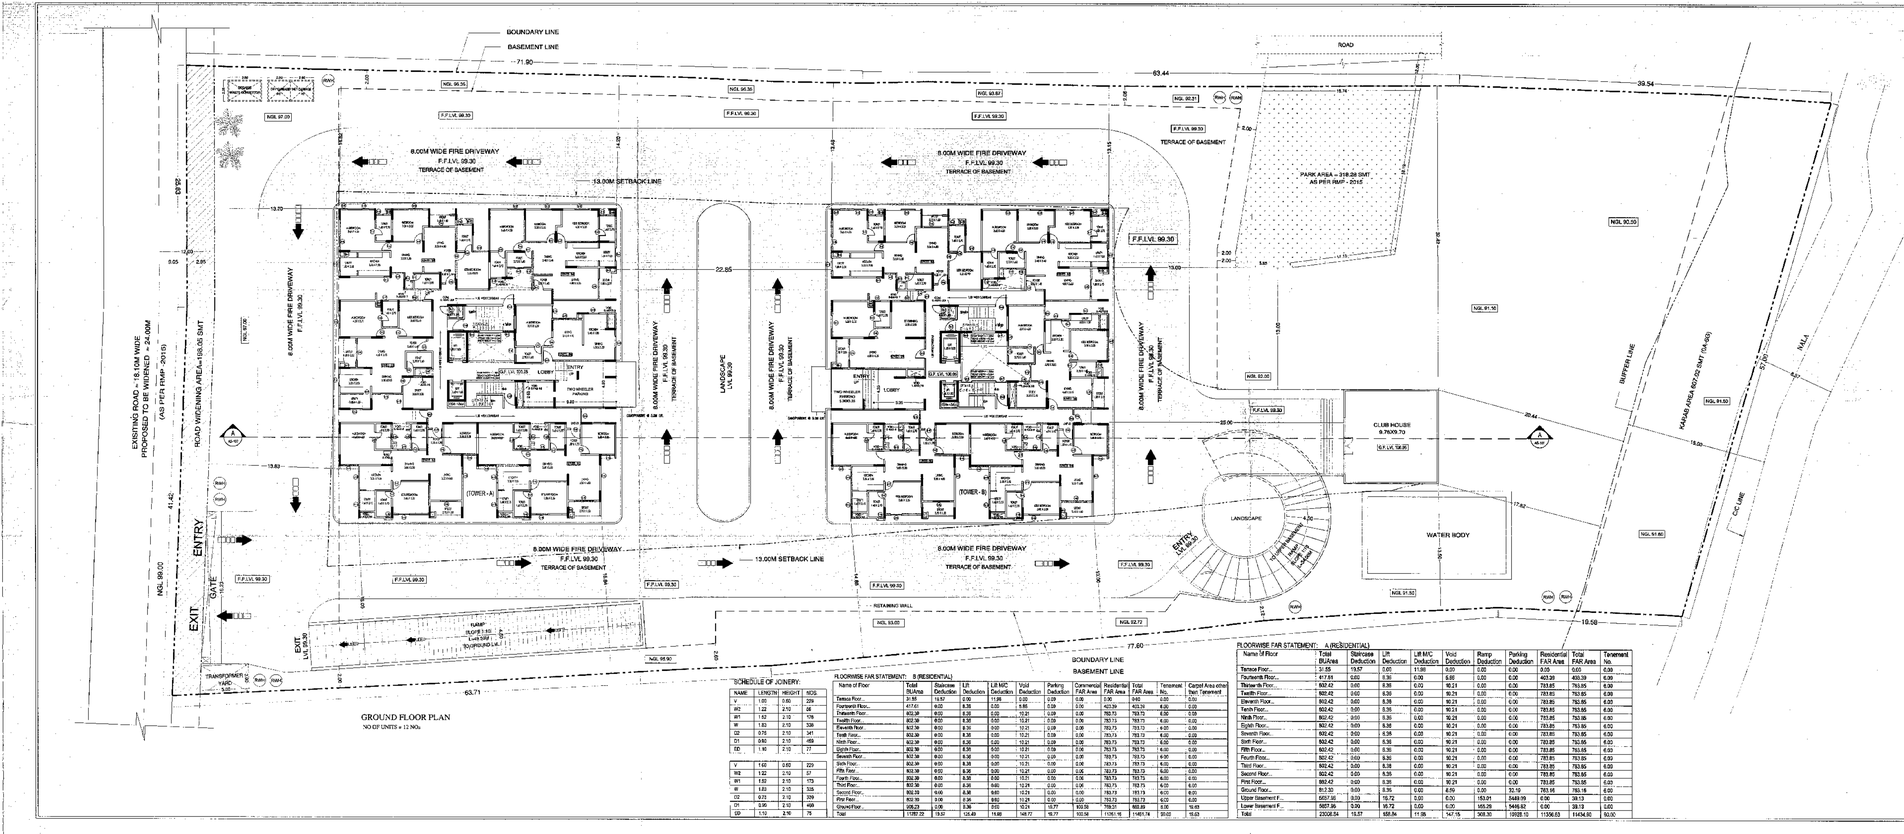
BOUNDARY LINE
BASEMENT LINE
EXISTING ROAD - 18.10M WIDE
PROPOSED TO BE WIDENED - 24.00M
(AS PER BMP - 2015)
ROAD WIDENING AREA=195.05 SMT
8.00M WIDE FIRE DRIVEWAY
TERRACE OF BASEMENT
13.00M SETBACK LINE
LANDSCAPE
LVL 99.30
LOBBY
ENTRY
EXIT
GATE
RAMP
SLOPE 1:10
CLUB HOUSE
76.00 TO
LVL 98.80
WATER BODY
RETAINING WALL
BOUNDARY LINE
BASEMENT LINE
TRANSFORMER
HAR-
LVL 99.50
NGL 99.00
NGL 98.50
F.F.LVL 99.30
F.F.LVL 99.50
F.F.LVL 99.70
F.F.LVL 99.80
F.F.LVL