



silverfields

Bellikere, Off Varthur.

WRAPPED IN BLISS.



Anthill Silverfields reflects a quiet luxury where nature, heritage, and modernity come together to create a timeless place to call home. Nestled in Bellikere, named after the shimmering Silver Lake, Silverfields, is a premium plotted development spread across 12.65 acres of BMRDA approved land.

Here, thoughtfully laid out plots offer you a world of freedom, whether it's a cozy 1200 sq. ft. home or a larger haven with gardens, courtyards, and terraces, every dream finds its place.


Welcome to a home where heritage blends with design, and community grows in harmony with nature.

CLOSE TO WHAT COUNTS.



*Artist's impression

Surrounded by leading schools, hospitals, work hubs, and leisure destinations,
Anthill Silverfields is thoughtfully located to give you the rarest luxury of all - TIME.

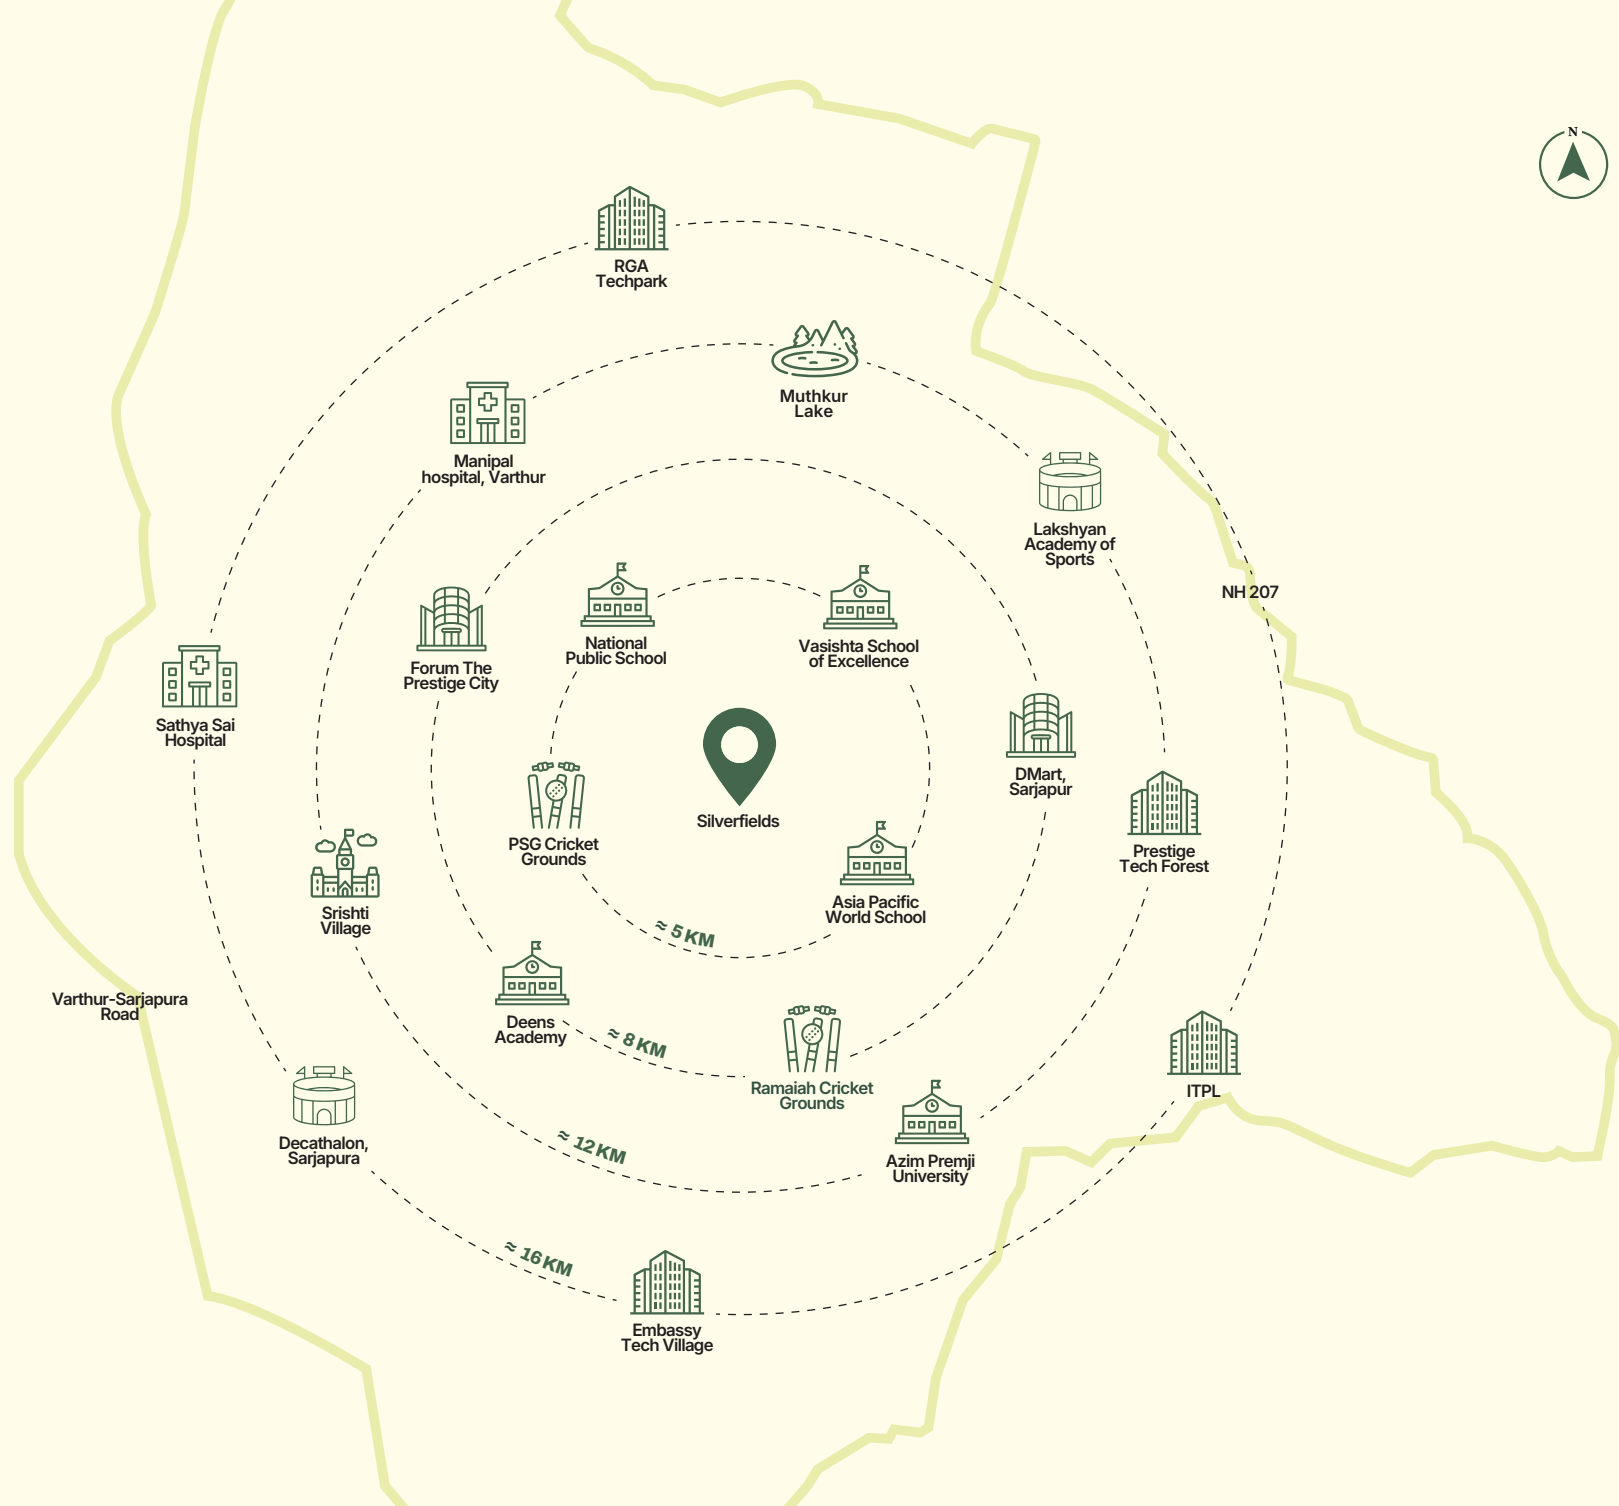

FOR THOSE WHO LOVE BOTH

WORK & LIFE.

Exactly where you want to be - close enough to the city to keep life convenient, yet wrapped in serenity so your heart always feels at home. Live a life that is beautifully balanced - connected when you need it, calm when you want it. A rare harmony of work, play, and peace of mind.

*Artist's impression

CONVENIENCES



*Artist's impression

EDUCATIONAL INSTITUTIONS

Asia Pacific World School	Vasishta School of Excellence	National Public School, Varthur	Deens Academy	Azim Premji University
01 MIN	02 MINS	06 MINS	10 MINS	20 MINS

HOSPITALS

Infinity Health Care	Manipal hospital, Varthur	Sahasra Hospital	Sparsh Hospital, Sarjapur road	Sathya Sai Hospital
15 MINS	20 MINS	20 MINS	25 MINS	25 MINS

BUSINESS PARKS

Wipro Technologies	RGA Techpark	ITPL	Prestige Tech Forest	Embassy Tech Village
25 MINS	30 MINS	30 MINS	30 MINS	35 MINS


SHOPPING & LEISURE

Forum The Prestige City	DMart, Sarjapur	Lakshyan Academy of Sports	Decathlon, Sarjapura	Nexus City
15 MINS	15 MINS	20 MINS	25 MINS	25 MINS

CONNECTIVITY


Varthur	Sarjapura	Sarjapur Metro (Proposed)	Whitefield	Carmelaram Railway Station
10 MINS	10 MINS	15 MINS	30 MINS	30 MINS

LOCATION MAP

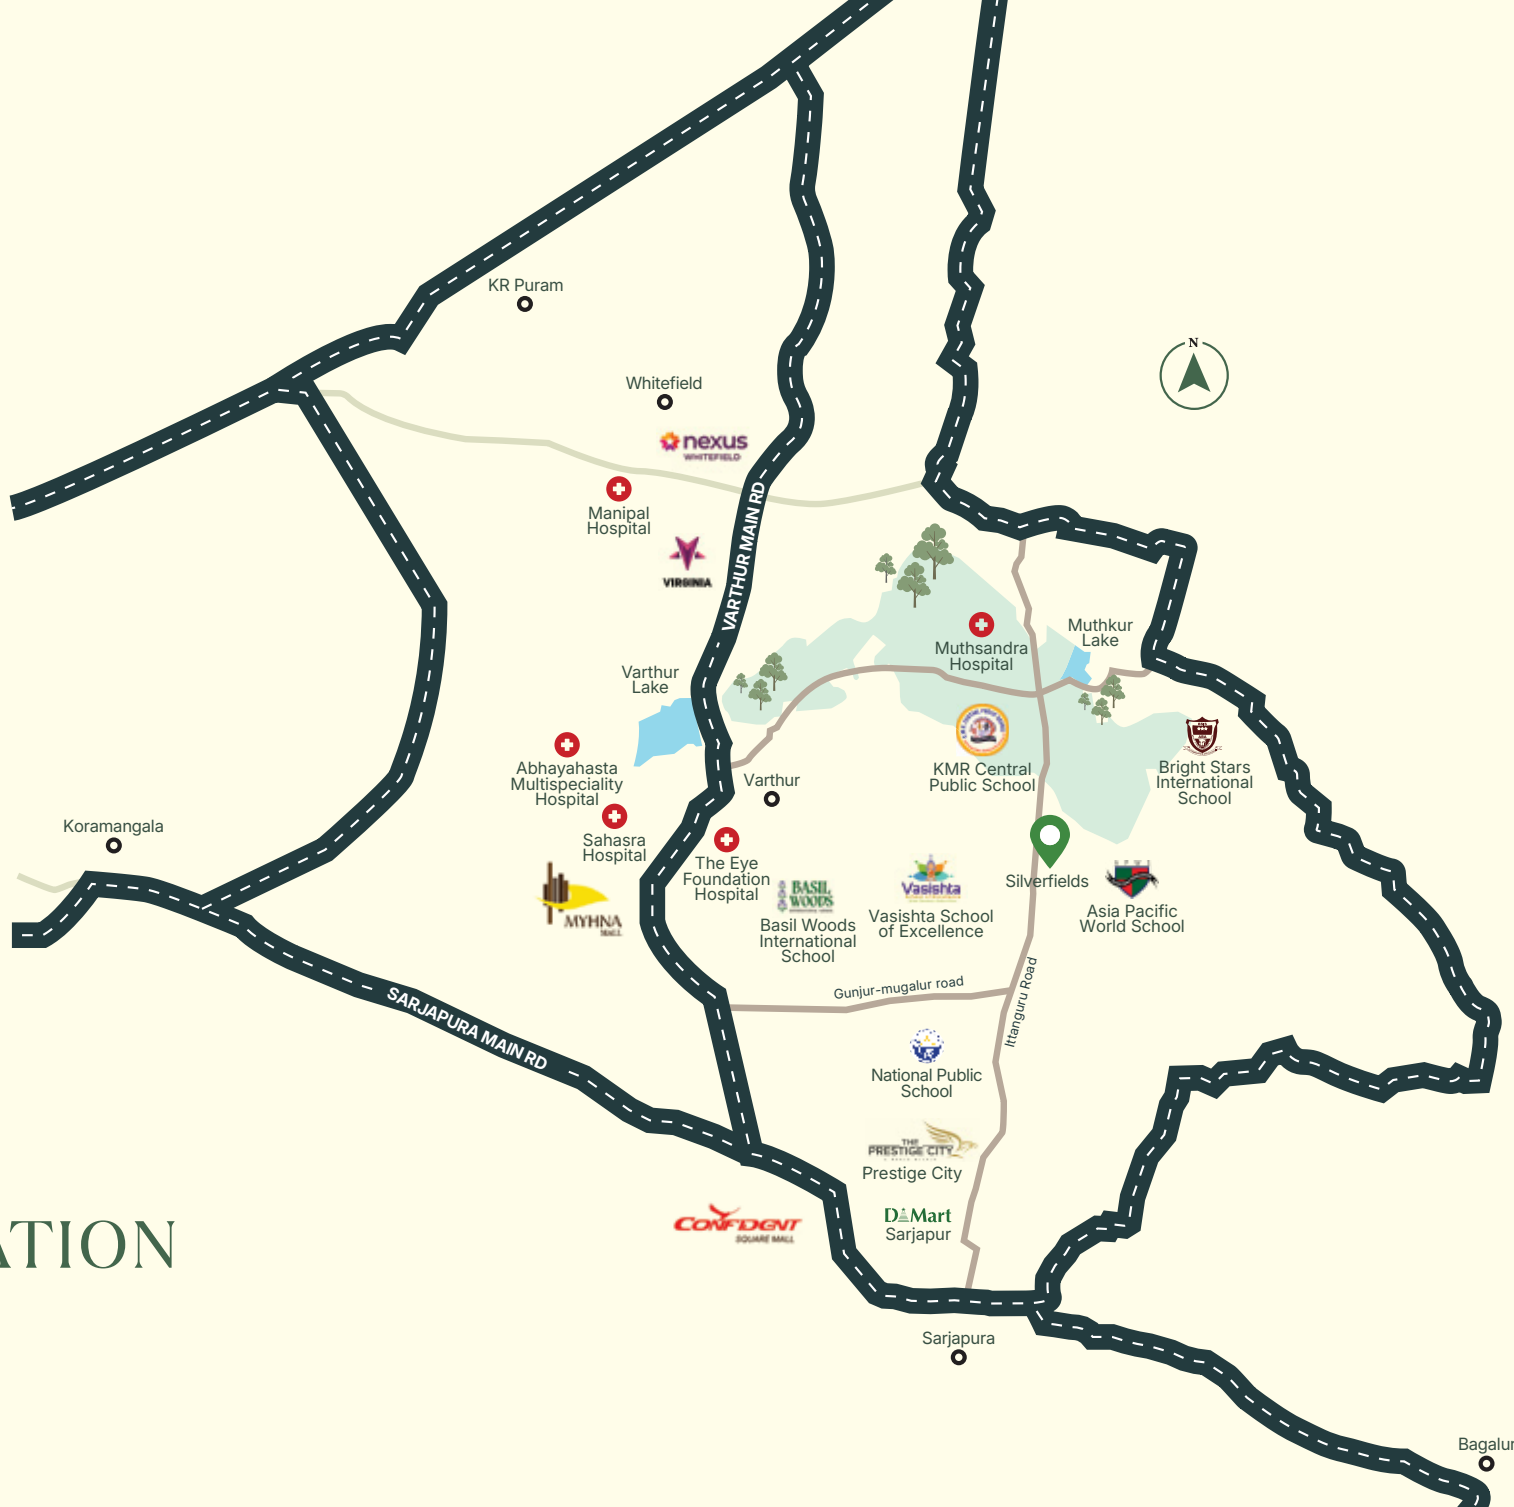

*MAP NOT TO SCALE

MASTER PLAN

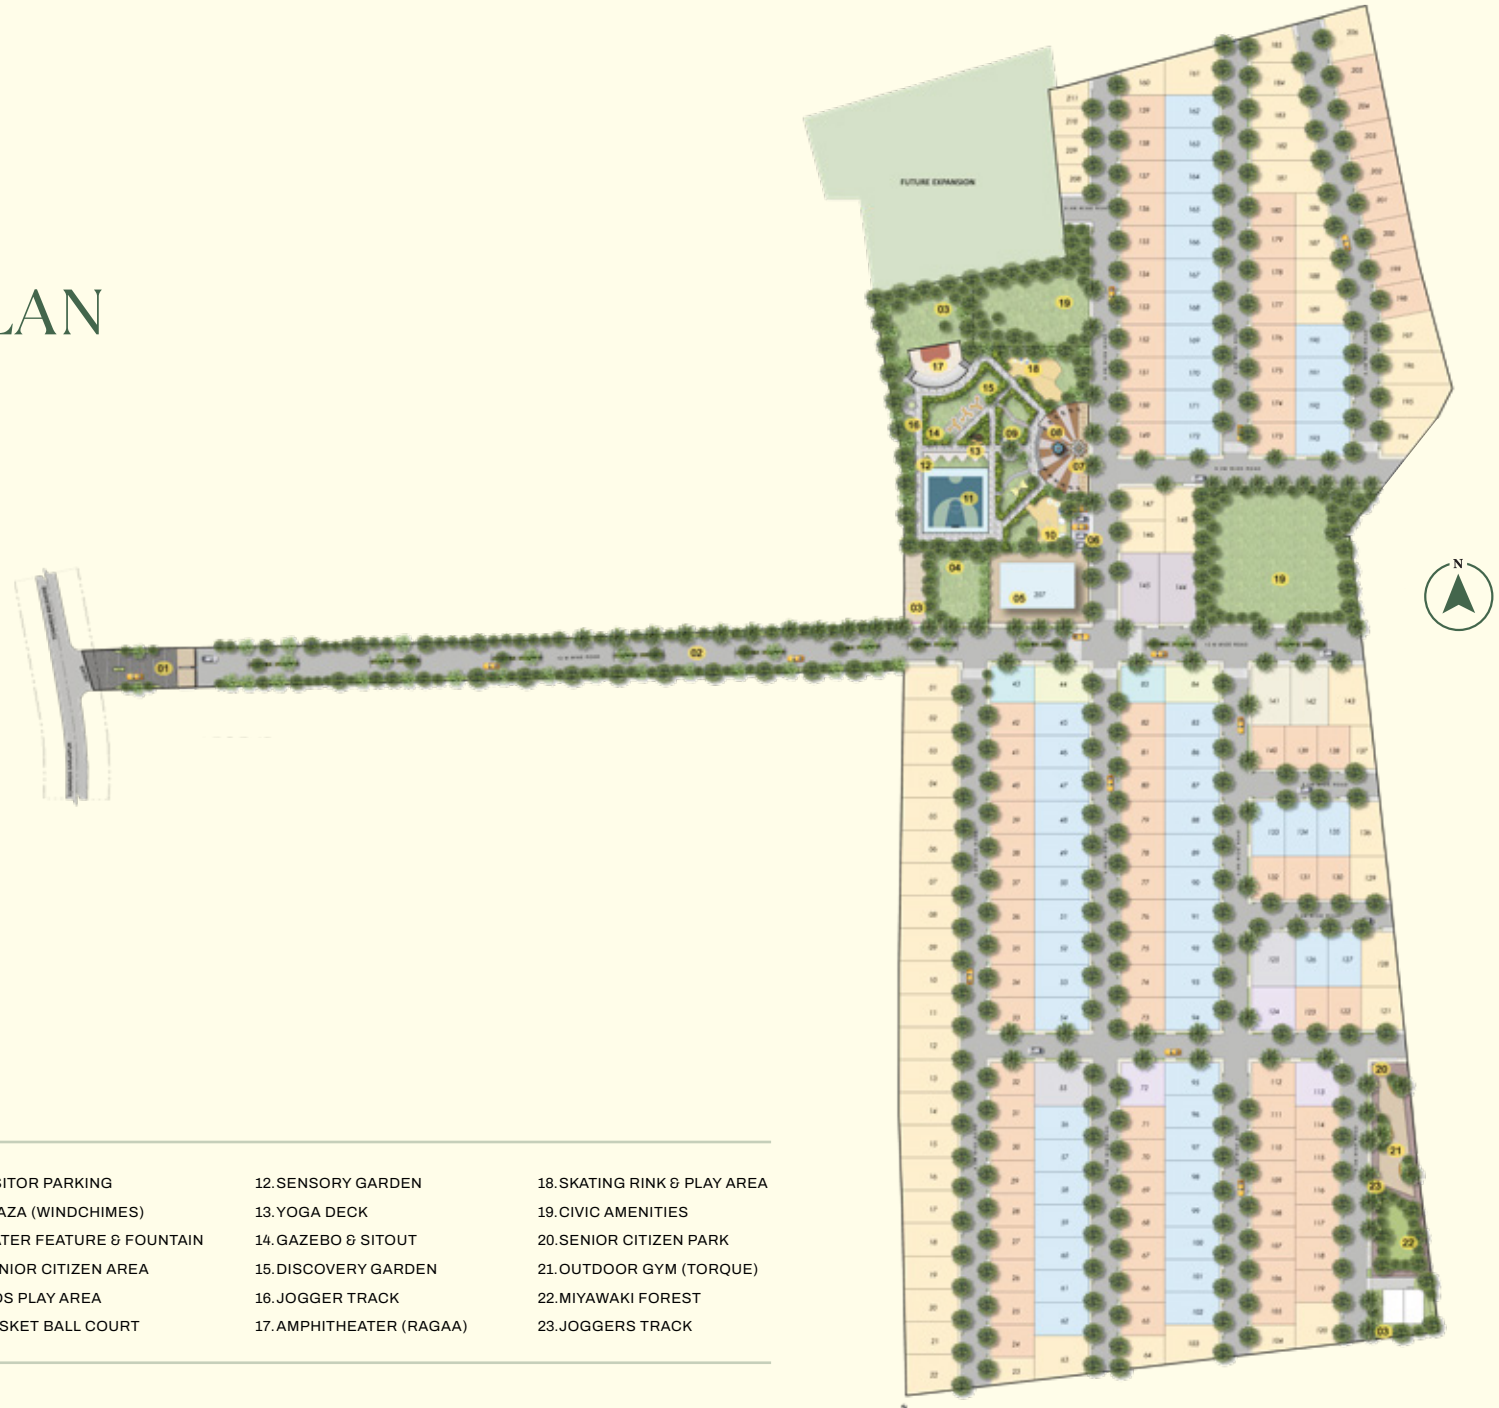

PLOT CONFIGURATION

- | | |
|---------|----------|
| 30'X40' | 34'X68' |
| 30'X50' | 40'X40' |
| 33'X40' | 40'X50' |
| 33'X50' | ODD SITE |
| 35'X55' | |

LEGEND

- | | | | |
|--|-----------------------------|--------------------------|------------------------------|
| 1. ENTRY PORTAL | 6. VISITOR PARKING | 12. SENSORY GARDEN | 18. SKATING RINK & PLAY AREA |
| 2. 12M ACCESS ROAD | 7. PLAZA (WINDCHIMES) | 13. YOGA DECK | 19. CIVIC AMENITIES |
| 3. SERVICES | 8. WATER FEATURE & FOUNTAIN | 14. GAZEBO & SITOUT | 20. SENIOR CITIZEN PARK |
| 4. MULTIPURPOSE LAWN | 9. SENIOR CITIZEN AREA | 15. DISCOVERY GARDEN | 21. OUTDOOR GYM (TORQUE) |
| 5. CLUBHOUSE (THE SOCIAL)
& SWIMMING POOL | 10. KIDS PLAY AREA | 16. JOGGER TRACK | 22. MIYAWAKI FOREST |
| | 11. BASKET BALL COURT | 17. AMPHITHEATER (RAGAA) | 23. JOGGERS TRACK |

THE DIFFERENCE LIES IN THE DETAILS.

It's the thoughtful touches that make living here feel effortless, beautiful, and complete. These details come together to create more than a community. They create a way of life- one that's wrapped in bliss.



*Artist's impression

PRIME ADDRESS

A location that is both serene and seamlessly connected-so you never have to choose.

SUSTAINABILITY AT HEART

From water harvesting to solar readiness, every detail is designed with the future in mind-so your home is beautiful in every way.

MASTER-PLANNED LAYOUT

Every plot is designed with balance in mind-privacy when you seek it, openness when you need it.

WIDE, TREE-LINED ROADS

Landscaped avenues that invite morning walks, evening rides, and the simple joy of greenery all around.

PREMIUM AMENITIES

Spaces crafted for connection, leisure, and community, turning everyday life extraordinary.

SAFETY, THOUGHTFULLY ASSURED

With a dedicated security cabin, controlled entry, and discreet CCTV monitoring across key areas, peace of mind is woven quietly into everyday life.

HOMES THAT HONOUR TOMORROW.

Every detail is designed with care for the earth, so your home feels as good for the planet as it does for you. Built on a foundation of responsibility, Silverfields ensures that tomorrow is nurtured while you enjoy today.



RAINWATER HARVESTING & EFFICIENT WATER GRIDS

Every drop preserved, every resource respected-because water is life.

SOLAR-READY INFRASTRUCTURE

Homes that are future-forward, embracing clean energy and lower footprints.

UNDERGROUND UTILITIES

A cleaner, safer environment where the landscape stays uncluttered and serene.

NATIVE VEGETATION

Lush greens chosen to preserve biodiversity, making every step feel closer to nature.

MINIMAL-WASTE CONSTRUCTION

Responsible building practices that honour the land while shaping your sanctuary.

BEST OF BOTH WORLDS.

Where modern comforts are wrapped in nature's embrace. Two lush parks - Tranquissa and Serenia form the heart of this experience.



*Artist's impression

UNDER THE GREENS OF TRANQUISSA.



*Artist's impression

Every amenity is thoughtfully designed to make each day feel richer, calmer and quietly extraordinary. Where mornings begin in green stillness, afternoons flow with play and laughter, and evenings gather around community and calm.



FOUNTAIN & CANOPIES

At the heart of it all, is a fountain that whispers a calm soothing rhythm for the soul. Around it, leafy canopies make every step feel like a walk through serenity.



RAGAA

An Amphitheatre under the open sky. Here, stories come alive- through music and moments that move you. Whether it's a community concert, a film night, or a spontaneous performance, Ragaa is where life takes centre stage.



THE SOCIAL

Your elegant clubhouse. Evenings here turn into effortless gatherings, where conversations flow over soft music, laughter glows under amber lights, and memories take root in every corner. A place that nurtures connections and lets you create your own circle of belonging.





BASKETBALL COURT

Play a quick match, feel the adrenaline, and end it all with a smile and a high-five, because here, every game brings people closer.



CHILDREN'S PLAY AREAS & PET ZONES

Where giggles echo and paws find freedom. Watch your children discover adventure and your pets chase sunshine. This is where life feels light, and every moment feels alive.



SKATING RINK

A canvas of carefree motion, a place that reminds you how fun it is to simply move. Glide, spin, stumble, laugh, and try again.





LAWN & GAZEBO

A soft sprawl of green for picnics, lazy conversations, or quiet reading under the shade. The gazebo is perfect for moments of pure relaxation.



SWIMMING POOL & KIDS' SPLASH ZONE

For children, it's pure delight. For you, it's a pause that feels like luxury. Sunlight dancing on the water, laughter echoing through the air, the poolside is where everyday moments feel like mini holidays.



WINDCHIMES

The Plaza made for perfect evenings. Where stories are shared, laughter flows, and time slows down just enough to feel beautiful.





DESIGNED FOR CALM, CRAFTED FOR MOTION - THAT'S SERENIA.

Where calm meets vitality, and every
path leads you to a gentler pace of life.




*Artist's impression



PARK & GARDENS

Step into quiet corners where time feels unhurried—the scent of fresh earth, the whisper of leaves, the soft rustle of wind. Here, nature reminds you to pause, breathe, and just be.

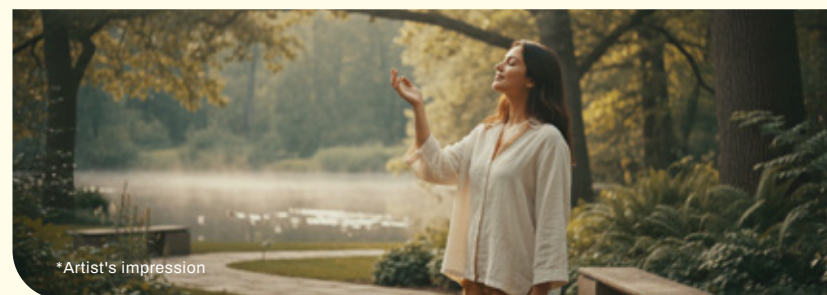


*Artist's impression



TORQUE

Your outdoor fitness zone. Every step, every stretch, every breath is an invitation to reconnect with yourself. Whether it's an early run or a twilight workout, the open air makes movement feel effortless, turning fitness into a way of life.

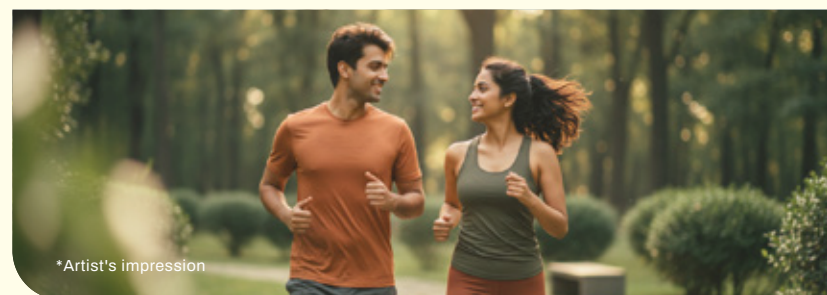

*Artist's impression

GUIDED BY PURPOSE, SHAPED BY DREAMS.

MISSION

To create lasting legacies for customers through passionately delivered, thoughtfully designed plots and spaces; built on teamwork and a commitment to delivering value for generations.

VISION

To shape a future where every Anthill plot and space becomes the foundation of a thriving, connected, and sustainable community-built with passion and transparency.

WHERE PASSION DRIVES DELIVERY.



*Artist's impression

At Anthill, we believe homes are nurtured with care, and this belief guides every decision we make, from blueprint to possession. We craft plotted developments with purpose and precision, inspired by the ant's quiet strength and intent. Built on trust, not transactions, Anthill is grounded in integrity at every step.

Rooted in a five-decade legacy of civil engineering, our vision is to create meaningful, lasting spaces across Bangalore. We transform prime parcels into premium-plotted communities where design meets function, and every detail reflects care and craftsmanship. That's exactly why we're about more than delivering spaces. We're delivering promises.

VALUES YOU CAN FEEL, EVERY DAY.

Anthill Silverfields is built on principles that make a house much more than just four walls. Every value lives in the details, shaping an environment that feels effortless yet extraordinary.



INTEGRITY

Transparent processes that inspire trust.



SUSTAINABILITY

Thoughtful practices that honour nature.



INNOVATION

Future-ready planning for generations to come.



EXCELLENCE

Craftsmanship you can see and feel.



COMMUNITY


Spaces that bring people together.

WHERE EVERY DETAIL WHISPERS A PROMISE.

“Silverfields is a promise-of homes filled with light, courtyards alive with laughter, and neighborhoods where belonging comes naturally. For us, this is not just about creating spaces; it’s about creating sanctuaries. And that’s why Silverfields is, and always will be, a community wrapped in bliss.”





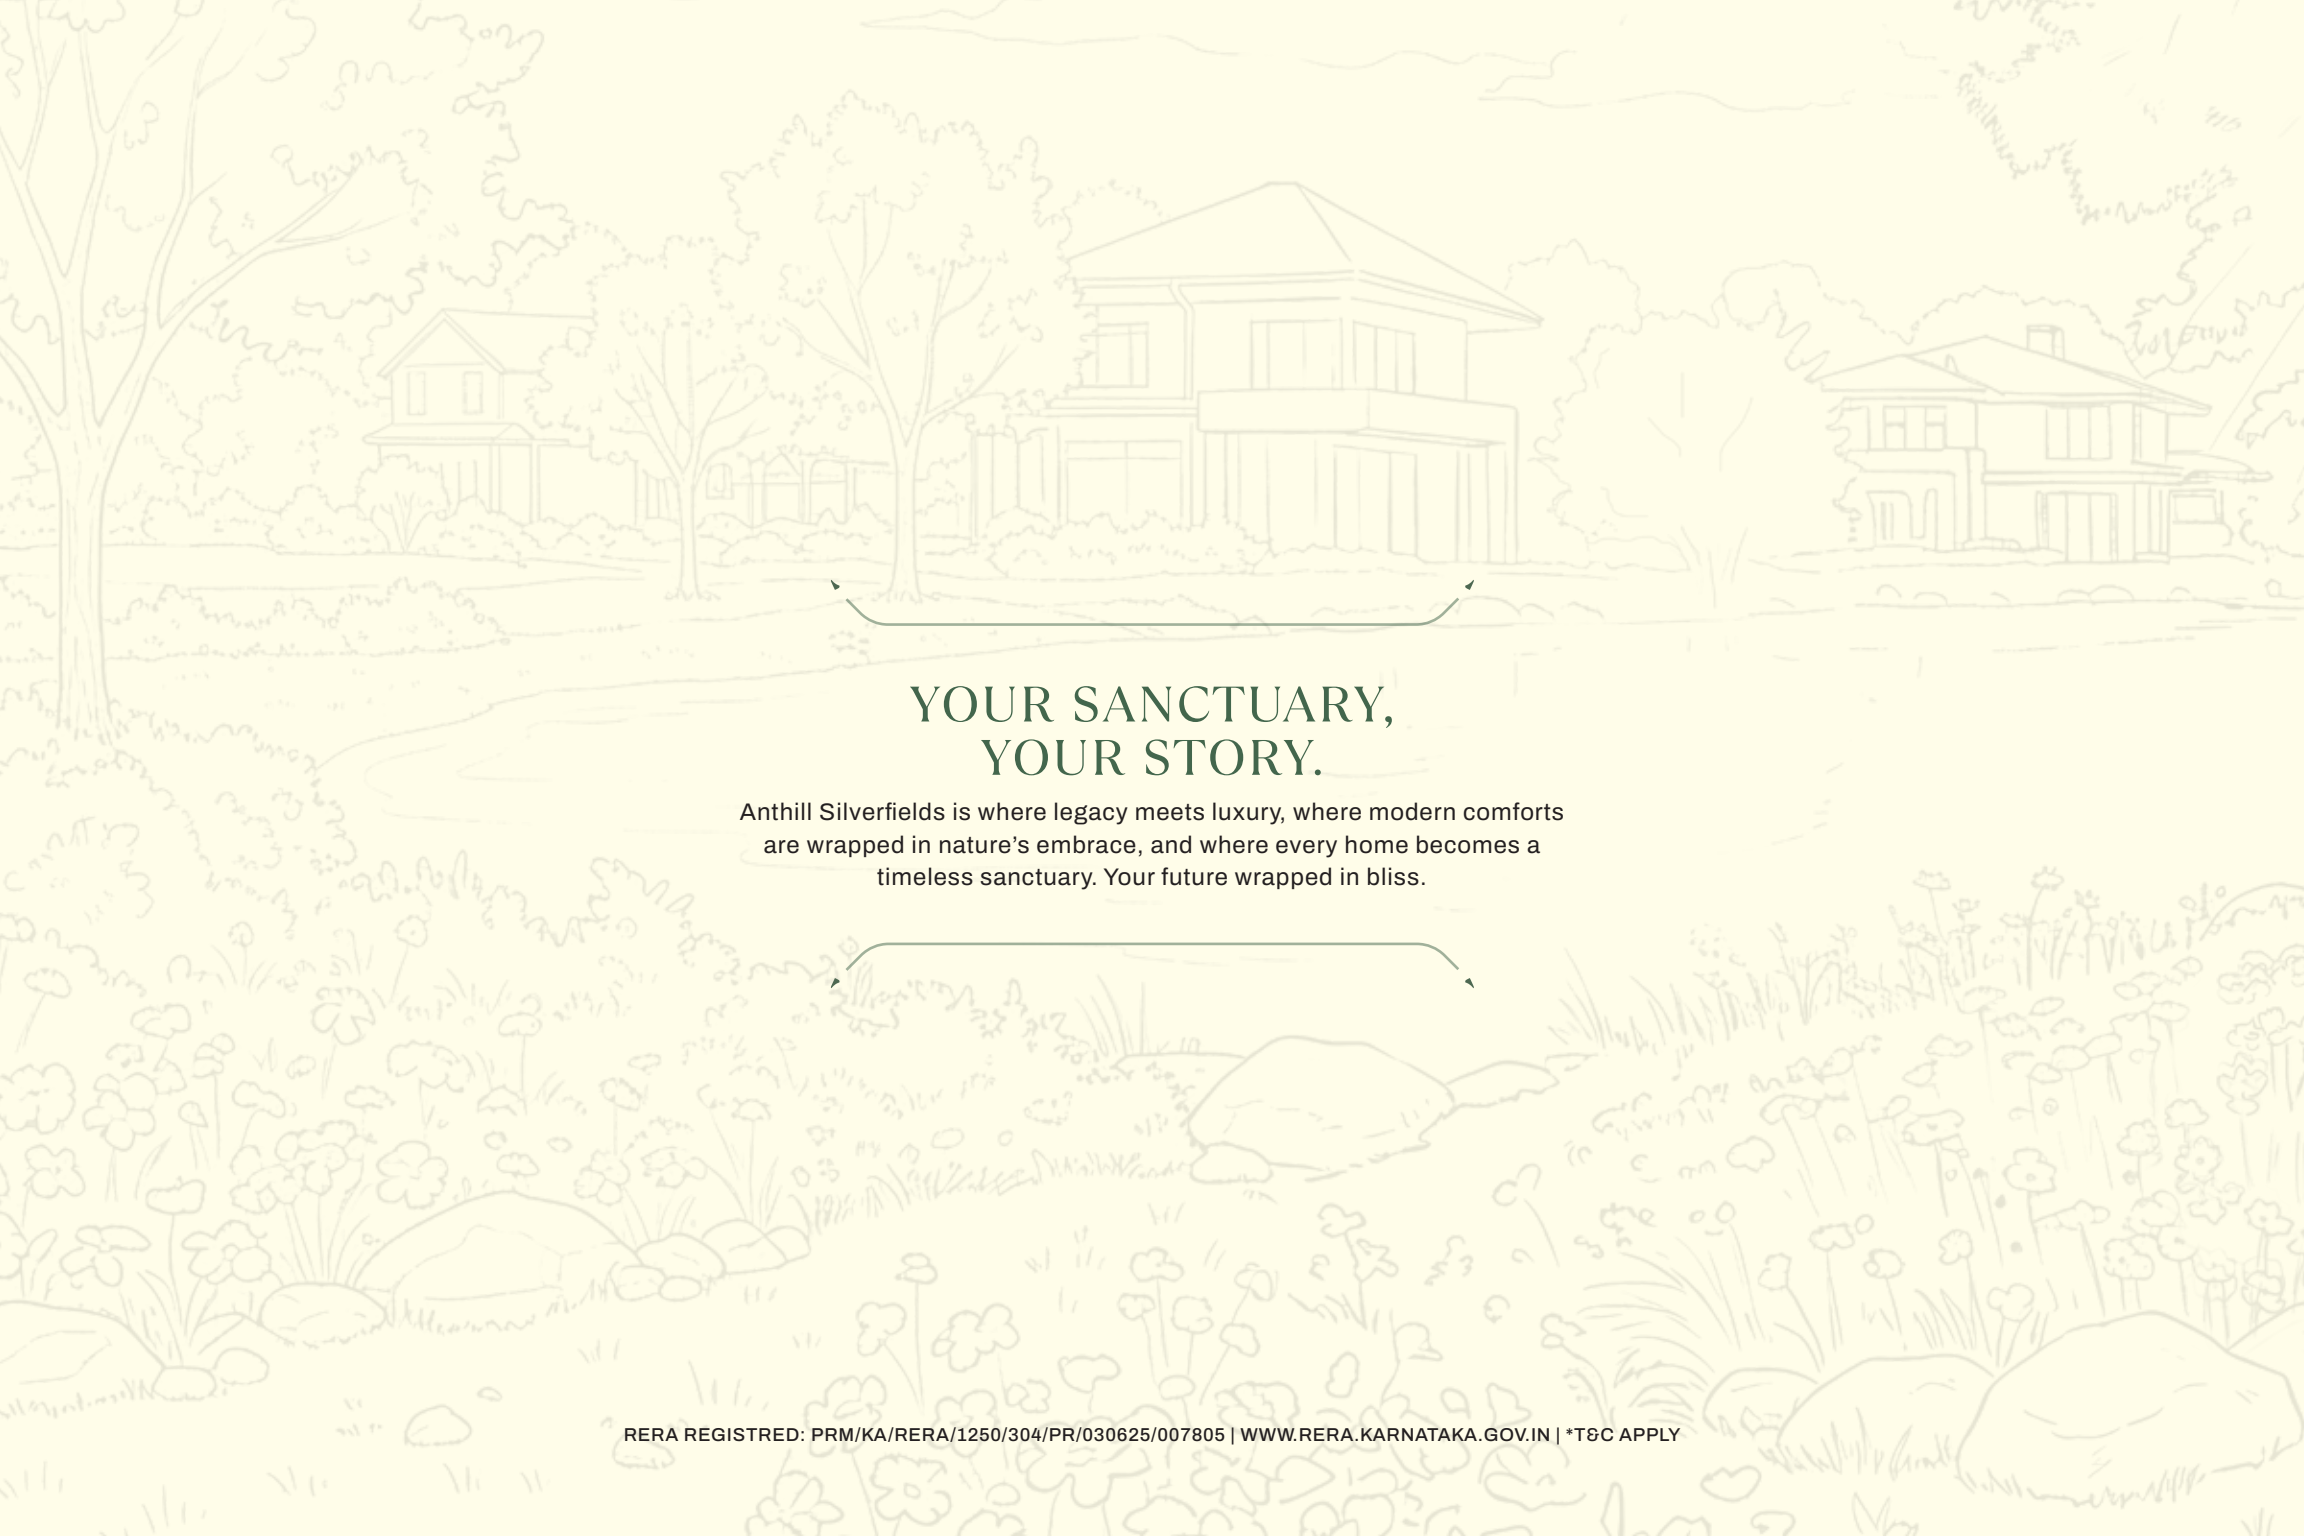

YOUR SANCTUARY, YOUR STORY.

Anthill Silverfields is where legacy meets luxury, where modern comforts are wrapped in nature's embrace, and where every home becomes a timeless sanctuary. Your future wrapped in bliss.