

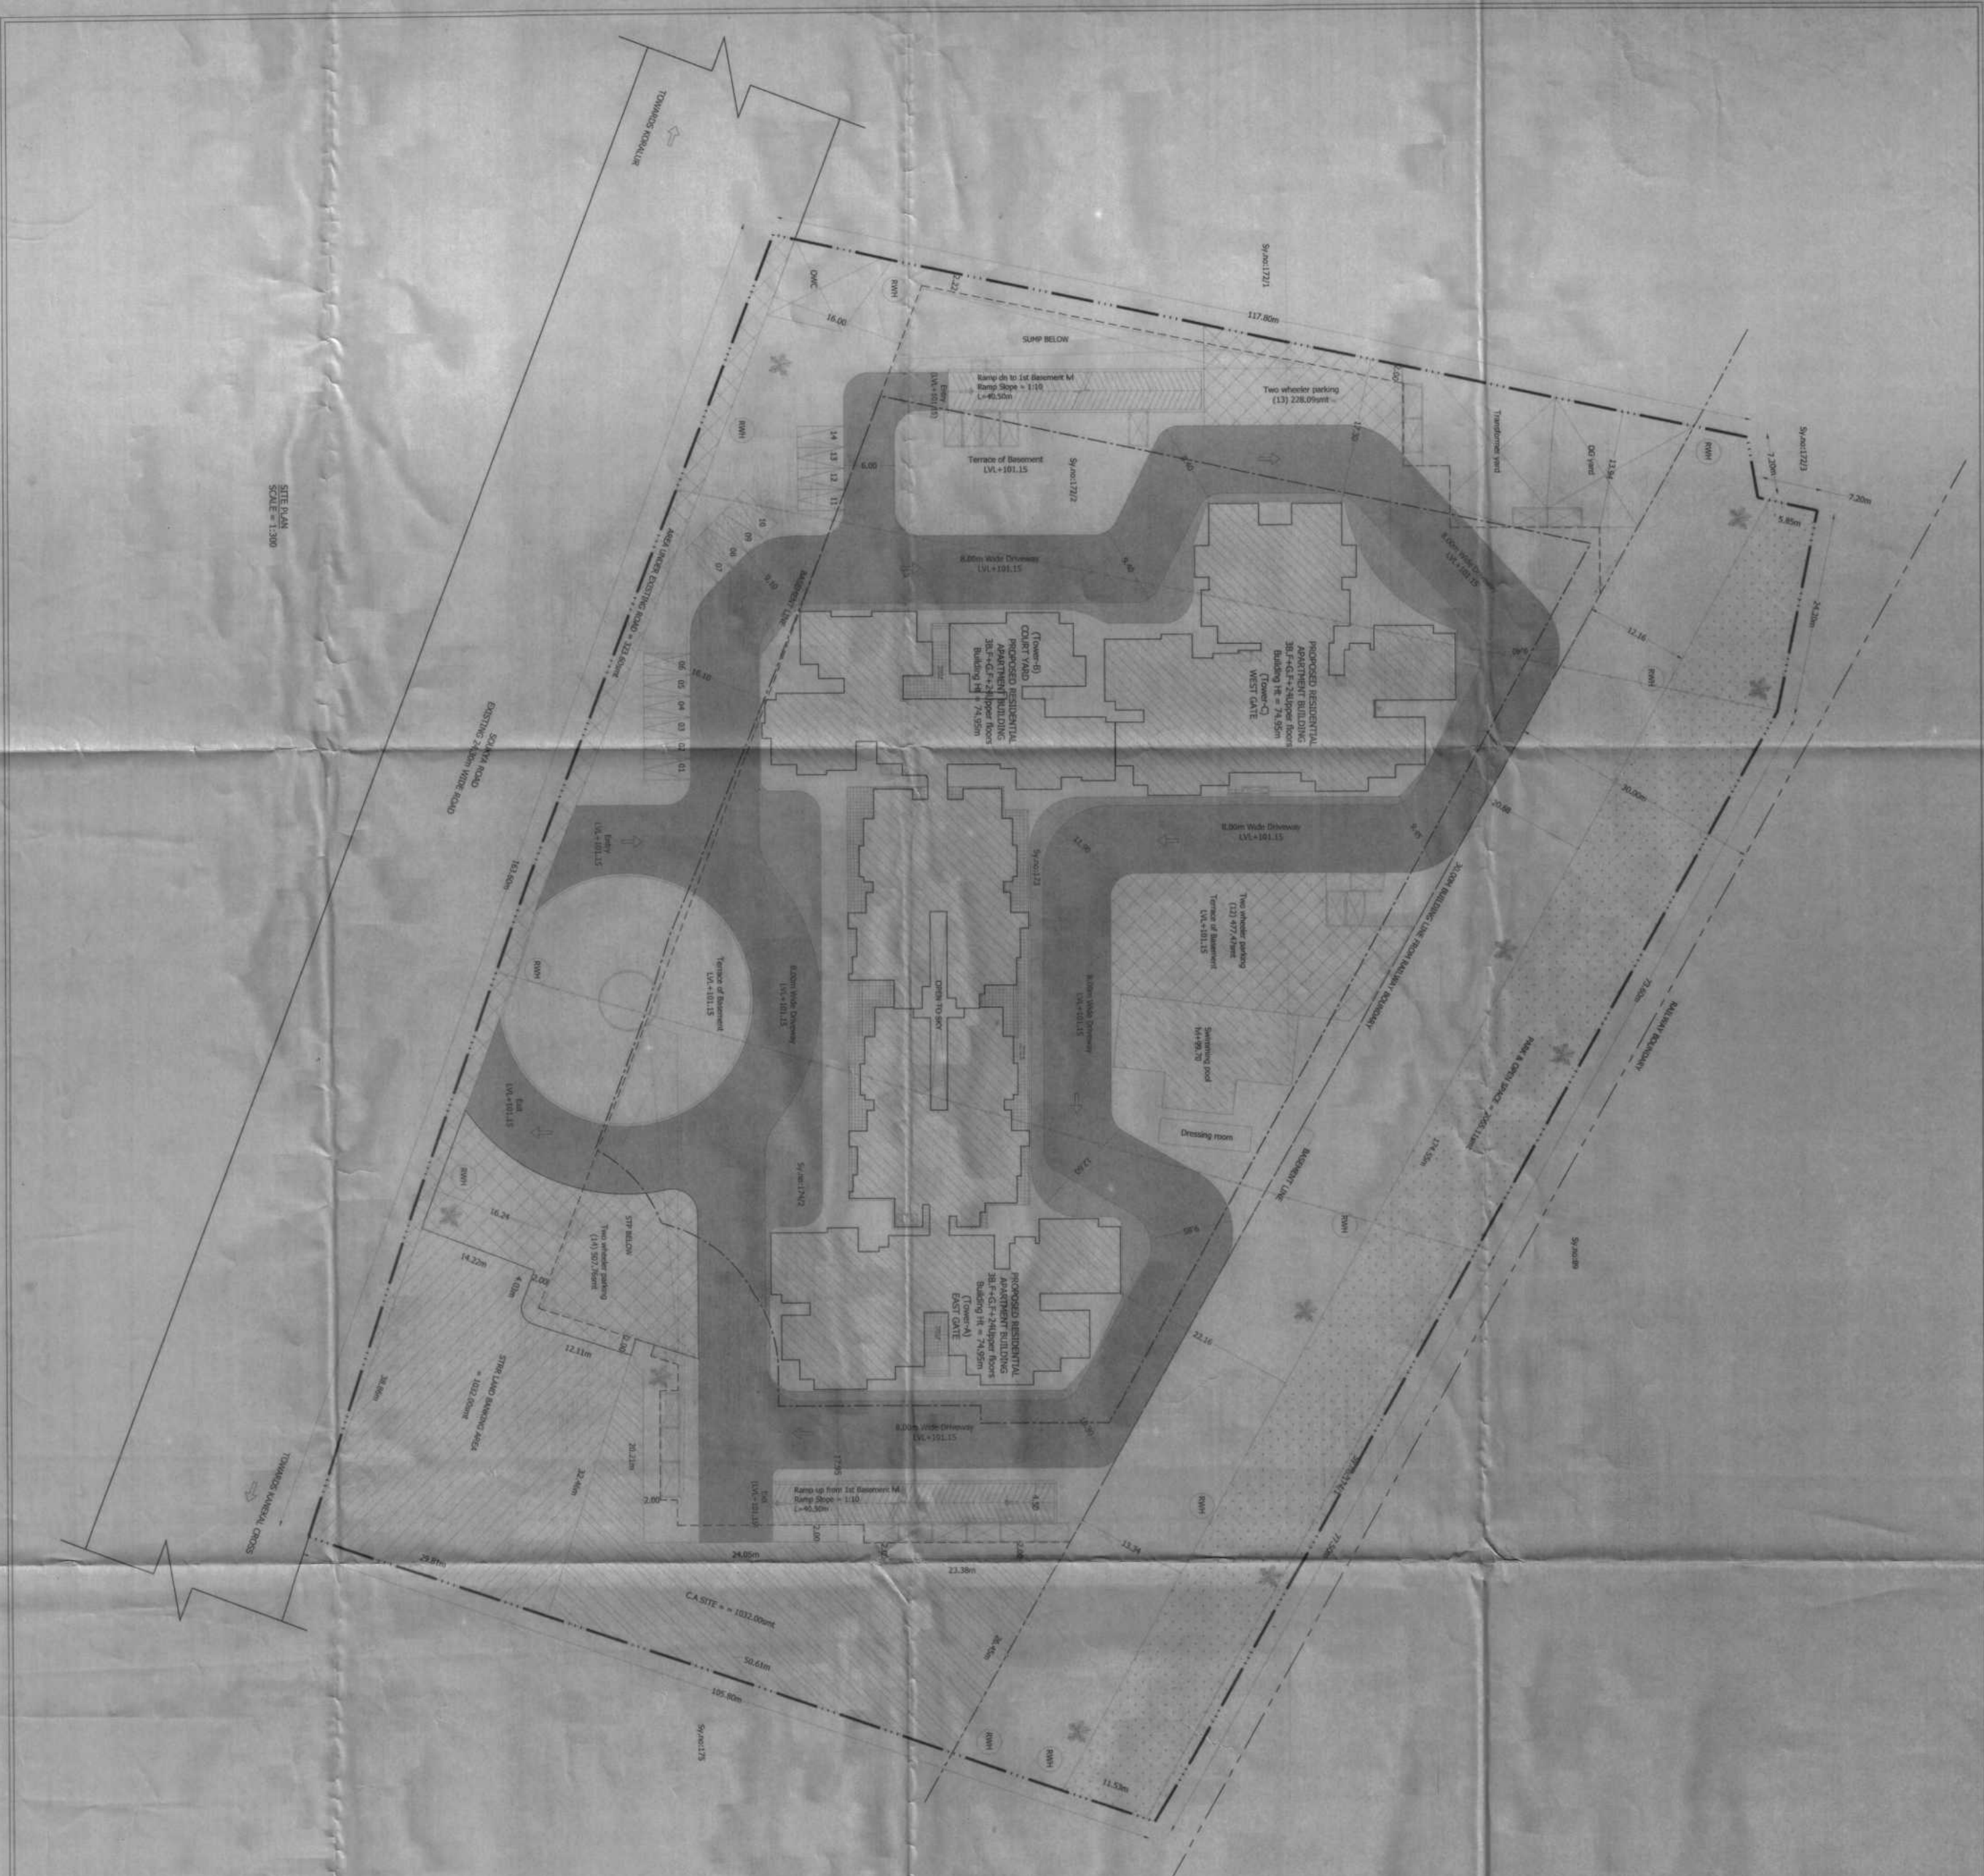
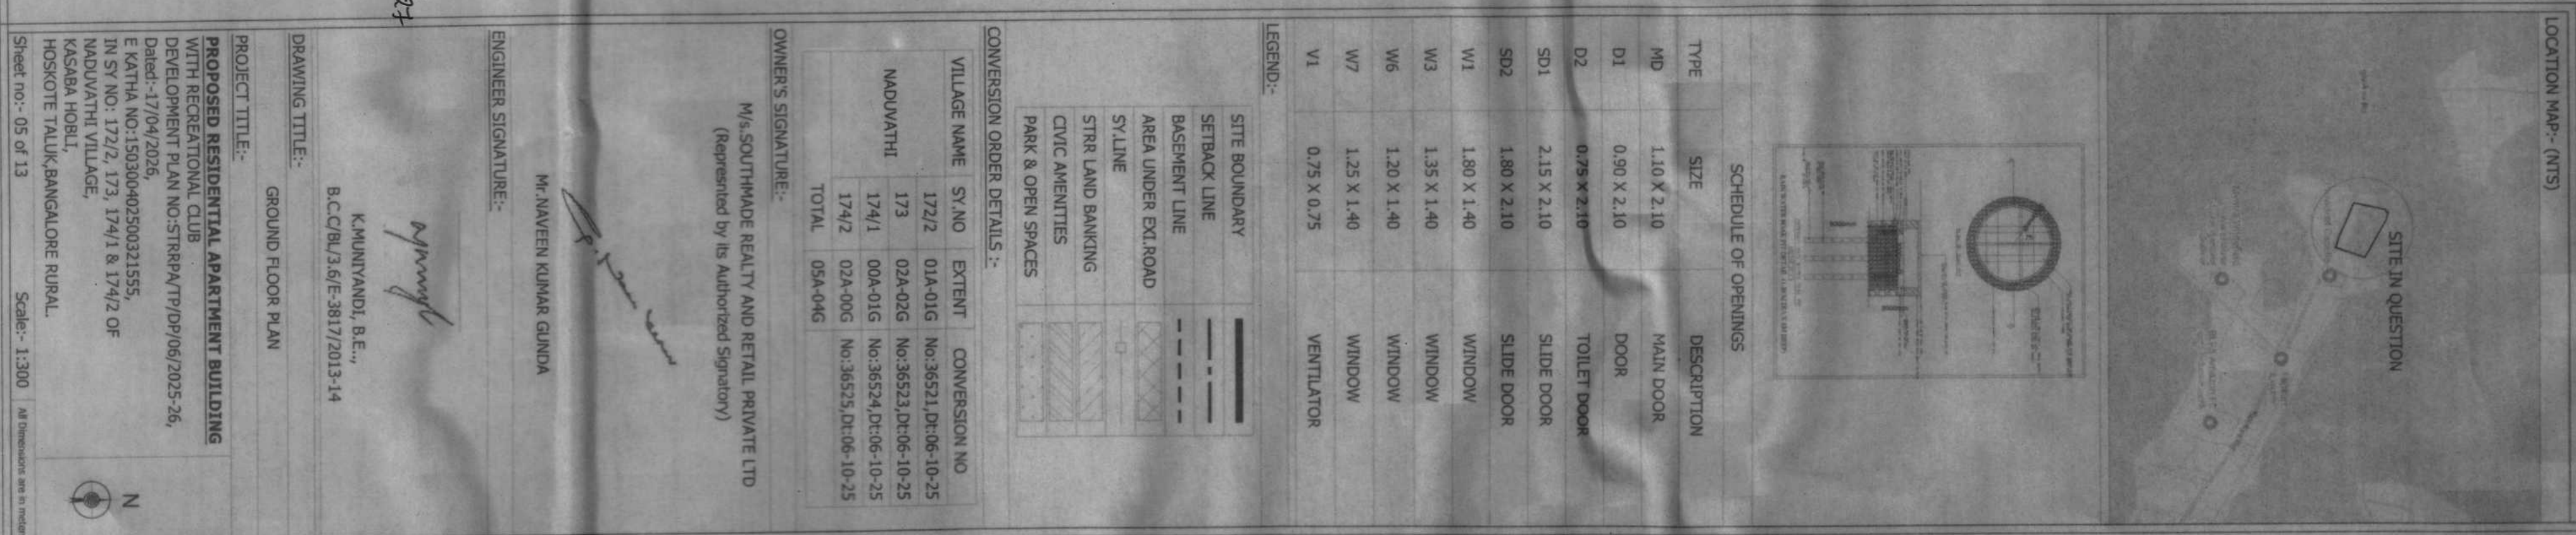


[illegible]

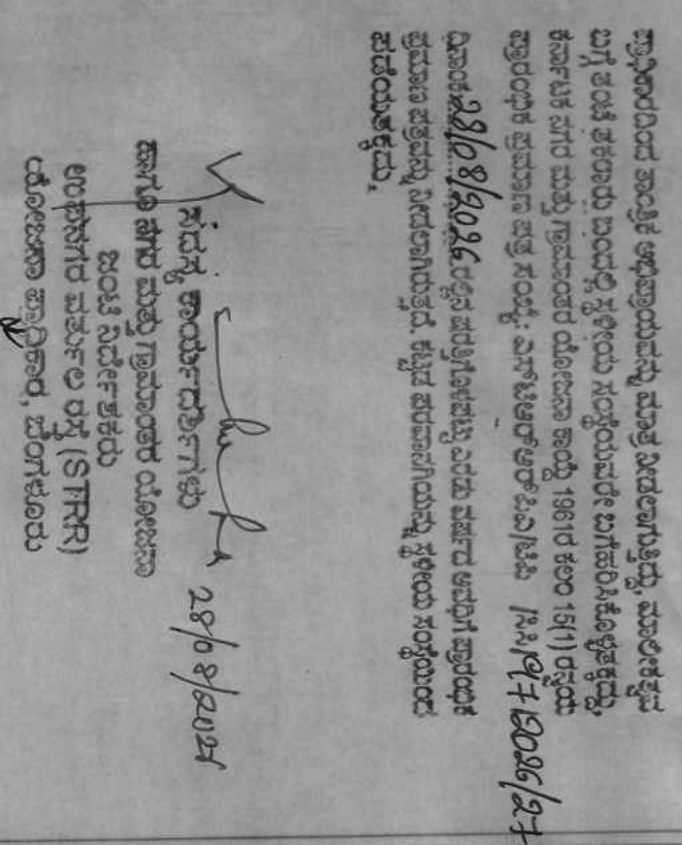

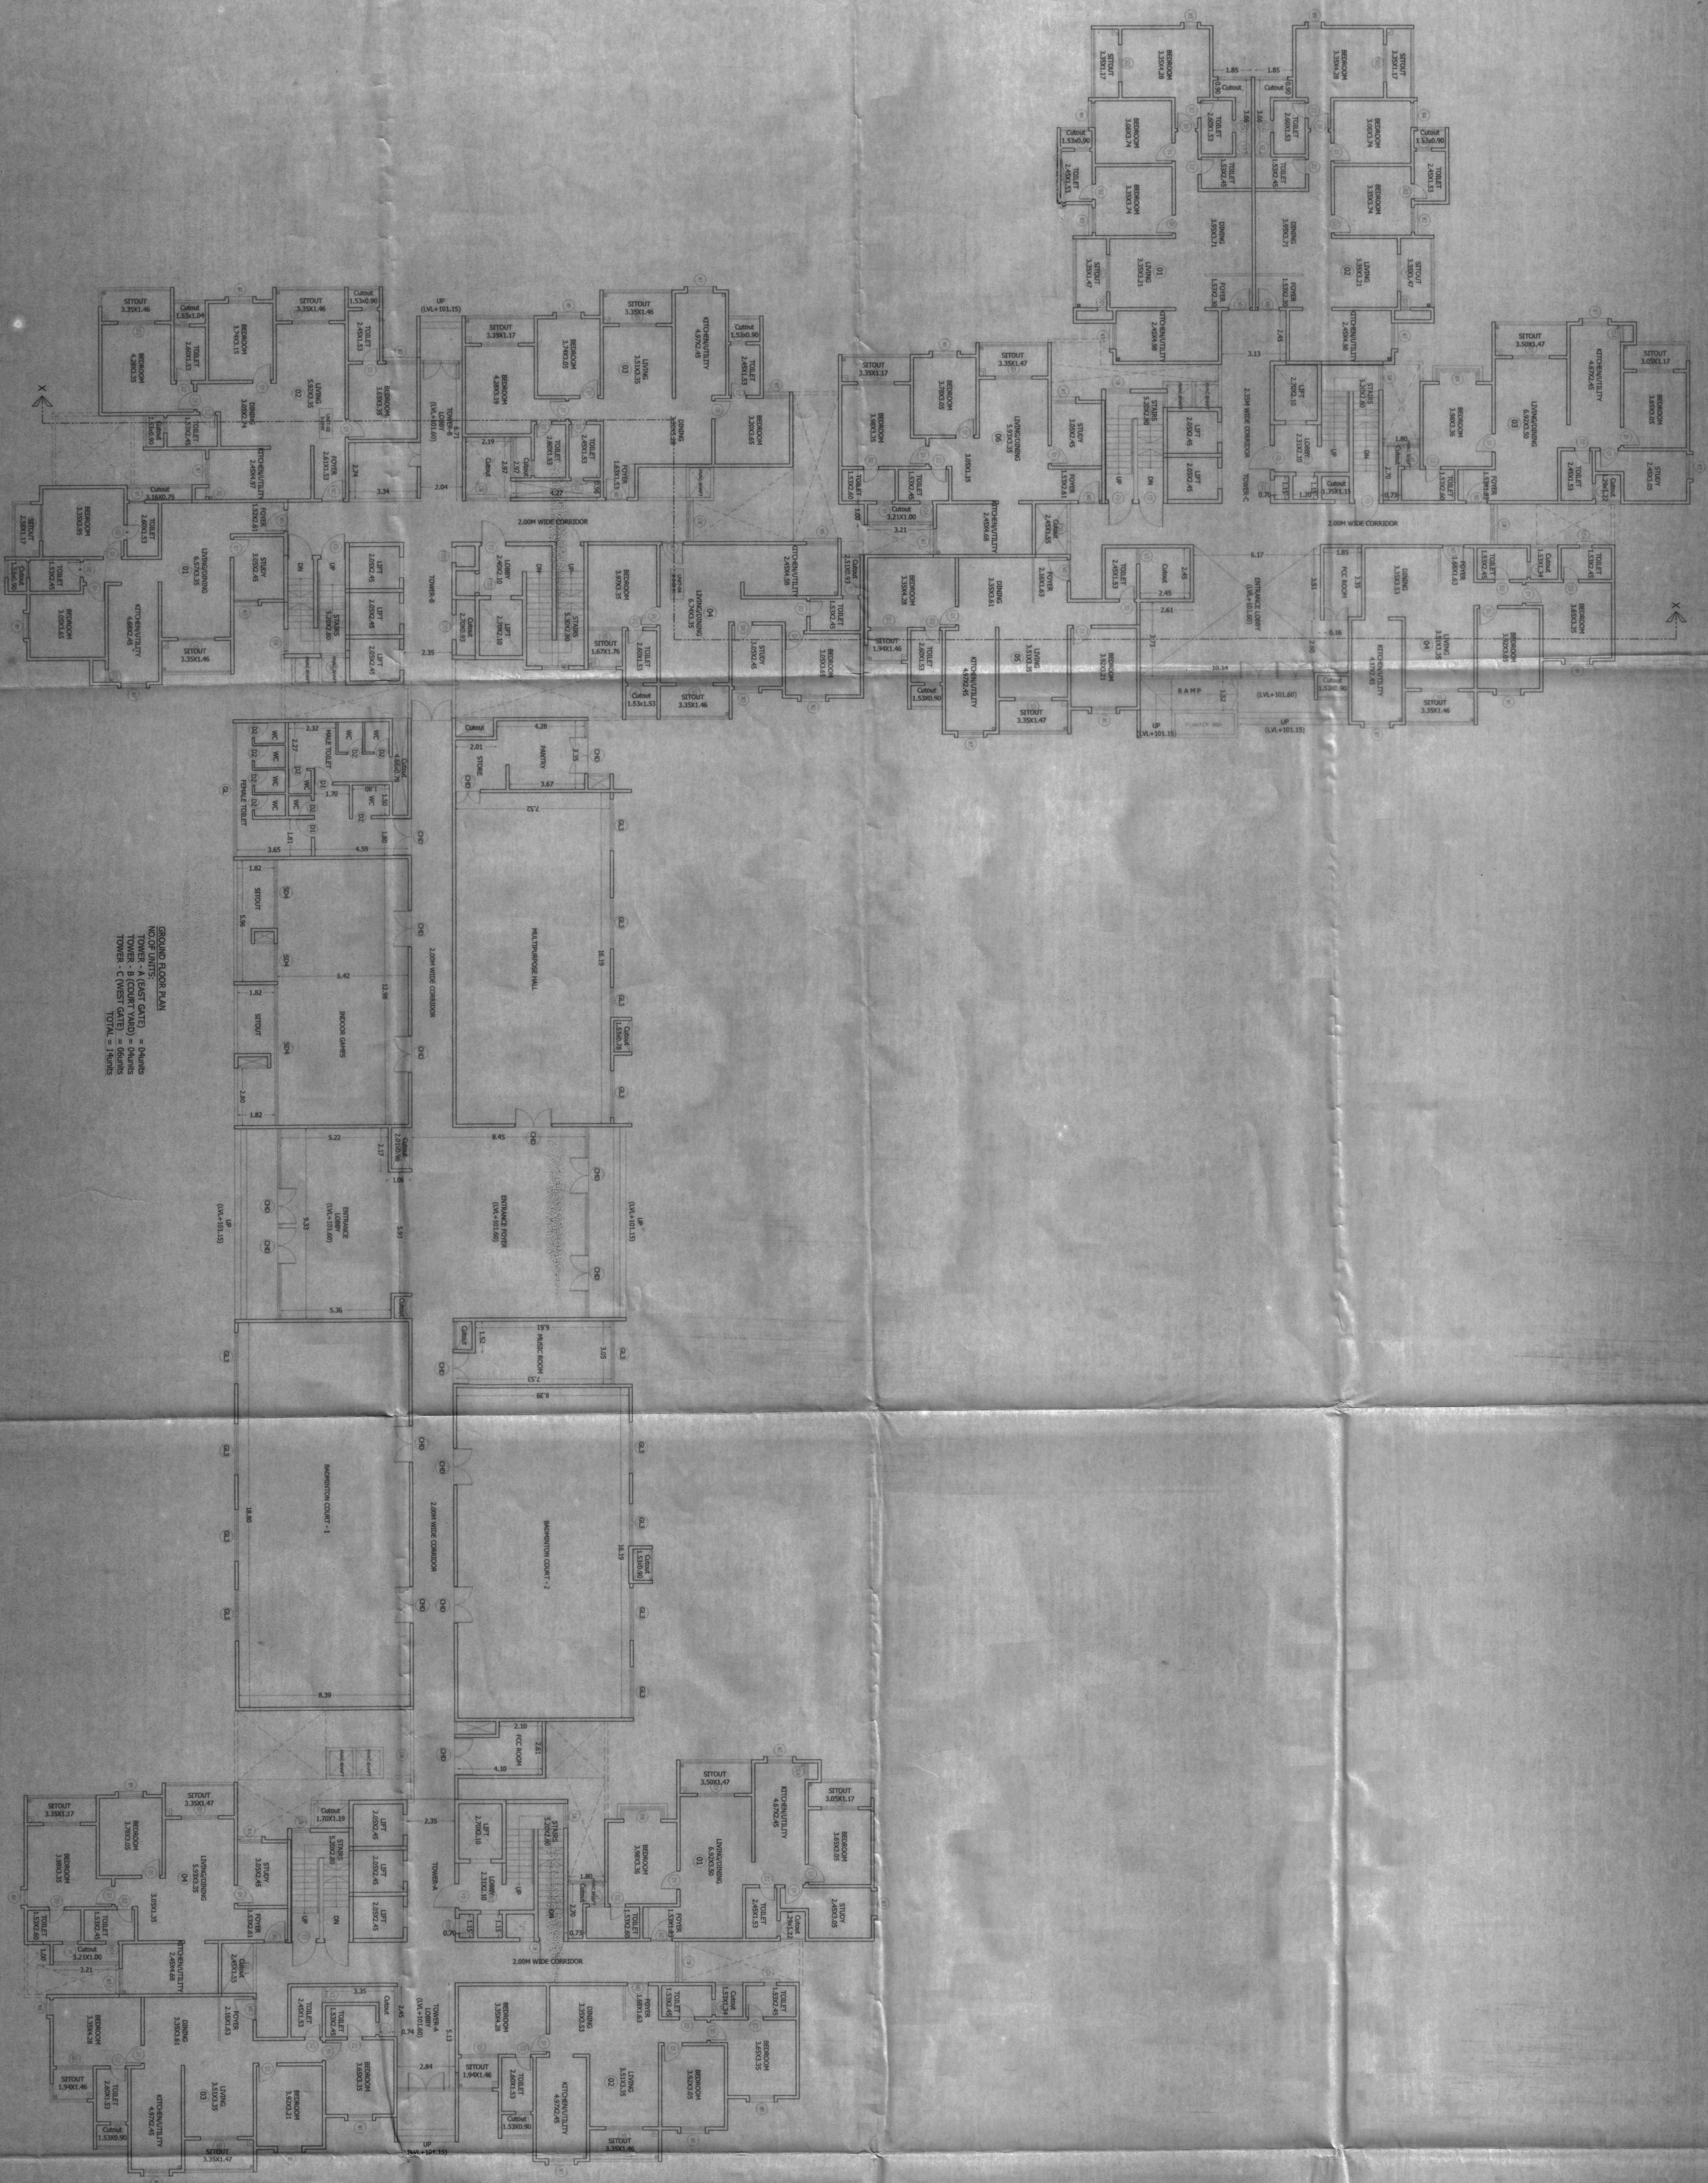


GROUND FLOOR PLAN

NO. OF UNITS:

TOWER - A (EAST GATE)	= 04units
TOWER - B (COURT YARD)	= 04units
TOWER - C (WEST GATE)	= 06units
TOTAL	= 14units

ಸದಸ್ಯ ಕಾರ್ಯದರ್ಶಿಗಳು
ಜಾಗೂ ನಗರ ಮುಖ್ಯ ಕ್ರಮಾಚಾರಿಯೊಬ್ಬನ
ಉಪನಗರ ವರ್ತಕರ ಸೆ (SAR)
ಯೊಬ್ಬನು ಪ್ರಾಧಿಕಾರ ಬೆಂಗಳೂರು

ಪ್ರಾಚೀನರಾದ ಕೂವರ ಅಕ್ಕಿಪುಷ್ಪಯ್ಯನವರು ದಾಖಲೆ ನೀಡಿದಾಗಿದ್ದು, ಮೂಲ ಕಟ್ಟಡ
 ಧಗ್ಗೆ ಕೆಡೆಕೆ ಕುಸಿದು ಬಿದ್ದಿದ್ದು ಕೃಷ್ಣರಾಜ್‌ಪೇಟೆ ಬಾಹ್ಯಾಂಗ ಕಟ್ಟಡ ಕಟ್ಟು
 ಕಟ್ಟುವಾಗ ಮತ್ತೆ ಗ್ರಾಮದಲ್ಲೇ ಮೇಲಿನ ಕಟ್ಟಡ 1860 ರಿಂದ 1871 ರಂತೆ
 ಕಟ್ಟಲಾಯಿತು ಕೃಷ್ಣರಾಜ್‌ಪೇಟೆ ಎಂಬಲ್ಲಿ ಎಂಬಿಬಿಬಿ ಆಗಲೇ 1841ರ
 ದಿನಾಂಕದಲ್ಲಿ ಸಿ.ಬಿ.ಎಸ್.ನಲ್ಲಿ ಮಲ್ಲಪ್ಪನವರು ಮಾತ್ರ ವಸತಿ ಆಗಲಿಲ್ಲ ಹತ್ತಿರ
 ಕೃಷ್ಣರಾಜ್‌ಪೇಟೆ ಎಂಬಲ್ಲಿ ಬಿದ್ದು, ಕಟ್ಟಡ ಕುಸಿದಾಗಿದ್ದು ಕೃಷ್ಣರಾಜ್‌ಪೇಟೆ ಎಂಬಲ್ಲಿ
 ಕಟ್ಟಲಾಯಿತು.

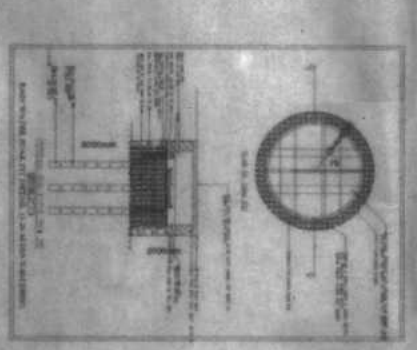

SCHEDULE OF OPENINGS		
TYPE	SIZE	DESCRIPTION
01	1.10 X 2.10	MAIN DOOR
02	0.60 X 2.10	TOILET DOOR
03	2.10 X 2.10	STAIR DOOR
04	1.80 X 2.10	STAIR DOOR
05	1.20 X 2.40	WINDOW
06	1.20 X 2.40	WINDOW
07	1.20 X 2.40	WINDOW
08	1.20 X 2.40	WINDOW
09	1.20 X 2.40	WINDOW
10	1.20 X 2.40	WINDOW
11	0.5 X 0.5	VENTILATOR

[illegible]

PROJECT 11C: PROPOSED RESIDENTIAL APARTMENT BUILDING WITH RECREATIONAL CLUB DEVELOPMENT OF PLAN NO. 378884/10/09/06/0025-26, DEVELOPED BY: 12/04/0026, E. KATHA NO. 150/0004/05/0031555, IN SY NO. 12722, 173, 124/1 & 124/2 OF NAGAWATH VILLAGE, KASABA HOBLI, HOSKOTE TALUK, BANGALORE RURAL.

Scale: 1:1125

46. Dimensions in m are indicated

Sheet No.: 06 of 13



