


NOTE:-
(AS per conversion order the area is 33Acre 20.5Guntas but
Physical Boundary is 33Acre 05.75Guntas less by 14.75G)
AREA CONSIDERED FOR LAYOUT IS
33ACRES 05.75GUNTAS (134126.13 SQM)

ONLY FOR THE DEMARCATION AND DEVELOPMENT PURPOSE

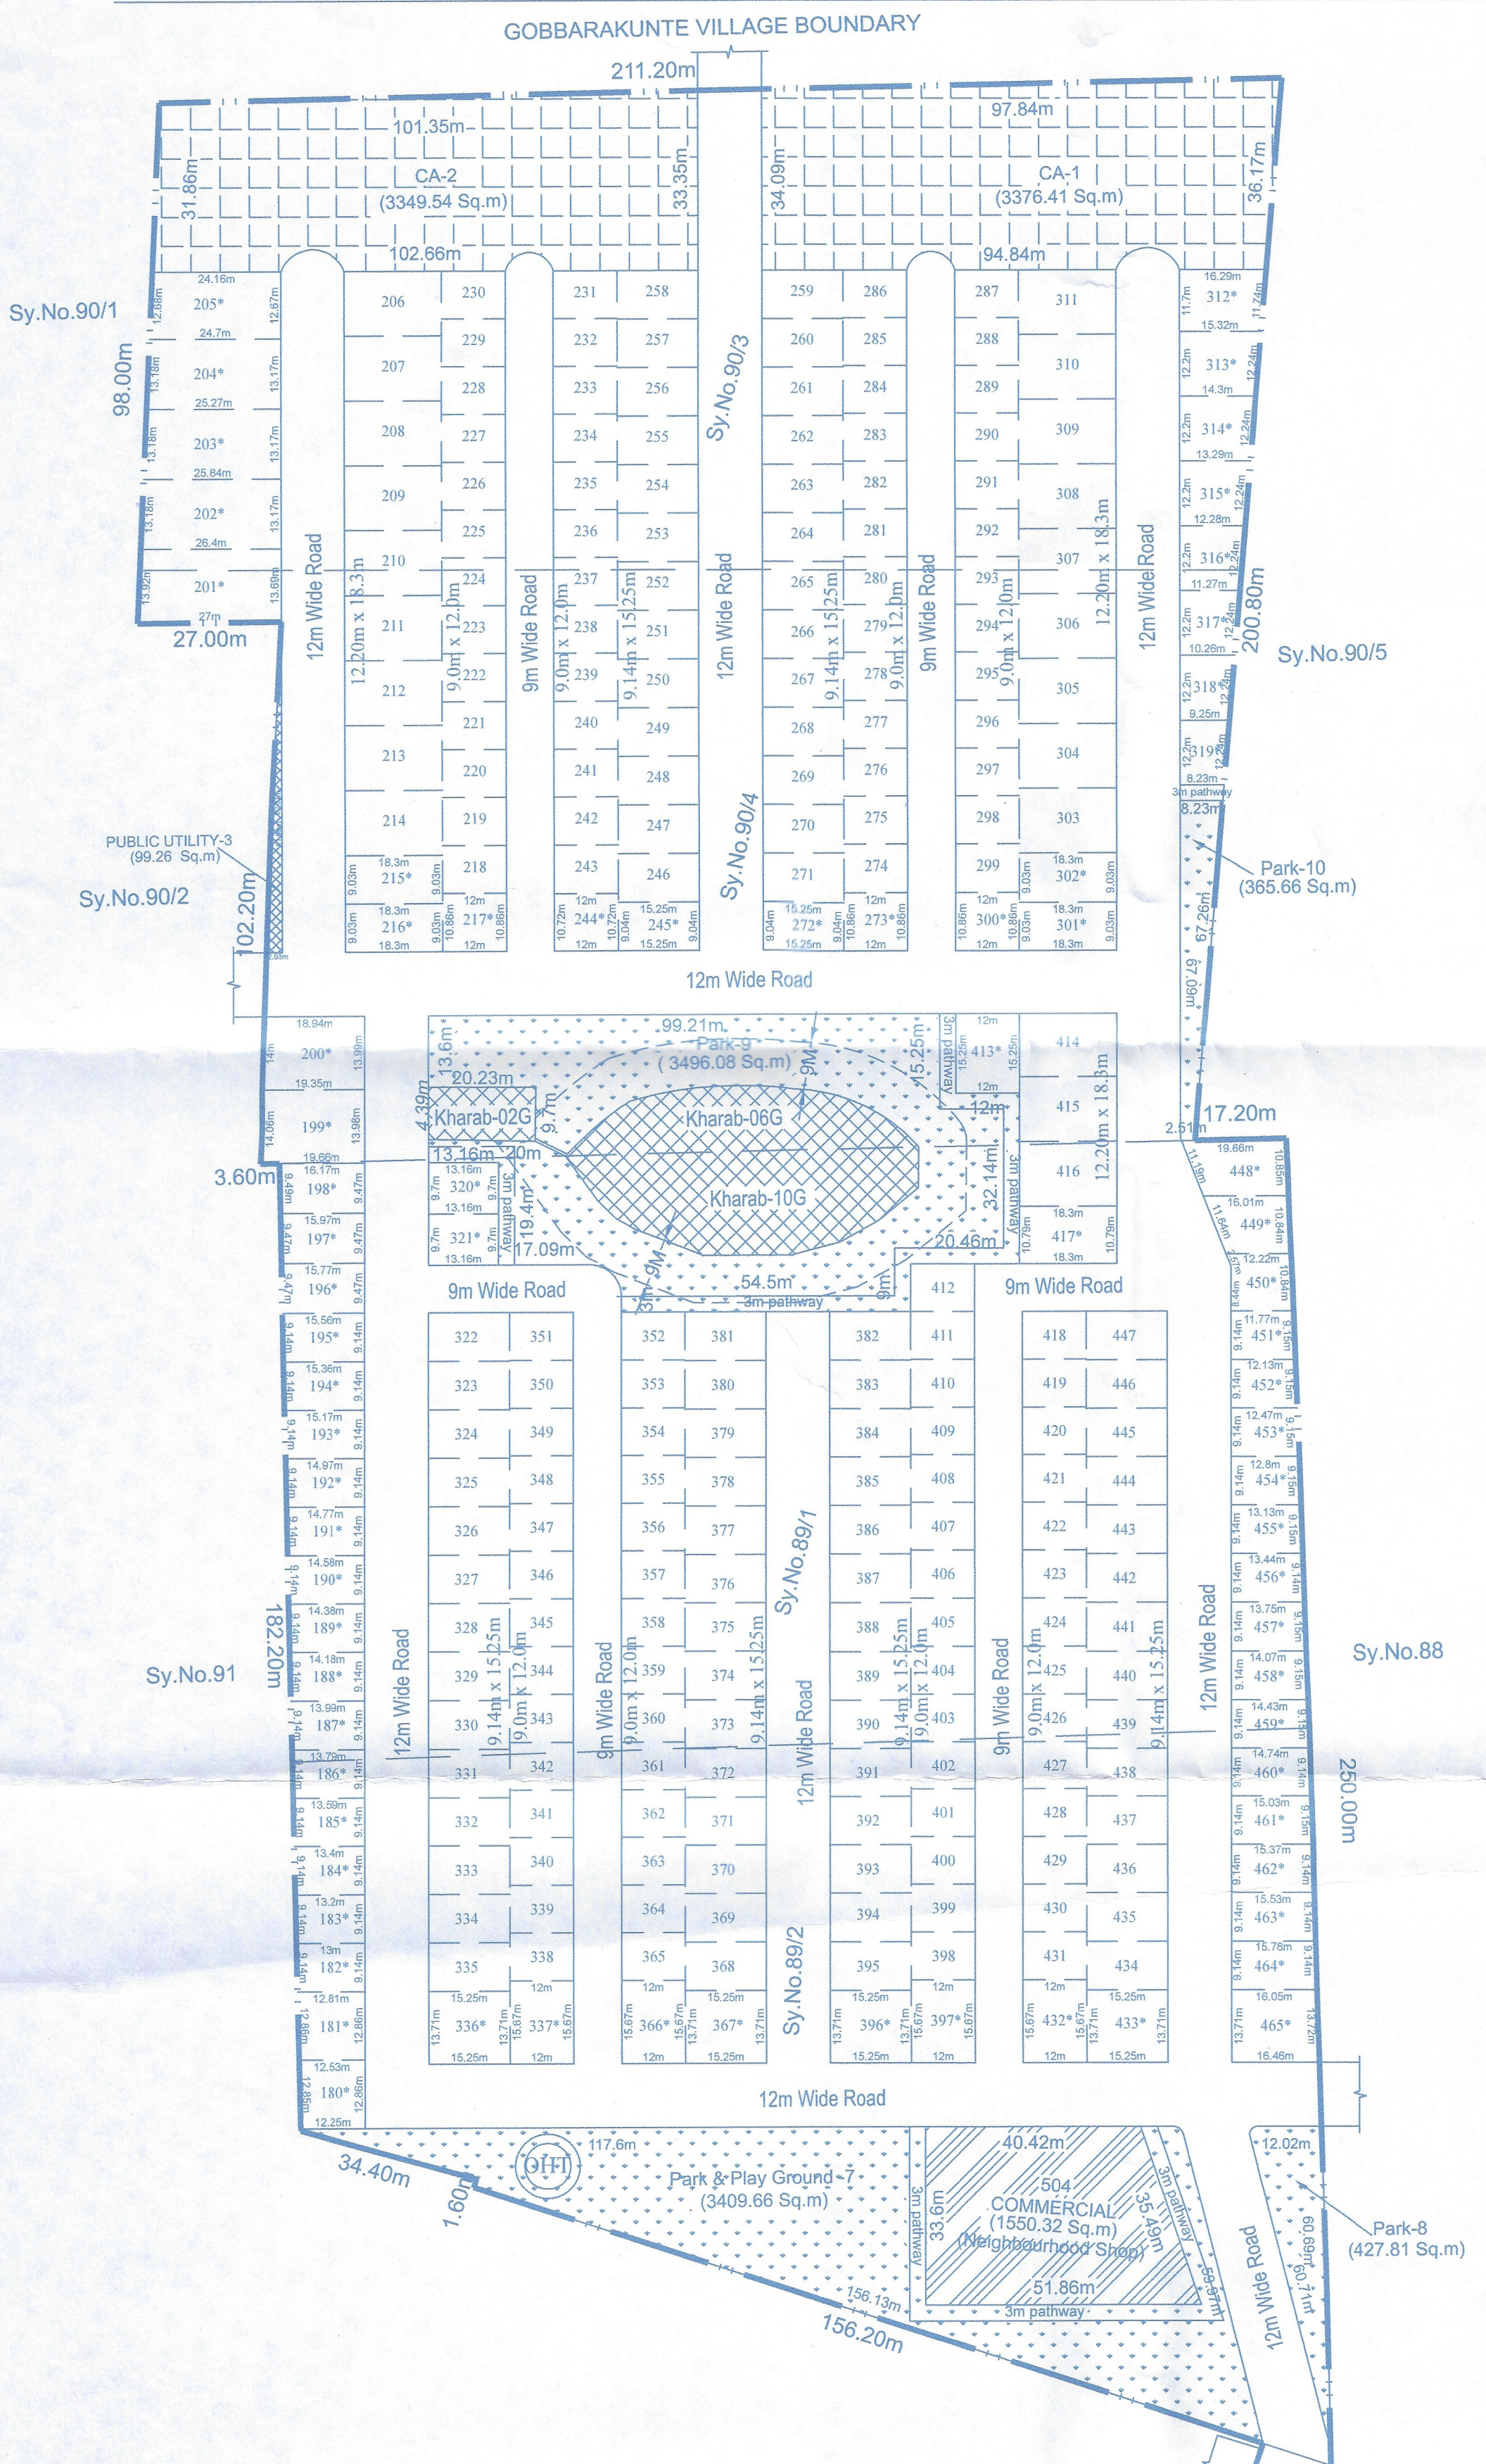


PLOT DETAILS			
DIMENSIONS	SITE NUMBERS	TOTAL NOS	TOTAL AREA IN SQM
9.00m x 12.00m	44,45,46,47,48,49,50,51,52,53,54,55,56,57,58,59,60,61,62,63,64,65,66,67,68,69,70,71,72,73,74,75,76,77,78,79,80,81,111,112,113,503,504	179	19332.00
9.14m x 15.24m	150,151,152,153,395,436,437,438,439,440,441,442,443,444,445,446,447	116	16168.66
12.20m x 18.30m	84,85,86,87,311,414,415,416	044	9823.44
COMMERCIAL (Neighbourhood Shop)	504	001	1550.32
ODD SITES*		164	25679.30
TOTAL		504	72553.72

PARK DETAILS	
SL.NO.	AREA (SQM)
Park-1	617.88
Park-2	1025.75
Park-3	244.19
Park-4	490.50
Park-5	2877.53
Park-6	545.40
Park-7	3409.66
Park-8	427.81
Park-9	3496.08
Park-10	365.66
TOTAL	13500.47


CA DETAILS	
SL.NO.	AREA (SQM)
CA-1	3376.41
CA-2	3349.54
TOTAL	6725.95

PUBLIC UTILITY DETAILS	
SL.NO.	AREA (SQM)
PUBLIC UTILITY-1	63.58
PUBLIC UTILITY-2	327.56
PUBLIC UTILITY-3	99.26
TOTAL	490.40

ODD SITE DIMENTION					
SL.NO	SITE.NO	AREA IN (SQM)	SL.NO	SITE.NO	AREA IN (SQM)
1	1	173.12	83	245	137.91
2	2	185.55	84	272	137.91
3	3	227.73	85	273	130.36
4	4	294.61	86	300	130.36
5	5	143.85	87	301	165.31
6	6	146.77	88	302	165.25
7	7	149.38	89	312	184.87
8	8	152.02	90	313	180.68
9	9	154.81	91	314	168.34
10	10	157.56	92	315	155.99
11	11	160.27	93	316	143.85
12	12	162.98	94	317	131.31
13	13	165.31	95	318	118.96
14	14	164.20	96	319	106.62
15	15	165.67	97	320	127.68
16	16	169.85	98	321	127.68
17	17	170.21	99	336	209.13
18	18	169.60	100	337	188.08
19	19	168.01	101	338	183.08
20	20	165.69	102	357	209.13
21	21	163.28	103	396	209.13
22	22	160.68	104	397	188.08
23	23	158.00	105	413	183.00
24	24	283.06	106	417	197.44
25	25	257.42	107	432	188.08
26	43	123.12	108	433	209.13
27	82	195.81	109	448	190.28
28	83	195.81	110	449	152.60
29	87	201.30	111	450	126.00
30	108	167.26	112	451	109.26
31	109	167.99	113	452	112.43
32	110	191.87	114	453	115.47
33	143	186.37	115	454	118.51
34	144	196.02	116	455	121.43
35	162	134.82	117	456	124.28
36	163	132.12	118	457	127.15
37	164	128.27	119	458	130.19
38	165	126.39	120	459	133.39
39	166	123.42	121	460	136.03
40	167	120.71	122	461	138.81
41	168	119.05	123	462	140.97
42	169	117.37	124	463	143.06
43	170	115.59	125	464	145.45
44	171	113.95	126	465	222.89
45	172	112.91	127	466	235.76
46	173	110.78	128	467	164.28
47	174	108.10	129	468	152.07
48	175	105.97	130	469	151.65
49	176	104.76	131	470	151.71
50	177	103.33	132	471	151.55
51	178	102.16	133	472	151.30
52	179	135.99	134	473	151.26
53	180	159.32	135	474	147.91
54	181	162.87	136	475	143.41
55	182	117.95	137	476	138.92
56	183	119.75	138	477	134.42
57	184	121.55	139	478	129.92
58	185	123.35	140	479	125.43
59	186	125.15	141	480	120.93
60	187	126.95	142	481	116.43
61	188	128.74	143	482	111.94
62	189	130.54	144	483	107.27
63	190	132.34	145	484	107.57
64	191	134.14	146	485	114.99
65	192	135.94	147	486	122.19
66	193	137.74	148	487	122.21
67	194	139.54	149	488	145.60
68	195	141.33	150	489	144.47
69	196	143.10	151	490	144.77
70	197	150.23	152	491	143.07
71	198	152.16	153	492	142.37
72	199	271.87	154	493	141.68
73	200	267.90	155	494	140.98
74	201	368.27	156	495	140.28
75	202	343.96	157	496	139.58
76	203	336.49	158	497	138.88
77	204	329.01	159	498	138.18
78	205	309.47	160	499	137.48
79	215	165.25	161	500	136.78
80	216	165.31	162	501	136.08
81	217	130.36	163	502	135.39
82	244	128.68	164	503	134.69
TOTAL(A)	13616.56	TOTAL(B)	12062.74		
TOTAL(A+B)			25679.30		

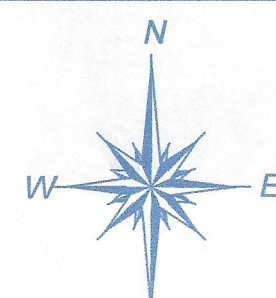

SCALE:-1:1000{1Cm=10Mtr}

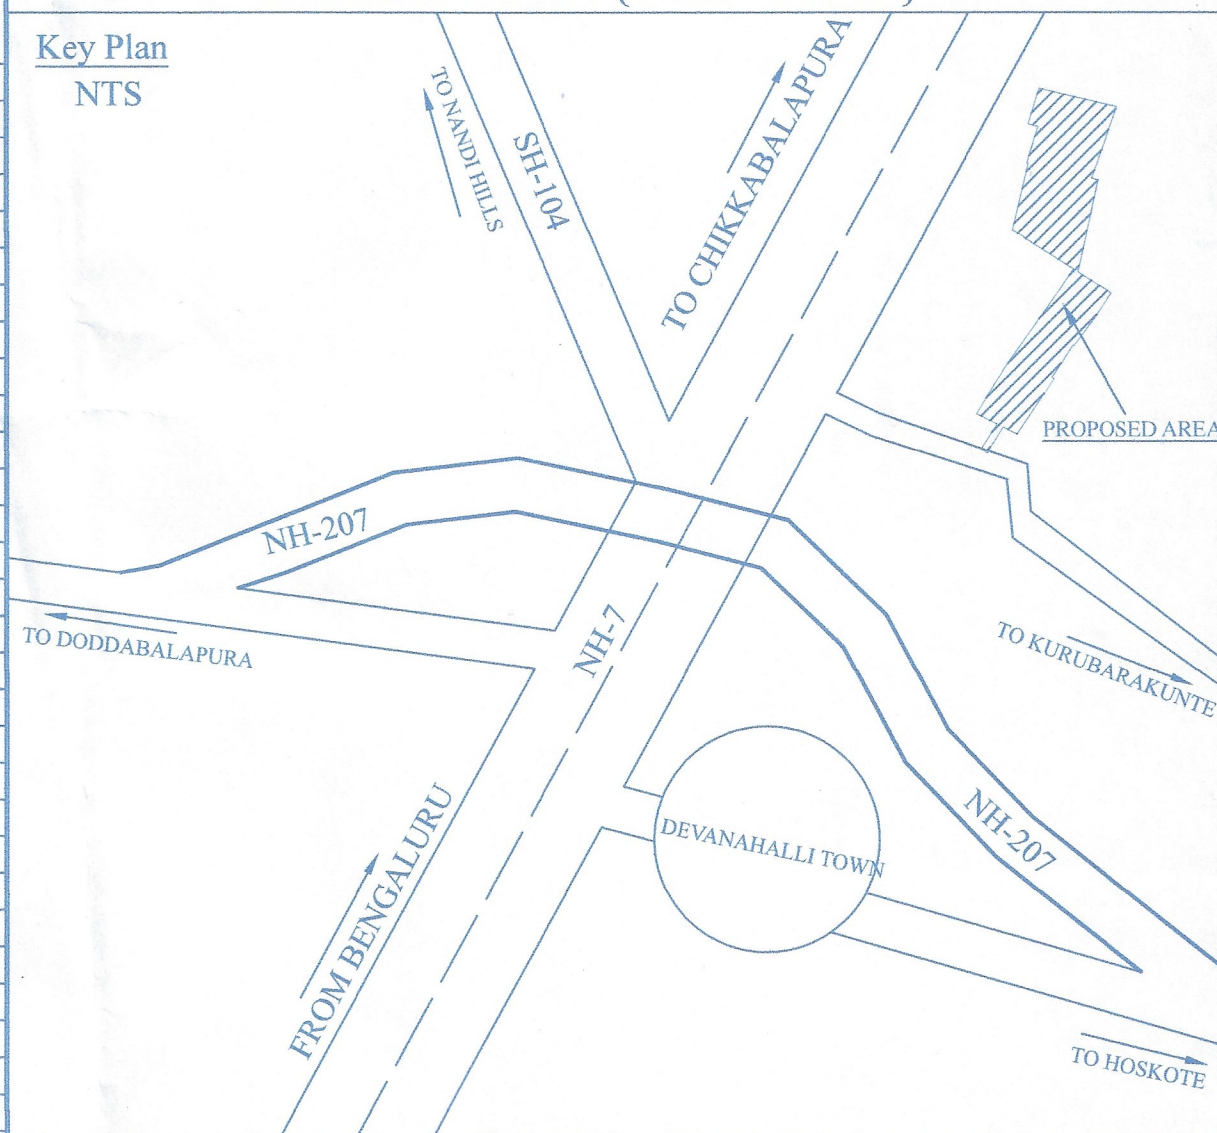

LEGENDS

LAYOUT BOUNDARY	---
REVENUE SY NO BOUNDARY	---
OVER HEAD TANK	(OHT)
SEWERAGE TREATMENT PLANT	(STP)

AREA STATEMENT

SL.NO	VILLAGE NAME	SY.NO	AREA IN		Kharab In Guntas		CONVERSION ORDER NUMBER & DATE
			Acres	Guntas	(A)	(B)	
1	ABHIKKANAHALLI	44/1	01	00	00	00	NO-754545 Dtd-07-04-2025
2		44/2	01	00	00	00	NO-754552 Dtd-07-04-2025
3		45	03	00	00	00	NO-754543 Dtd-07-04-2025
4		46	02	00	00	00	NO-754542 Dtd-07-04-2025
5		47/2(P)	01	08	00	00	NO-780797 Dtd-16-07-2025
6		48	02	00	00	00	NO-7545