



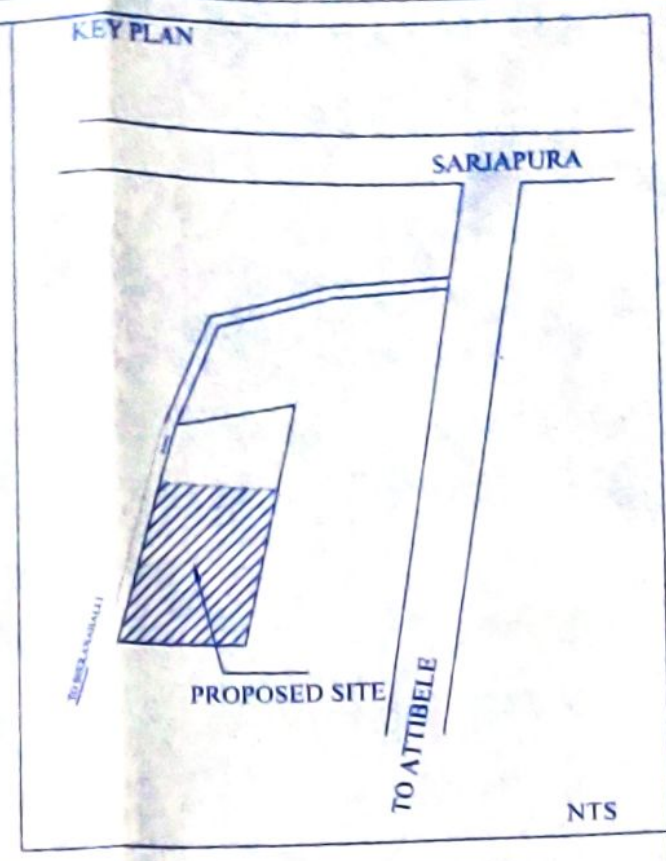

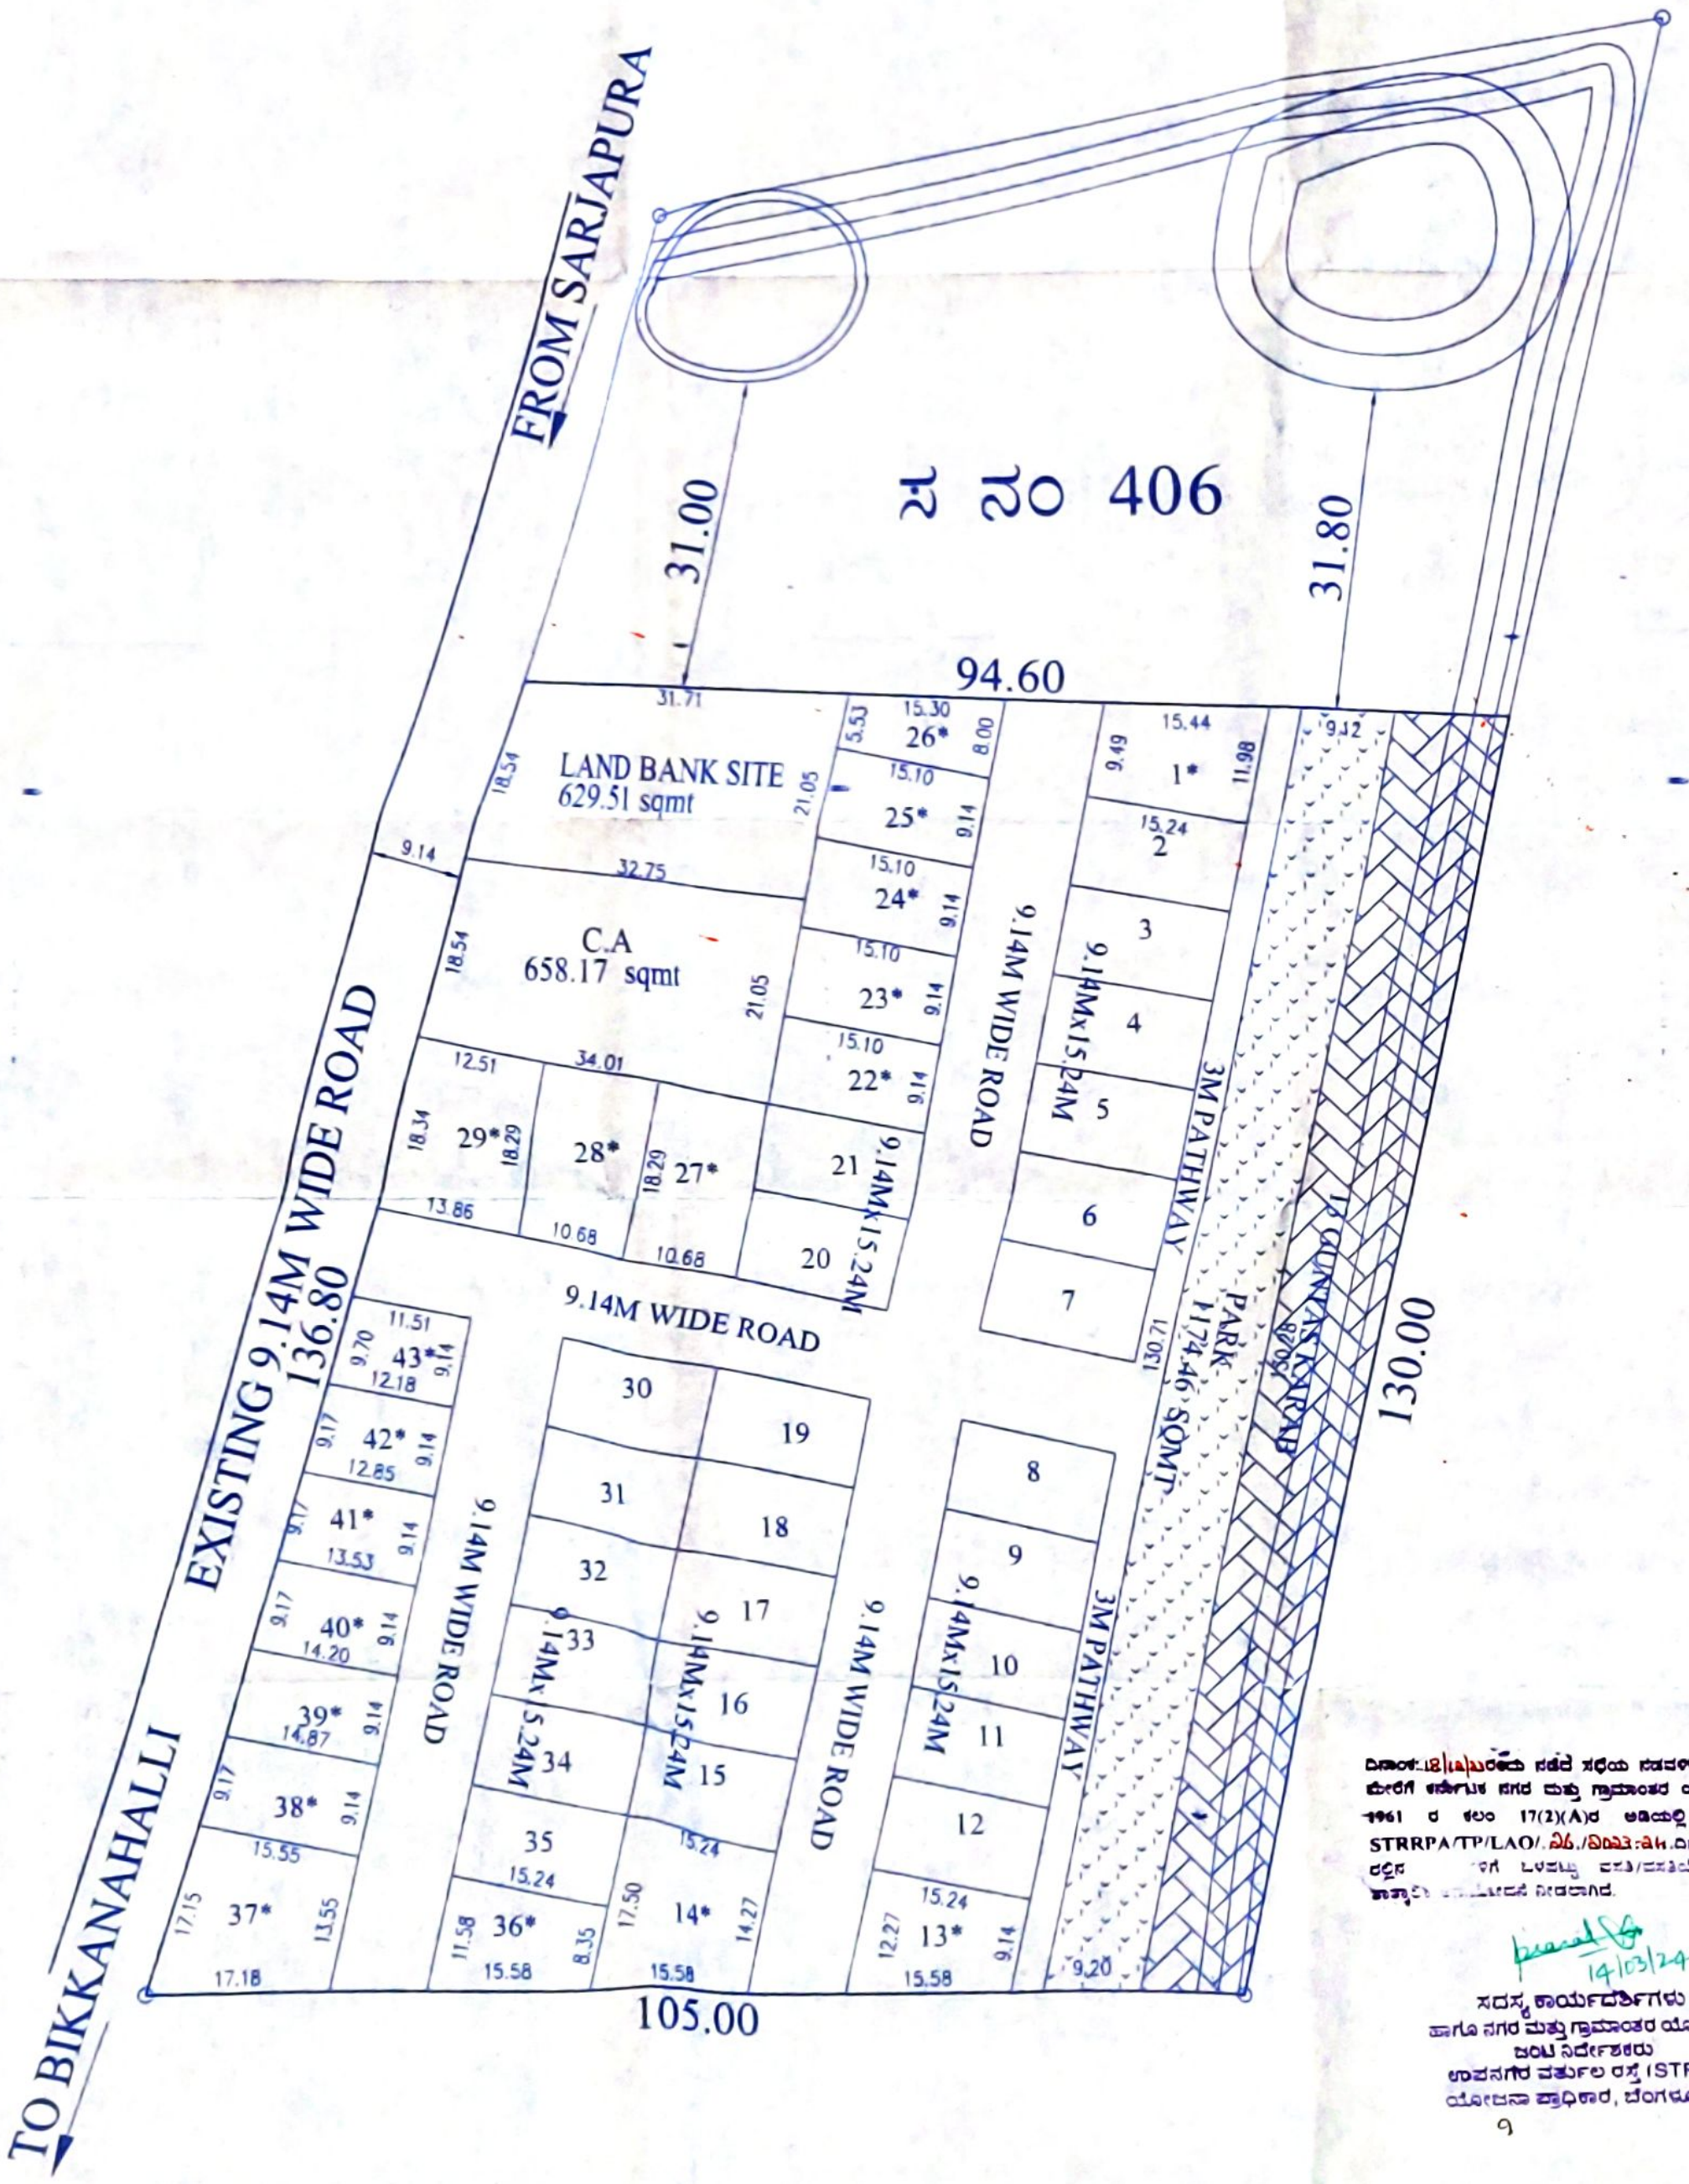

AREA STATEMENT

Total Area Of Layout - 2 Acres 35 Guntas

SL NO	VILLAGE NAME	SY.NO	AS PER RECORD TOTAL EXTENT		KHARAB	AS PER GROUND TOTAL EXTENT	
			Acres	GUNTAS	GUNTAS	Acres	GUNTAS
1		406	3	8	13	2	35
Total Extent Area			3	8	13	2	35

NOTE:- 13 GUNTAS B KARAB LAND EXCLUDED FROM THE LAYOUT PLAN

CONVERSION ORDER No. ALN(A)(S) SR 272/2010-11
DATED: 28/5/2011

-:LAND USE ANALYSIS:-

Total Area Of Layout - 2 Acres 35 Guntas

SL.NO	DESCRIPTION	AREA IN SQMT	PERCENTAGE
1	RESIDENTIAL	6340.50	54.50 %
2	5% LAND BANK	629.51	5.41 %
3	PARKS	1174.46	10.09 %
4	CIVIC AMENITIES	658.17	5.66 %
5	ROADS	2831.91	24.34 %
	TOTAL AREA	11634.55	100.00 %

PLOT DETAILS

SL NO	PLOT SIZE	NO. OF SITE
1	9.14Mx15.24M	24
2	ODD SITES	19
	TOTAL	43

ದಿನಾಂಕ:18/12/23ರಂದು ನಡೆದ ಸಭೆಯ ನಡವಳಿ ಸಂಖ್ಯೆ:33.3ರ ಮೇರೆಗೆ ಕರ್ನಾಟಕ ನಗರ ಮತ್ತು ಗ್ರಾಮಾಂತರ ಯೋಜನಾ ಕಾಯ್ದೆ 1961 ರ ಕಲಂ 17(2)(A)ರ ಅಡಿಯಲ್ಲಿ ಪತ್ರ ಸಂಖ್ಯೆ STRRPA/TP/LAO/26/2023-24 ದಿನಾಂಕ: 14/3/24 ರಲ್ಲಿನ ...

Signed 14/03/24

ಸದಸ್ಯ ಕಾರ್ಯದರ್ಶಿಗಳು
ಹಾಗೂ ನಗರ ಮತ್ತು ಗ್ರಾಮಾಂತರ ಯೋಜನಾ
ಜಂಟಿ ನಿರ್ದೇಶಕರು
ಉಪನಗರ ವರ್ತುಲ ರಸ್ತೆ (STRR)
ಯೋಜನಾ ಪ್ರಾಧಿಕಾರ, ಬೆಂಗಳೂರು.
೧

ENGINEER:

S. CHANDRASHEKAR
Reg. No. BCC/BL-3.6/E-0070/21-22
140/17, 1st Floor, K.V.A. Building,
8th Cross, Malleshwaram,
Bengaluru - 03. Mob: 98456 49875

OWNERS:

PRUTHVI PROJECTS
REP BY.
N. RAGHAVENDRA

PROJECT TITLE :

PROPOSED RESIDENTIAL LAYOUT PLAN
AT SY.No. 406 OF
SARJAPURA VILLAGE,
SARJAPURA HOBLI,
BANGALORE URBAN DISTRICT.