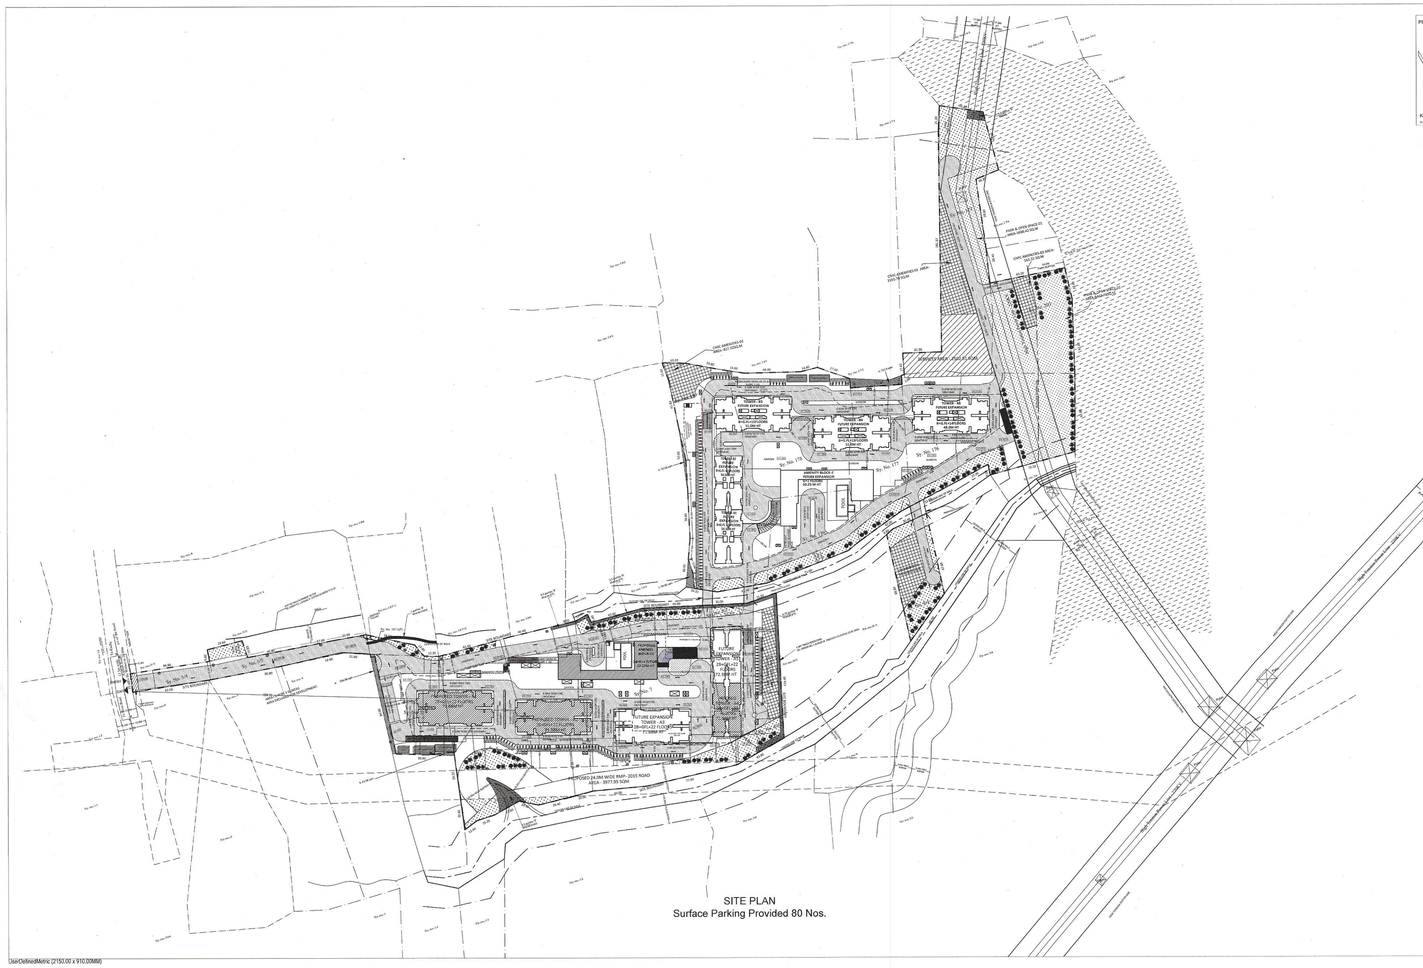

Block TOWER A1 (RESIDENTIAL)

Name	Gross Built-up Area (Sq.mt.)	Deductions (Area of Staircase, Lift Well & Void in Sq.mt.)	Total Built Up Area (Sq.mt.)	Deductions (Area in Sq.mt.)							Proposed FAR Area (Sq.mt.)	Total FAR Area (Sq.mt.)	Tenement Area	Carpet Area after Tenement
		Cellar		StairCase	Lift	Lift Machine	Submersible	Ramp	Refuge Area	Parking	Resi.			
Name	46.00	0.00	46.00	41.54	0.65	7.68	0.00	0.00	0.00	0.00	0.00	0.00	00	0.00
Plot Development Plan	1512.18	138.25	1453.93	39.34	21.39	0.00	0.00	0.00	0.00	0.00	0.00	1342.07	1342.07	00
Plot Development Plan	1512.18	138.25	1453.93	39.34	21.39	0.00	0.00	0.00	0.00	0.00	0.00	1342.07	1342.07	00
Plot Development Plan	1512.18	138.25	1453.93	39.34	21.39	0.00	0.00	0.00	0.00	0.00	0.00	1342.07	1342.07	00
Plot Development Plan	1512.18	121.79	1416.40	39.34	21.39	0.00	0.00	0.00	0.00	85.37	0.00	1296.34	1296.34	00
Plot Development Plan	1512.18	138.25	1453.93	39.34	21.39	0.00	0.00	0.00	0.00	0.00	0.00	1342.07	1342.07