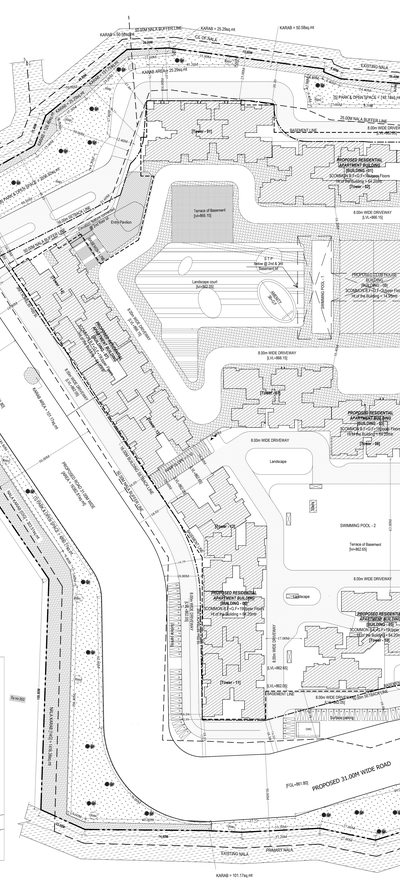

Block BUILDING 01 (TOWER 01)

| Floor Name | Gross Area (Sq.Mt.) | Deductions (Area in Sq.Mt.) Deduction Area for Staircase | Deduction Area for Lift/ Elevator | StairCase | Lift | Lift Machine | Deduction Area for Ramp/ Parking | Deduction Area for Resi. Use | Deduction Area for Other Use | Deduction Area for Other Use | Deduction Area for Other

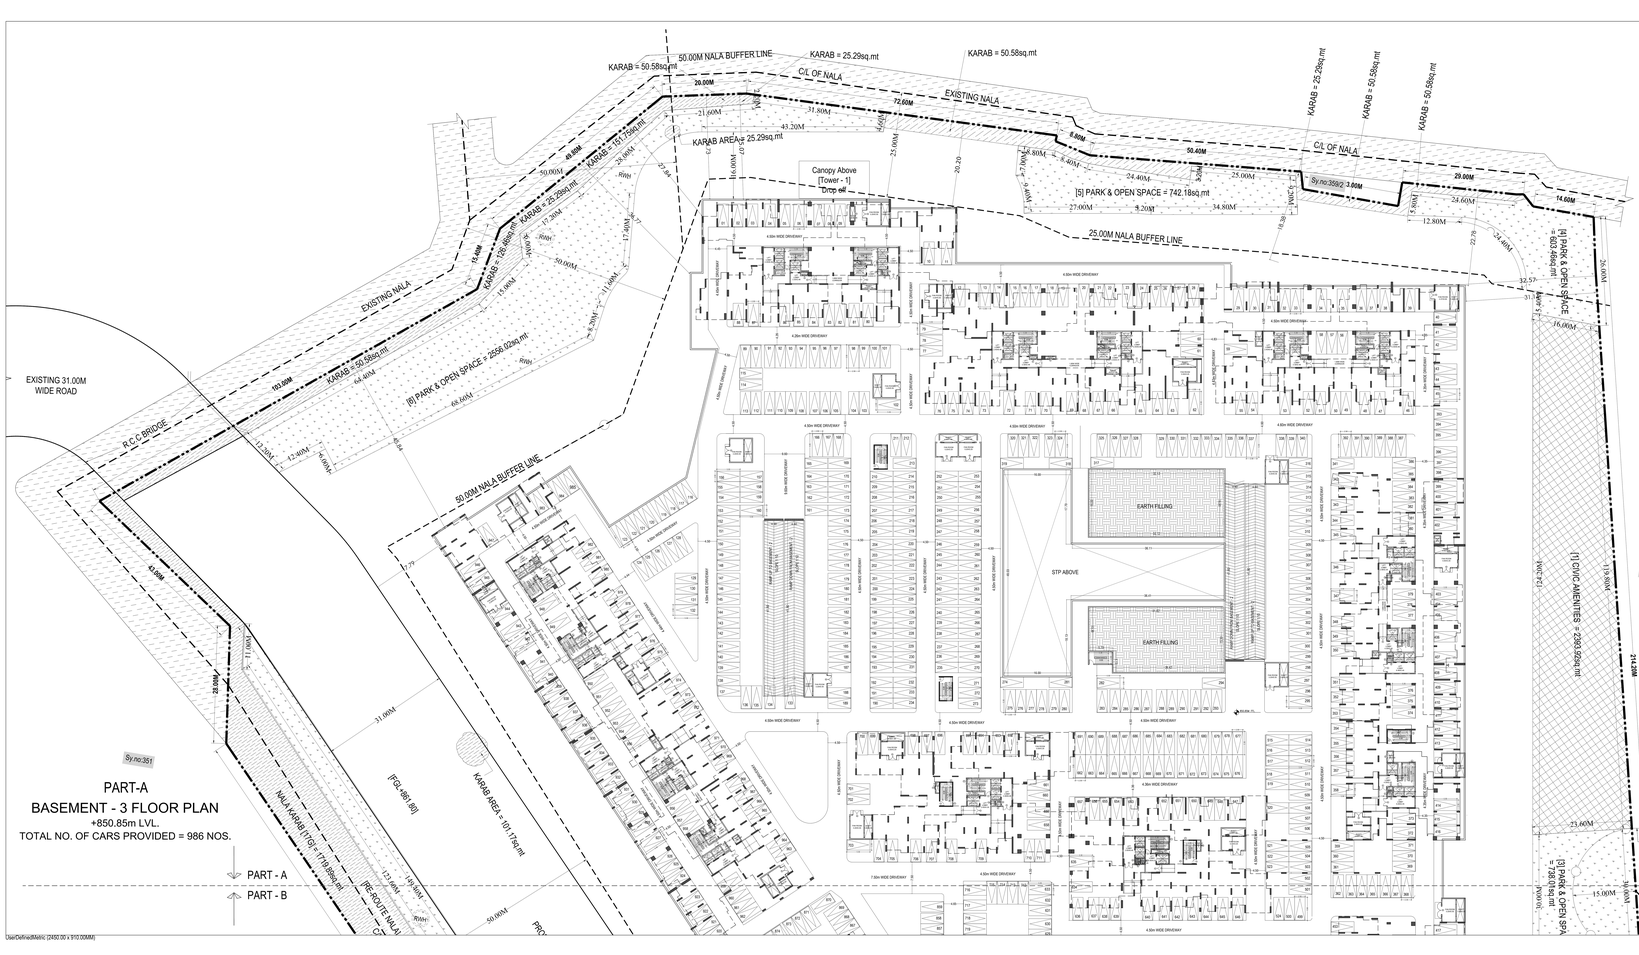

Block: BUILDING 01 (TOWER 01)																
Floor Name	Gross Floor Area (Sq.Mts)	Deductions (Area in Sq.Mts)										Proposed FAR Area (Sq.Mt.)	Total FAR Area (Sq.Mt.)	Tenement
		Ceiling	Common Passage	Total Built Up Area (Sq.mt.)	StairCase	LIFT	LIFT Machine	Substructure	Ramp	Refuge Area	Parking	Res.		
Terrace Floor	84.83	0.00	84.83	42.15	0.00	44.68	0.00	0.00	0.00	0.00	0.00	0.00	0.00	00
Stilt Floor	1403.21	153.40	1249.71	38.75	33.68	0.00	3.36	0.00	42.41	0.00	1137.26	112.37	0.00	
Typical Floor (Typical Residential Unit)	1268.11	65.15	1202.96	38.75	33.68	0.00	3.36	0.00	0.00	0.00	1132.97	112.37

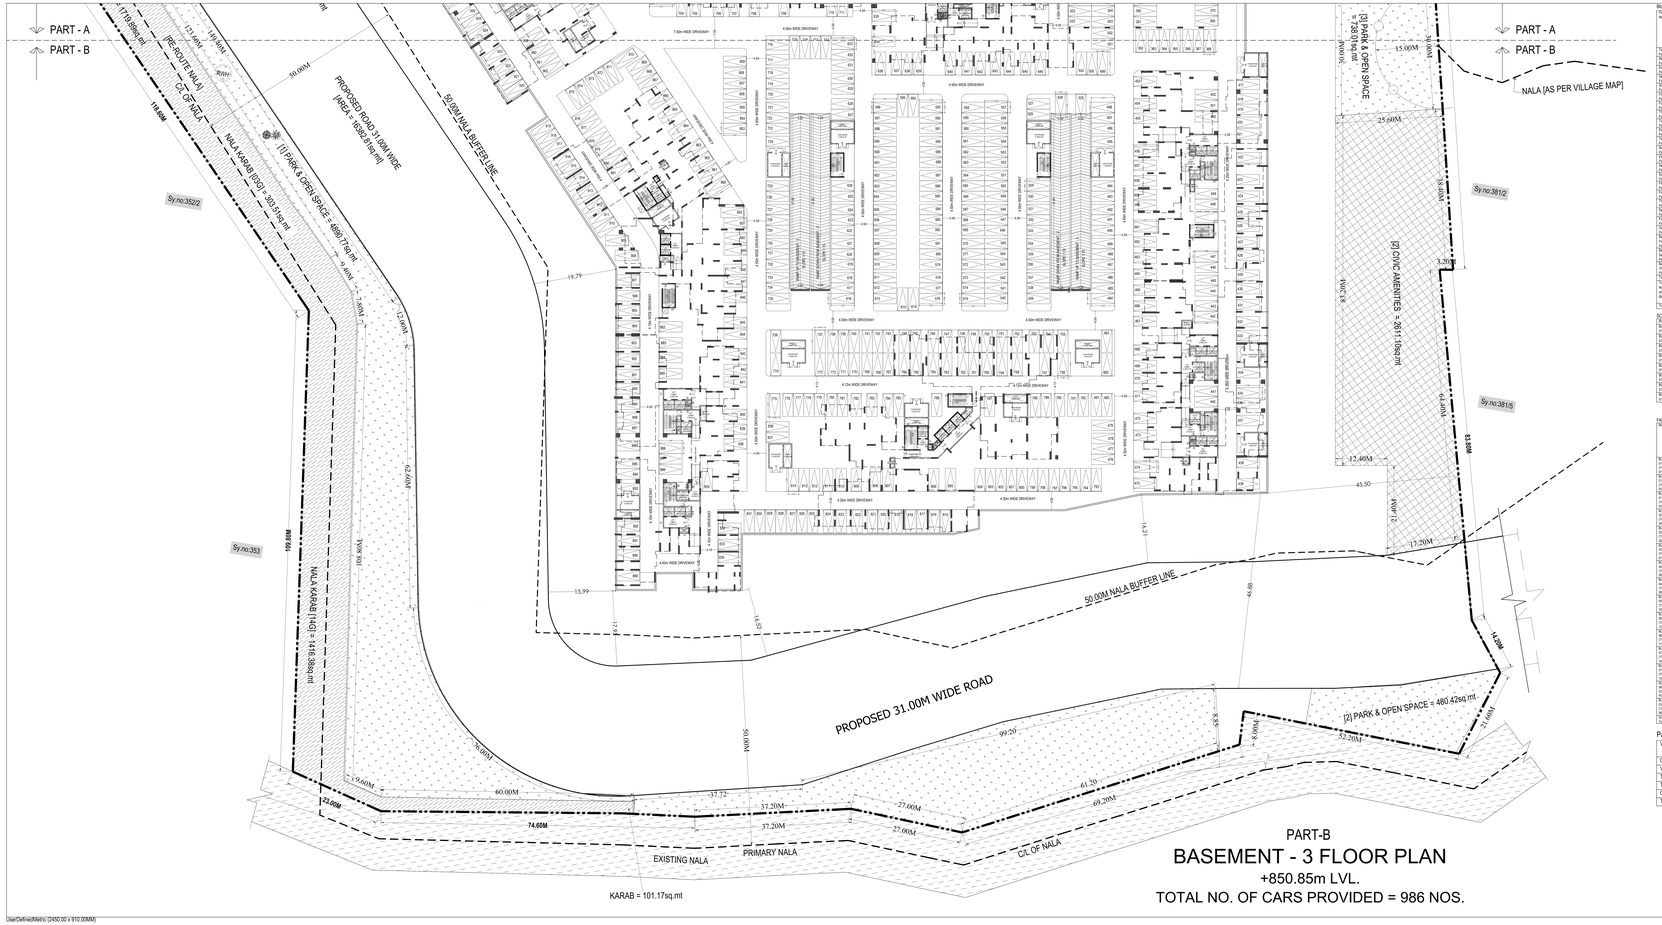
PART - A
PART - B
NALA [AS PER VILLAGE MAP]
[2] CIVIC AMENITIES = 2811.19sq.mt.
PROPOSED ROAD 31.00M WIDE
50.00M NALA BUFFER LINE
Sy.no:352/2
Sy.no:353
Sy.no:3812
Sy.no:3815
[RE-ROUTE NALA]
C/L OF NALA
PROPOSED 31.00M WIDE ROAD
[2] PARK & OPEN SPACE = 460.42sq.mt.
EXISTING NALA
PRIMARY NALA
KARAB = 101.17sq.mt
7.5m WIDE DRIVEWAY
4.5m WIDE DRIVEWAY
4.0m WIDE DRIVEWAY
3.0m WIDE DRIVEWAY
CC-01 RAMP
15.00M
25.64M
3.30M
63.80M
12.46M
45.50
17.70M
14.20M
46.68
15.99
99.20
61.20
69.20M
37.72
37.20M
27.00M
60.00M
74.60M
22.60M
19.60M
70.00M
50.00M
100.00M
14.00M
12.00M
8.00M
22.20M
23.60M
8.50
14.50
19.79
12.21
12.30M
12.40M
