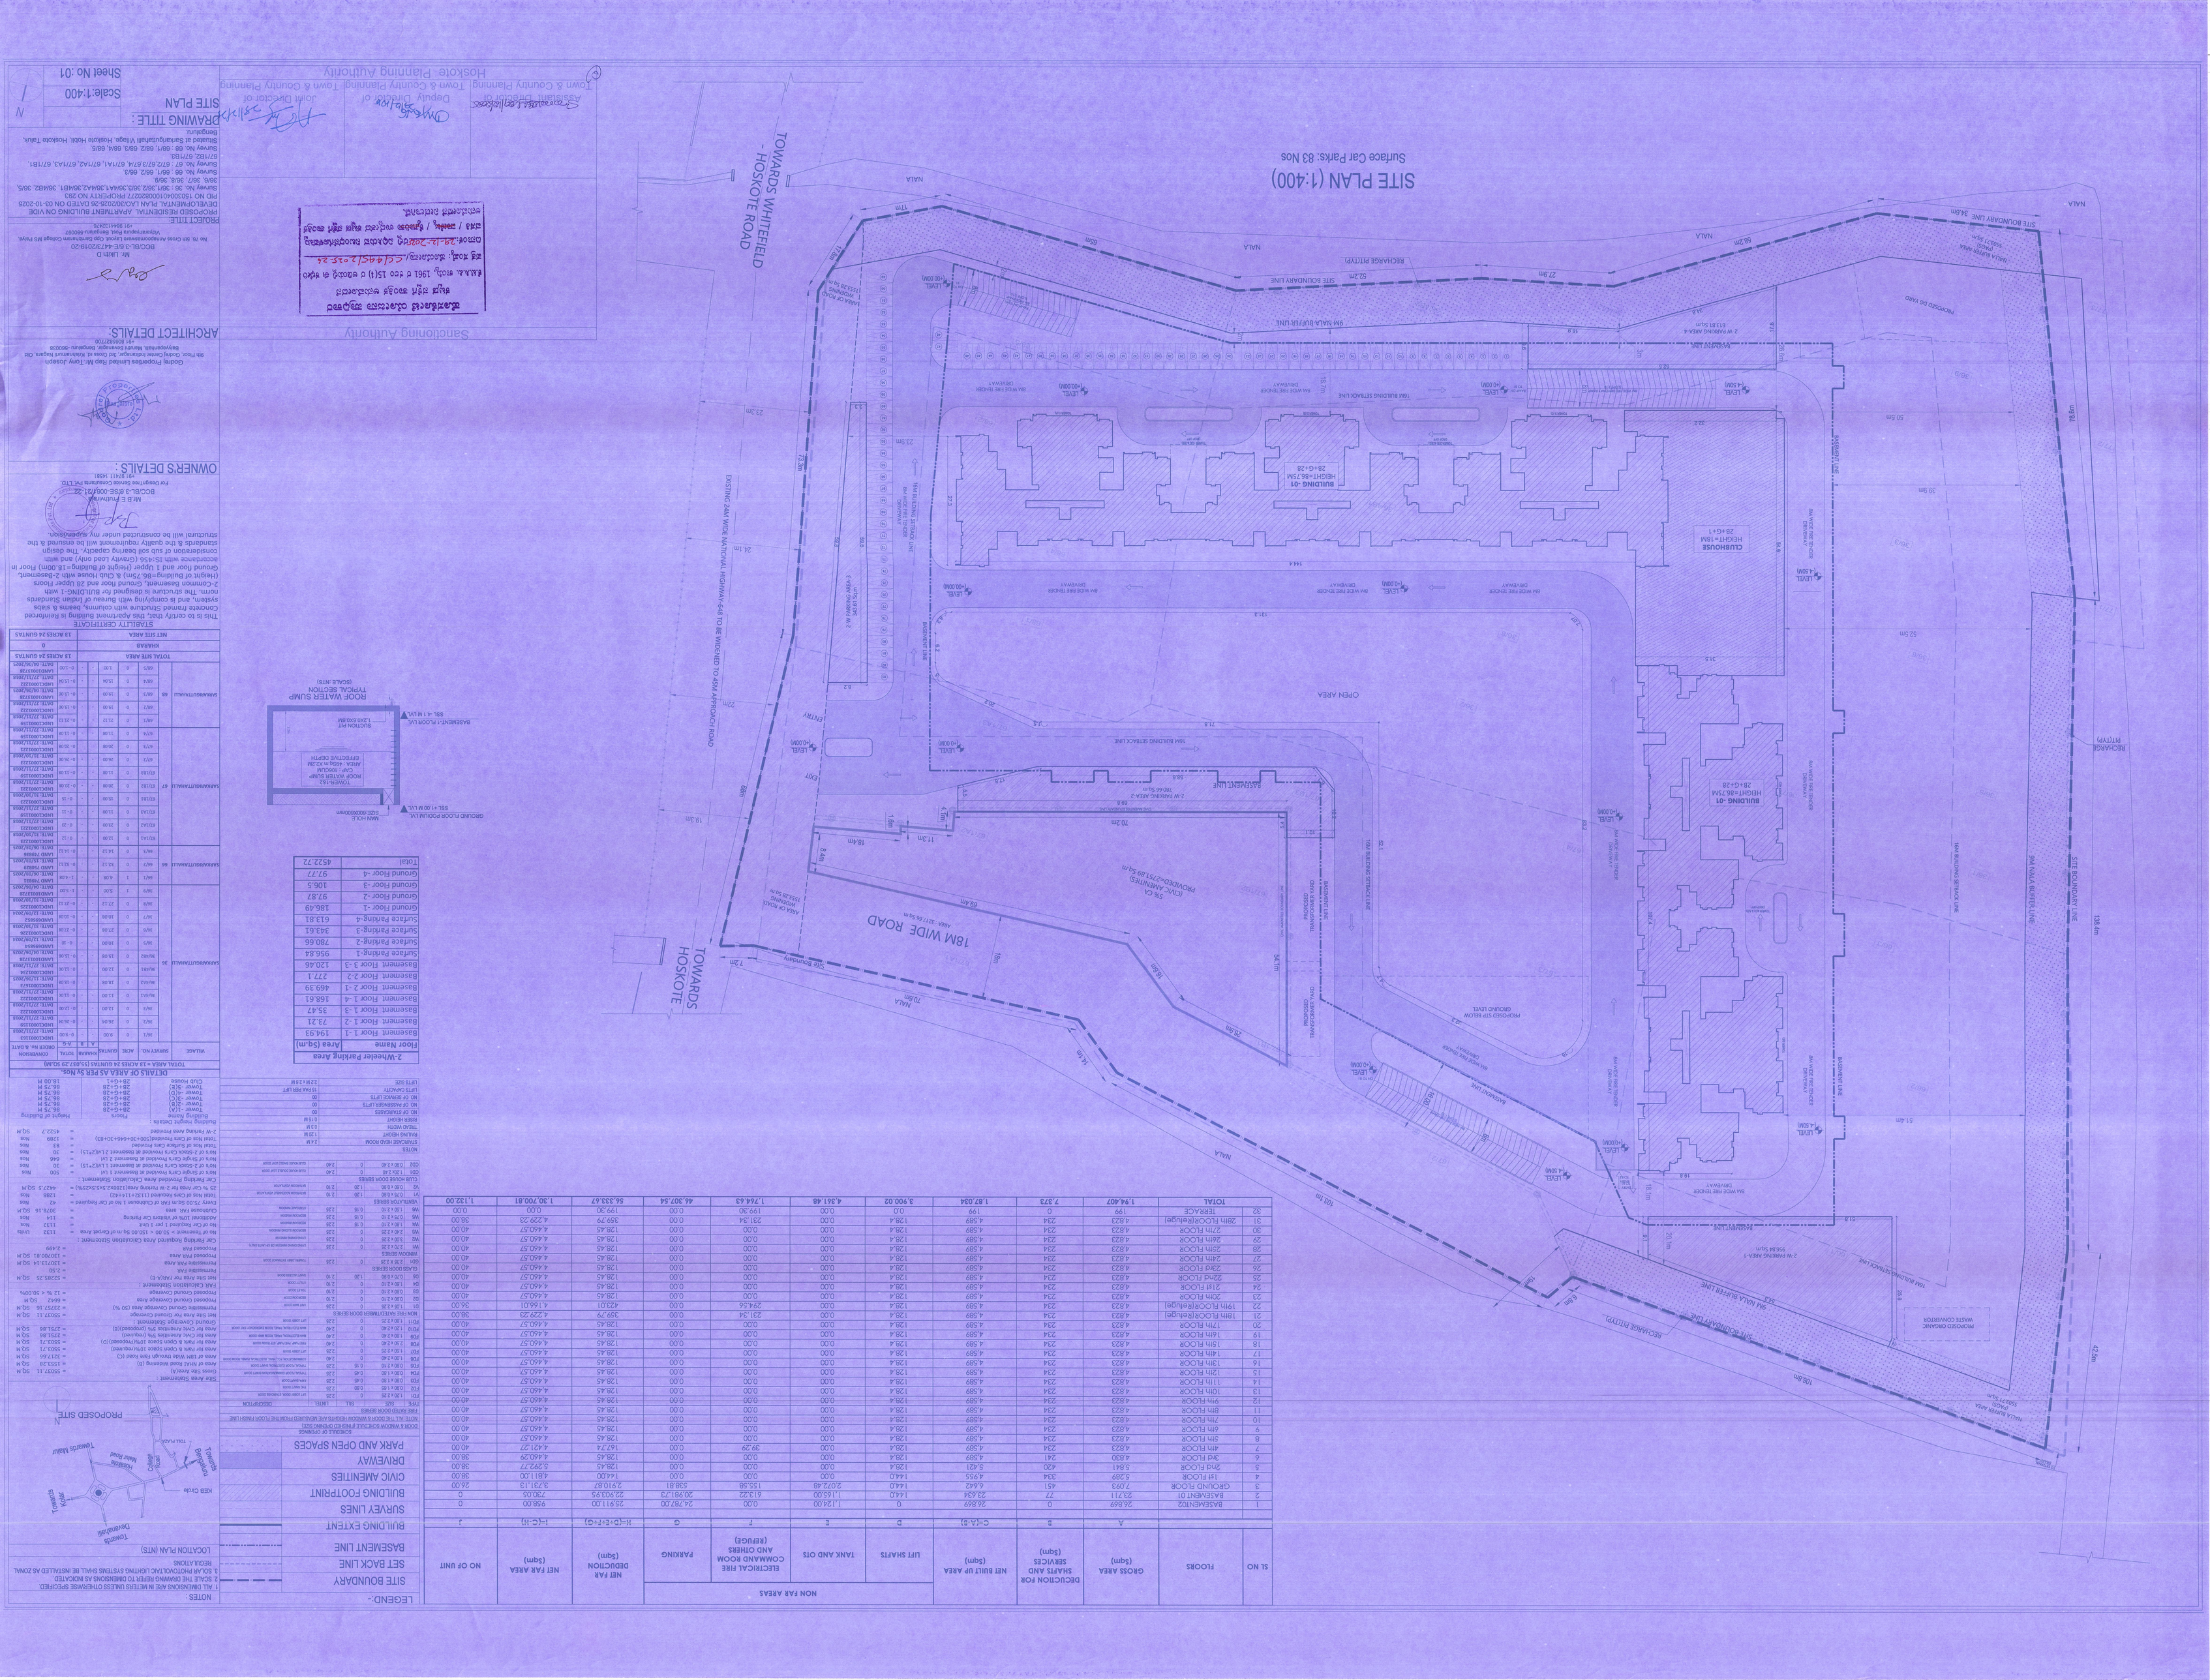
SITE PLAN (1:400)
Surface Car Parks: 83 Nos
TOWARDS WHITEFIELD - HOSKOTE ROAD
TOWARDS HOSKOTE
18M WIDE ROAD
BUILDING -01
HEIGHT=66.75M
2B+G+28
BUILDING -01
HEIGHT=66.75M
2B+G+28
CLUBHOUSE
HEIGHT=18M
2B+G+1
OPEN AREA
SITE BOUNDARY LINE
RECHARGE PITTS(9)
NALA
NALA BUFFER LINE
9M NALA BUFFER LINE
9M NALA BUFFER LINE
SITE BOUNDARY LINE
138.1m
42.5m
51.4m
78.6m
62.5m
39.9m
50.5m
NALA BUFFER AREA
PROPOSED DRAINAGE WATER CONNECTION
PROPOSED TRANSFORMER YARD
PROPOSED STP BELOW GROUND LEVEL
BASEMENT-1 PLOOR LVL
SSL -4.1 M.LVL
ROOF WATER SUMP TYPICAL SECTION
(SCALE NTS)
GROUND FLOOR POSUM LVL
SSL +1.00 M LVL
MAN HOLE
SIZE:600X600mm
TOWER-1&2
ROOF WATER SUMP
CAP: 190CUM
AREA: 16m x 12.2M
EFFECTIVE DEPTH
SUCTION PIT
1.2M3 EXCUM
PROPOSED SITE
N
KEB Circle
Hoskote Bypass
Towards Bangalore
Hoskote Main
Towards Mahadevapura
