
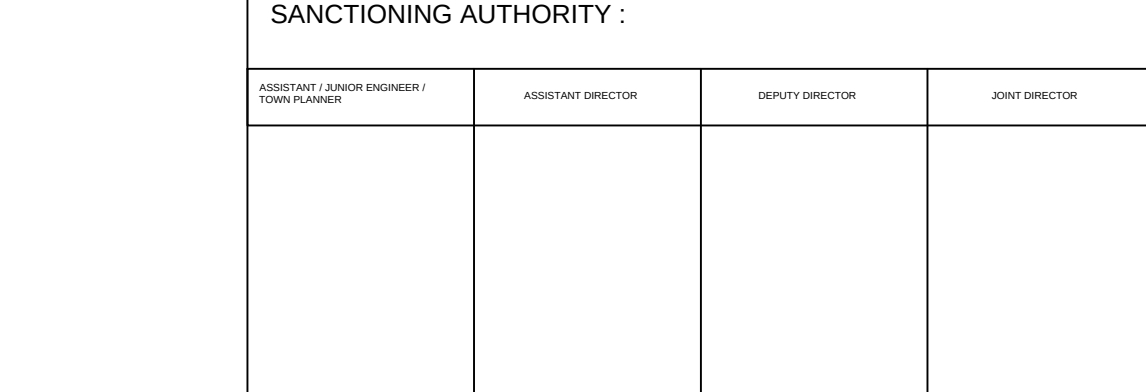


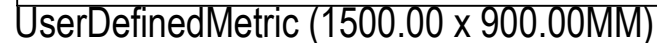

DRAWING TITLE	SITE PLAN


PRL-24/2024-25/1001/2025-26.
 STRICTLY AGREED TO.

This approval of Building plan /Master plan is valid for two years from the date of issue of plan and building licence by the competent authority.

NO - NORTH




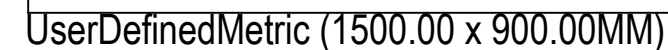[illegible]

View Date :

USE/REUSE Basic Use


RESIDENTIAL (RNG)	Block Use	Block SubUse	Block Structure	Block Land Use Category						
Residential (Table 7a)	Apartment	Highrise	R							
Land Use Parking (Table 7a)										
Use	Type	SubUse	Area (sq.ft.)	Units	Perp.	Car	Prop.			
			Respt.	Perp.	Respt./Unit	Respt.	Perp.			





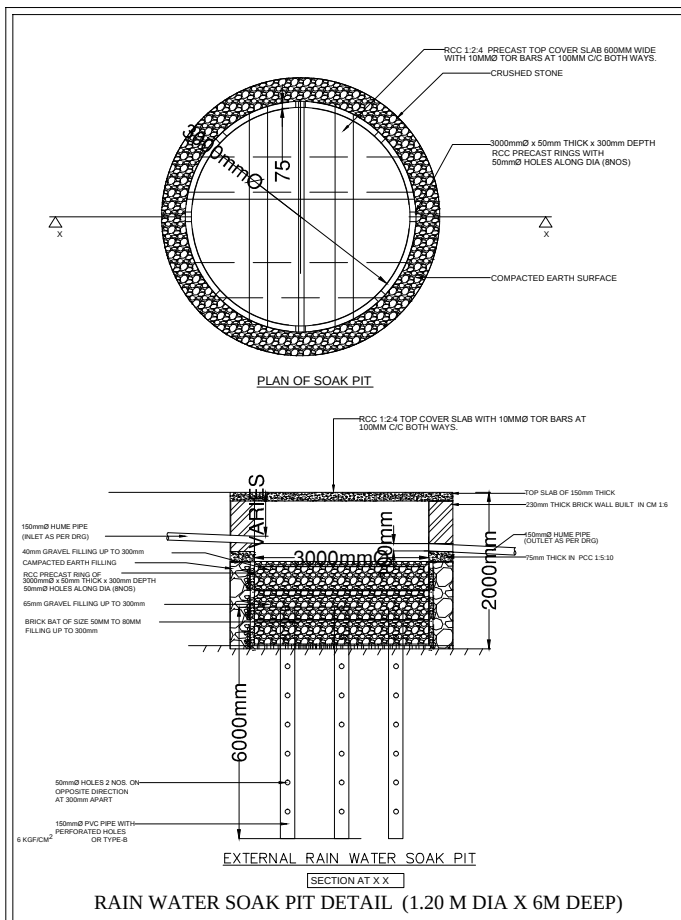

OWNER / GPA HOLDER'S
SIGNATURE

OWNER'S ADDRESS WITH ID
NUMBER & CONTACT NUMBER :


M/S ANKURAA HOMES REP BY PARTNER P. BALASUBRAMANYAM

ARCHITECT/ENGINEER
/SUPERVISOR'S SIGNATURE
Ganesh N
4032, 28th Cross, 17th Main Road, BSK 2nd Stage, Bangalore - 560070.


PROJECT TITLE :
PROPOSED RESIDENTIAL APARTMENT BUILDING AT
E-KHATHA NO.4520136929, MUNICIPAL NO.147, SY.NO.184 & 185,
HAGADUR VILLAGE, K.R. PURAM HOBLI, BANGALORE EAST TALUK,
WADD.NO.84, BANGALORE

DRAWING TITLE :
LOWER BASEMENT FLOOR PLAN

HO - NORTH

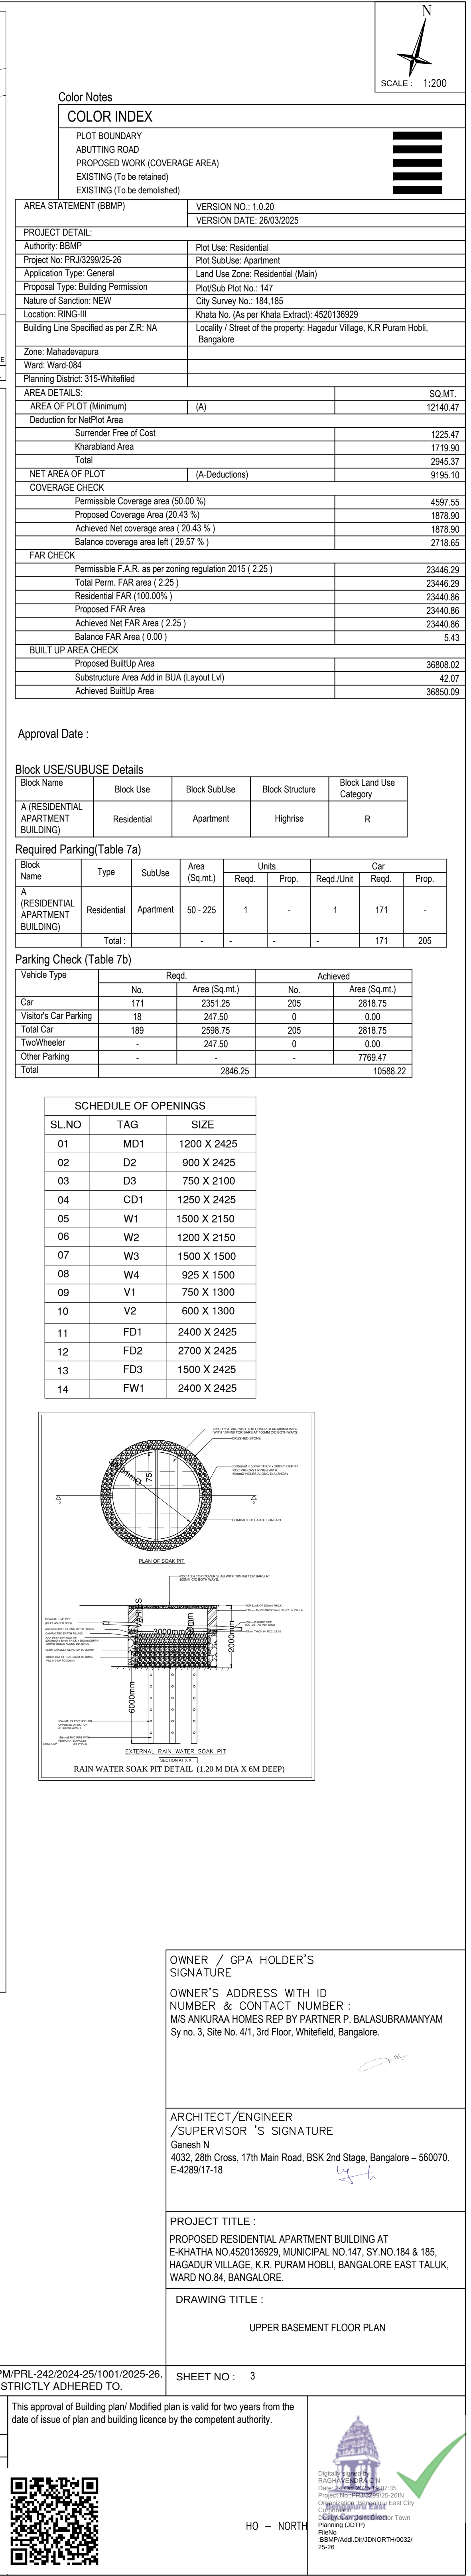


Book A (RESIDENTIAL APARTMENT BUILDING)														
Floor Name	Gross Bump Area (sq.m)	Deductions From Gross BSA/EA (sq.m)		Total BSA/EA (sq.m)	Deductions (Area in sq.m)							Proposed FAR Area (sq.m)	Total FAR Area (sq.m)	Tmt (No.)
		Coltr	StartCase		LA	Lift	Substation	Ramp	Relief Area	Parking	Road			
Total	37660.74	1260.72	36398.02	1507.66	536.55	35.47	2.85	688.98	60.99	10533.67	23440.83	23440.83	171	

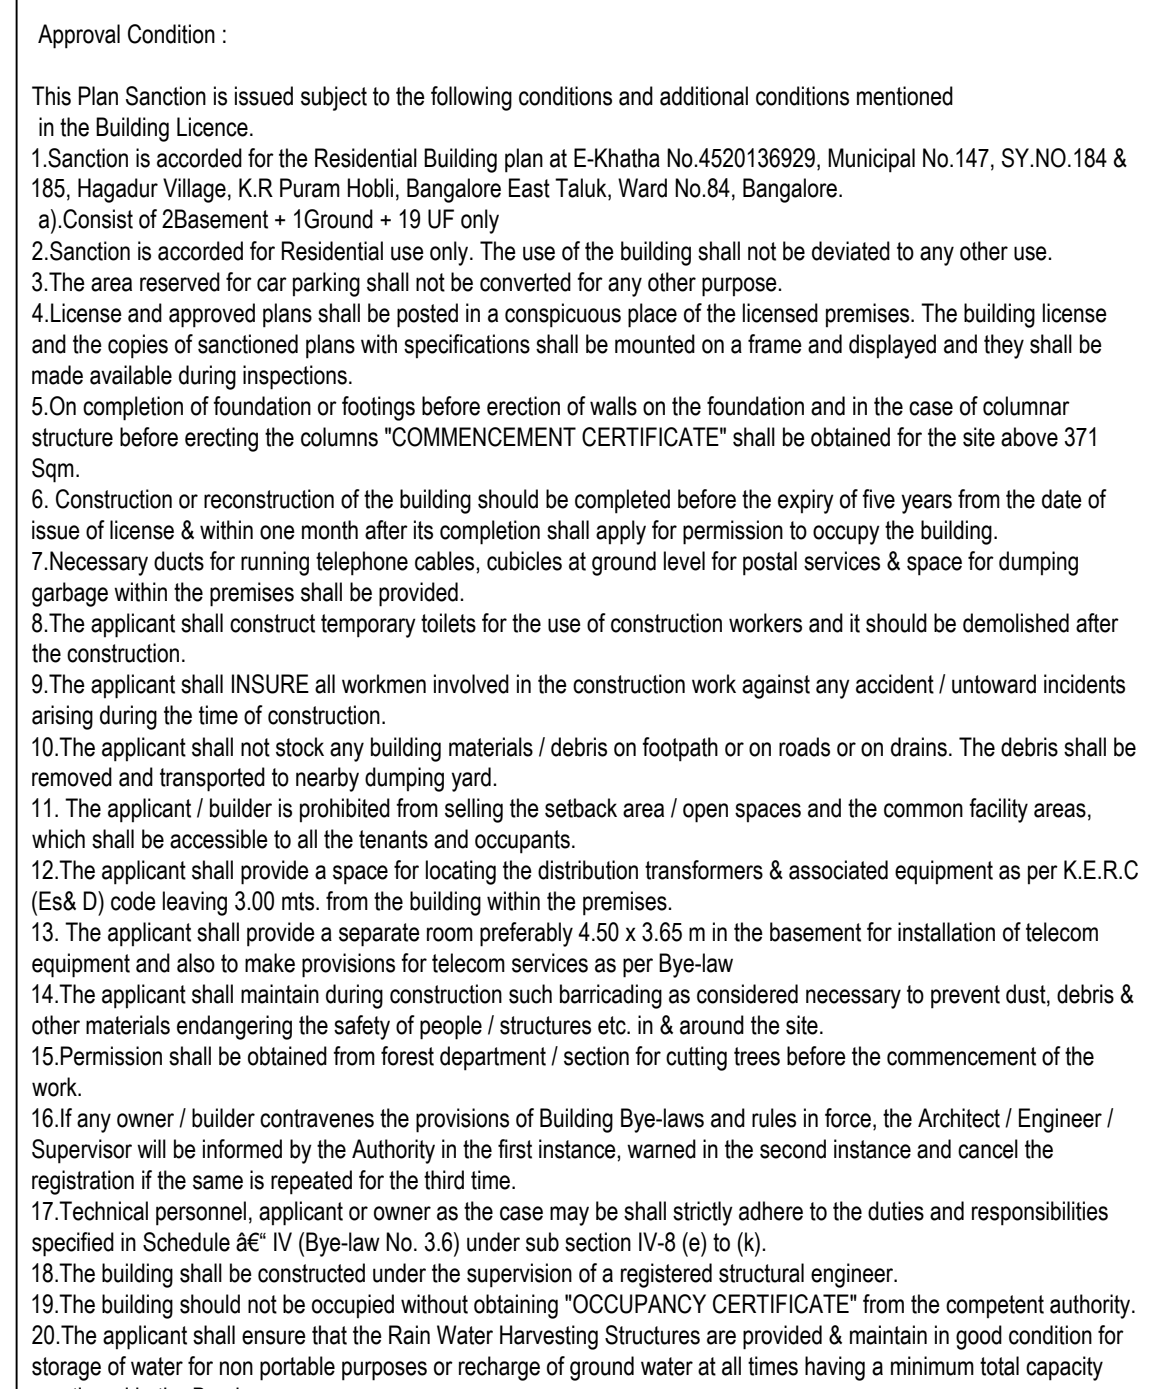

Usage Date :					
(USE SUBS) Details					
Name	Block Use	Block Subline	Block Structure	Block-Link Use Category	

SCHEDULE OF OPENINGS		
SL.NO	TAG	SIZE
01	MD1	1200 X 2425
02	D2	900 X 2425
03	D3	750 X 2100
04	CD1	1250 X 2425
05	W1	1500 X 2150
06	W2	1200 X 2150
07	W3	1500 X 1500
08	W4	925 X 1500
09	V1	750 X 1300
10	V2	600 X 1300
11	FD1	2400 X 2425
12	FD2	2700 X 2425
13	FD3	1500 X 2425
14	FW1	2400 X 2425

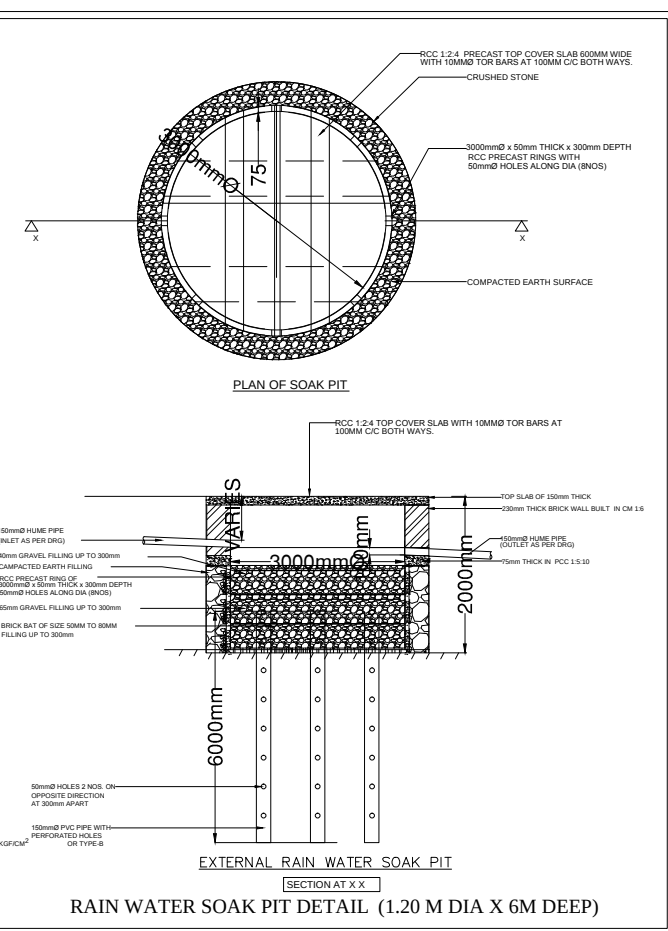

OWNER / GPA HOLDER'S
SIGNATURE

OWNER'S ADDRESS WITH ID
NUMBER & CONTACT NUMBER :

M/S ANKURAA HOMES REP BY PARTNER P. BALASUBRAMANYAM
Sy no. 3, Site No. 4/1, 3rd Floor, Whitefield, Bangalore.



ARCHITECT/ENGINEER
/SUPERVISOR'S SIGNATURE
Ganesh N
4032, 28th Cross, 17th Main Road, BSK 2nd Stage, Bangalore - 560070.
E-4289/17-18



PROJECT TITLE :
PROPOSED RESIDENTIAL APARTMENT BUILDING AT
E-KHATHA NO.4520136529, MUNICIPAL NO.147, SY NO. 184 & 185,
HAGADUR VILLAGE, K.R. PURAM HOBLI, BANGALORE EAST TALUK,
WARD NO.84, BANGALORE.

DRAWING TITLE :

GROUND FLOOR PLAN

HO - NORTH

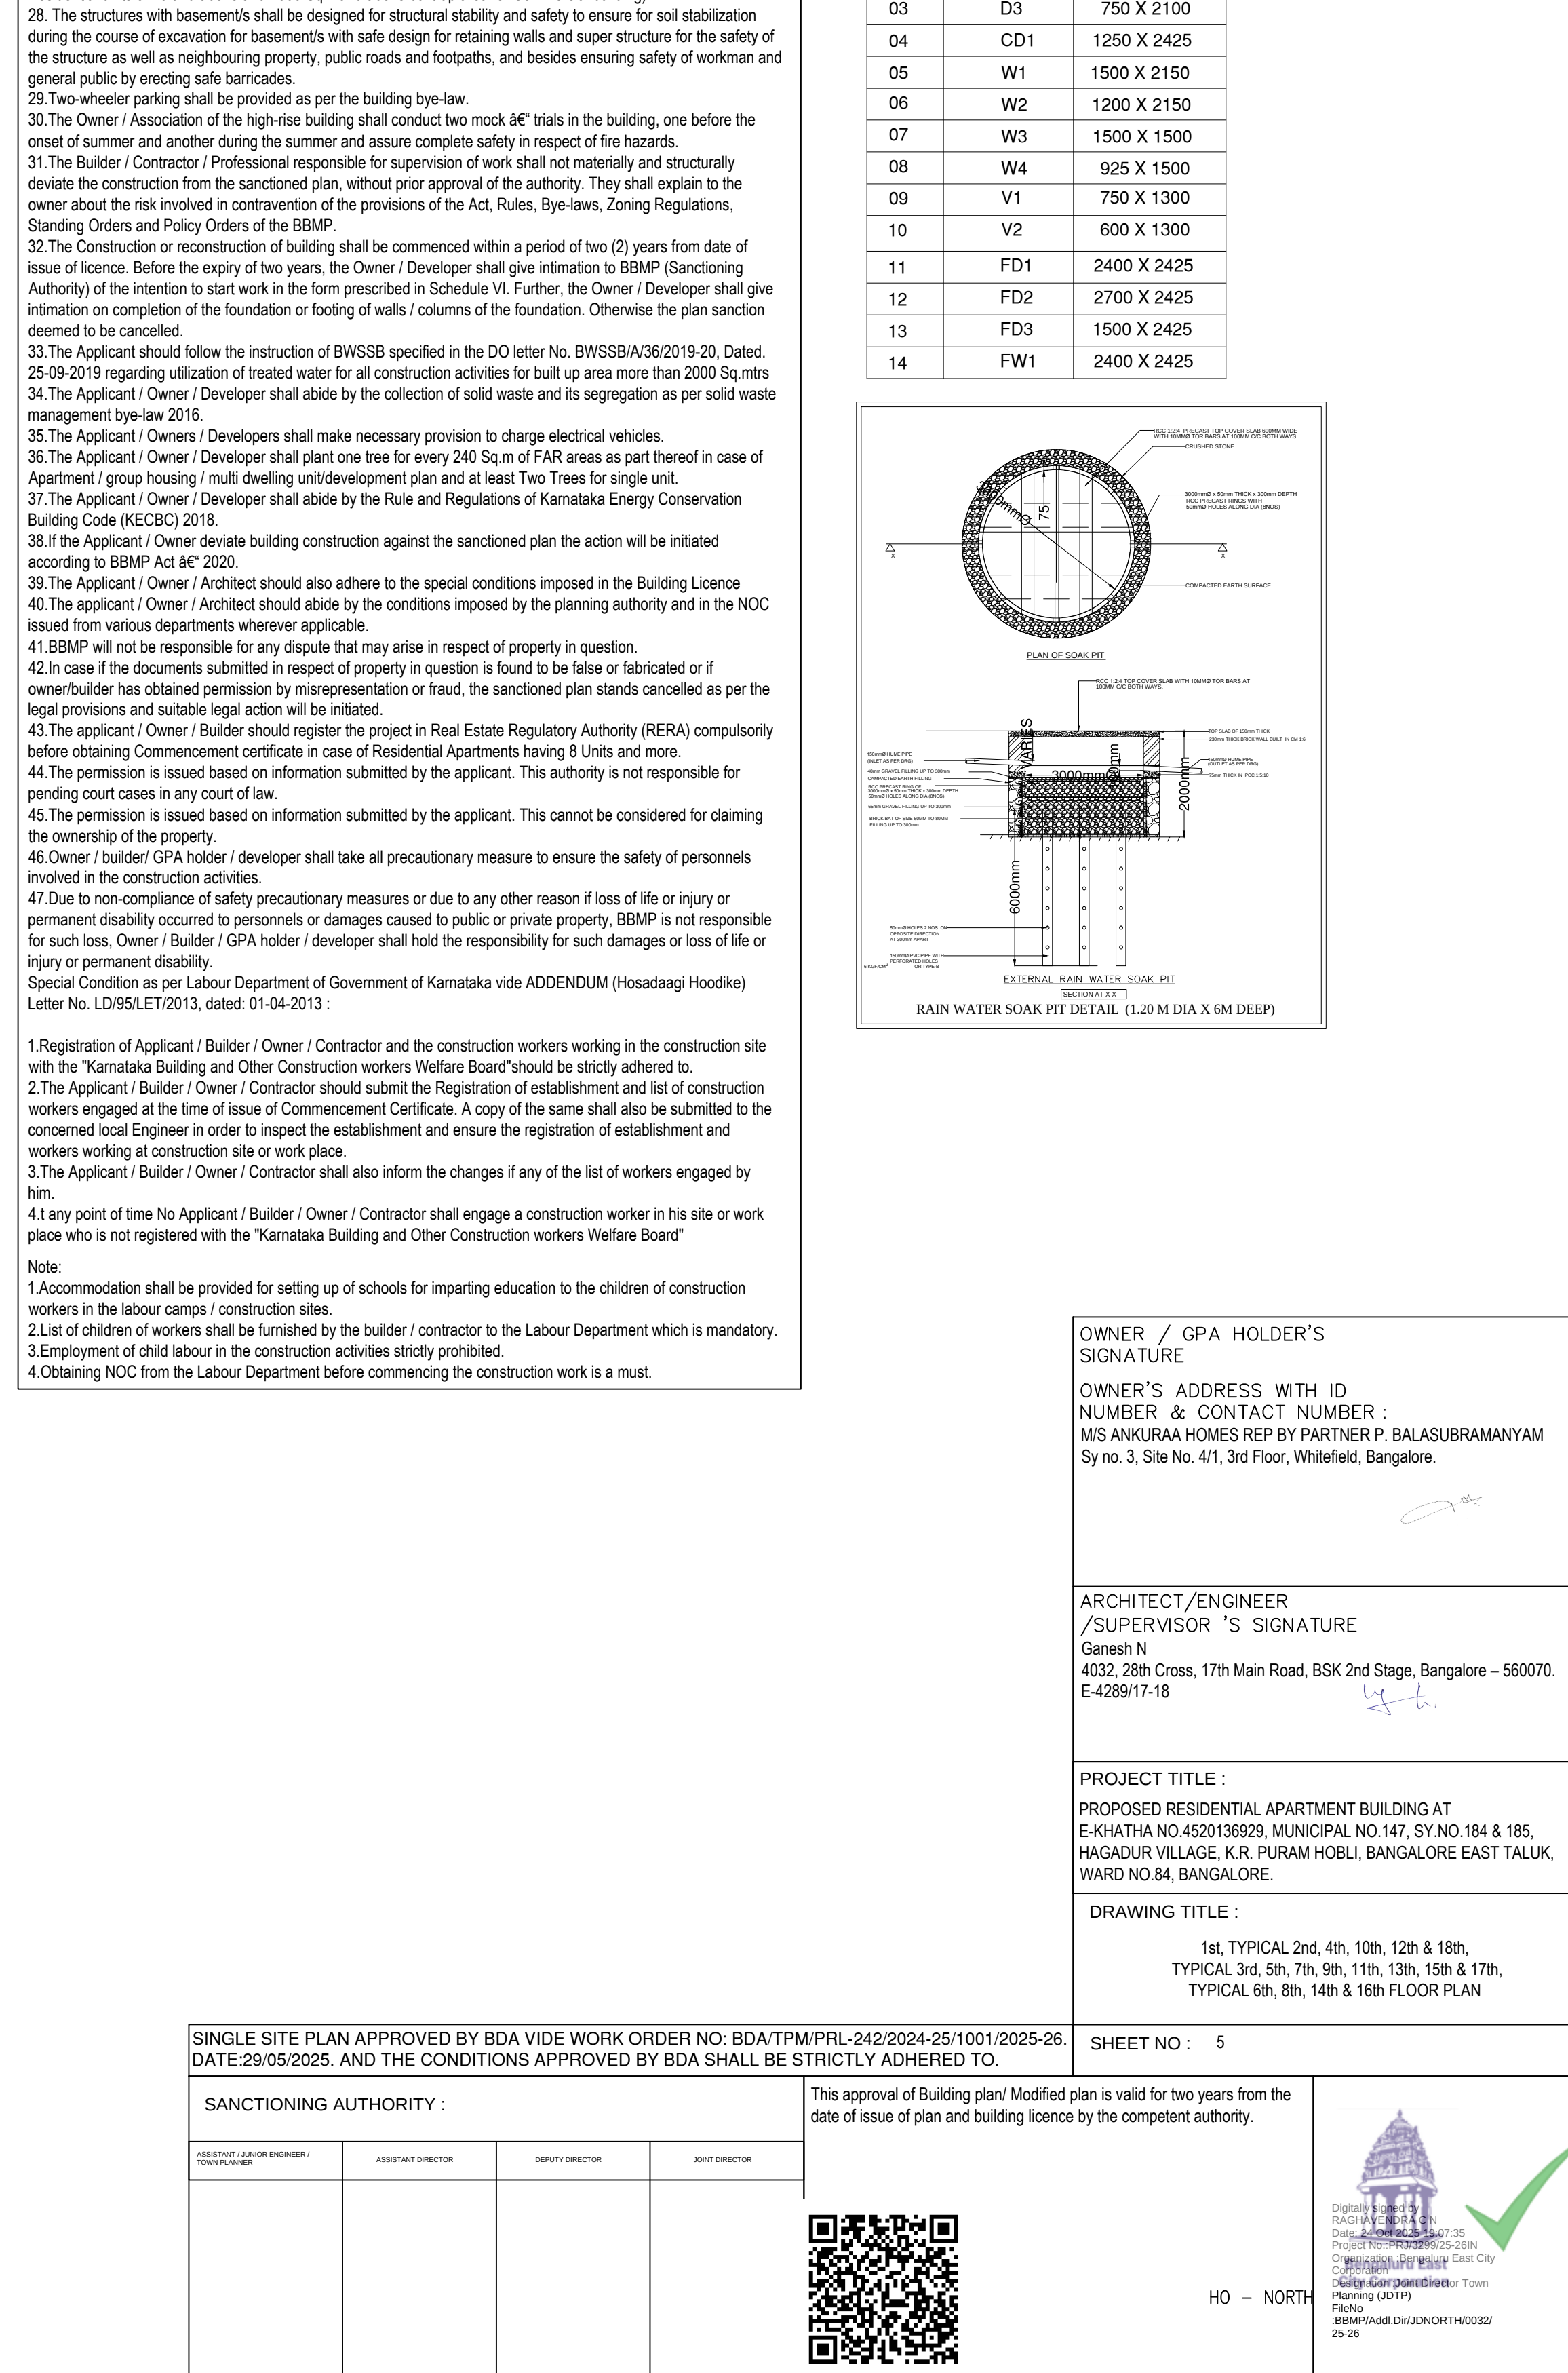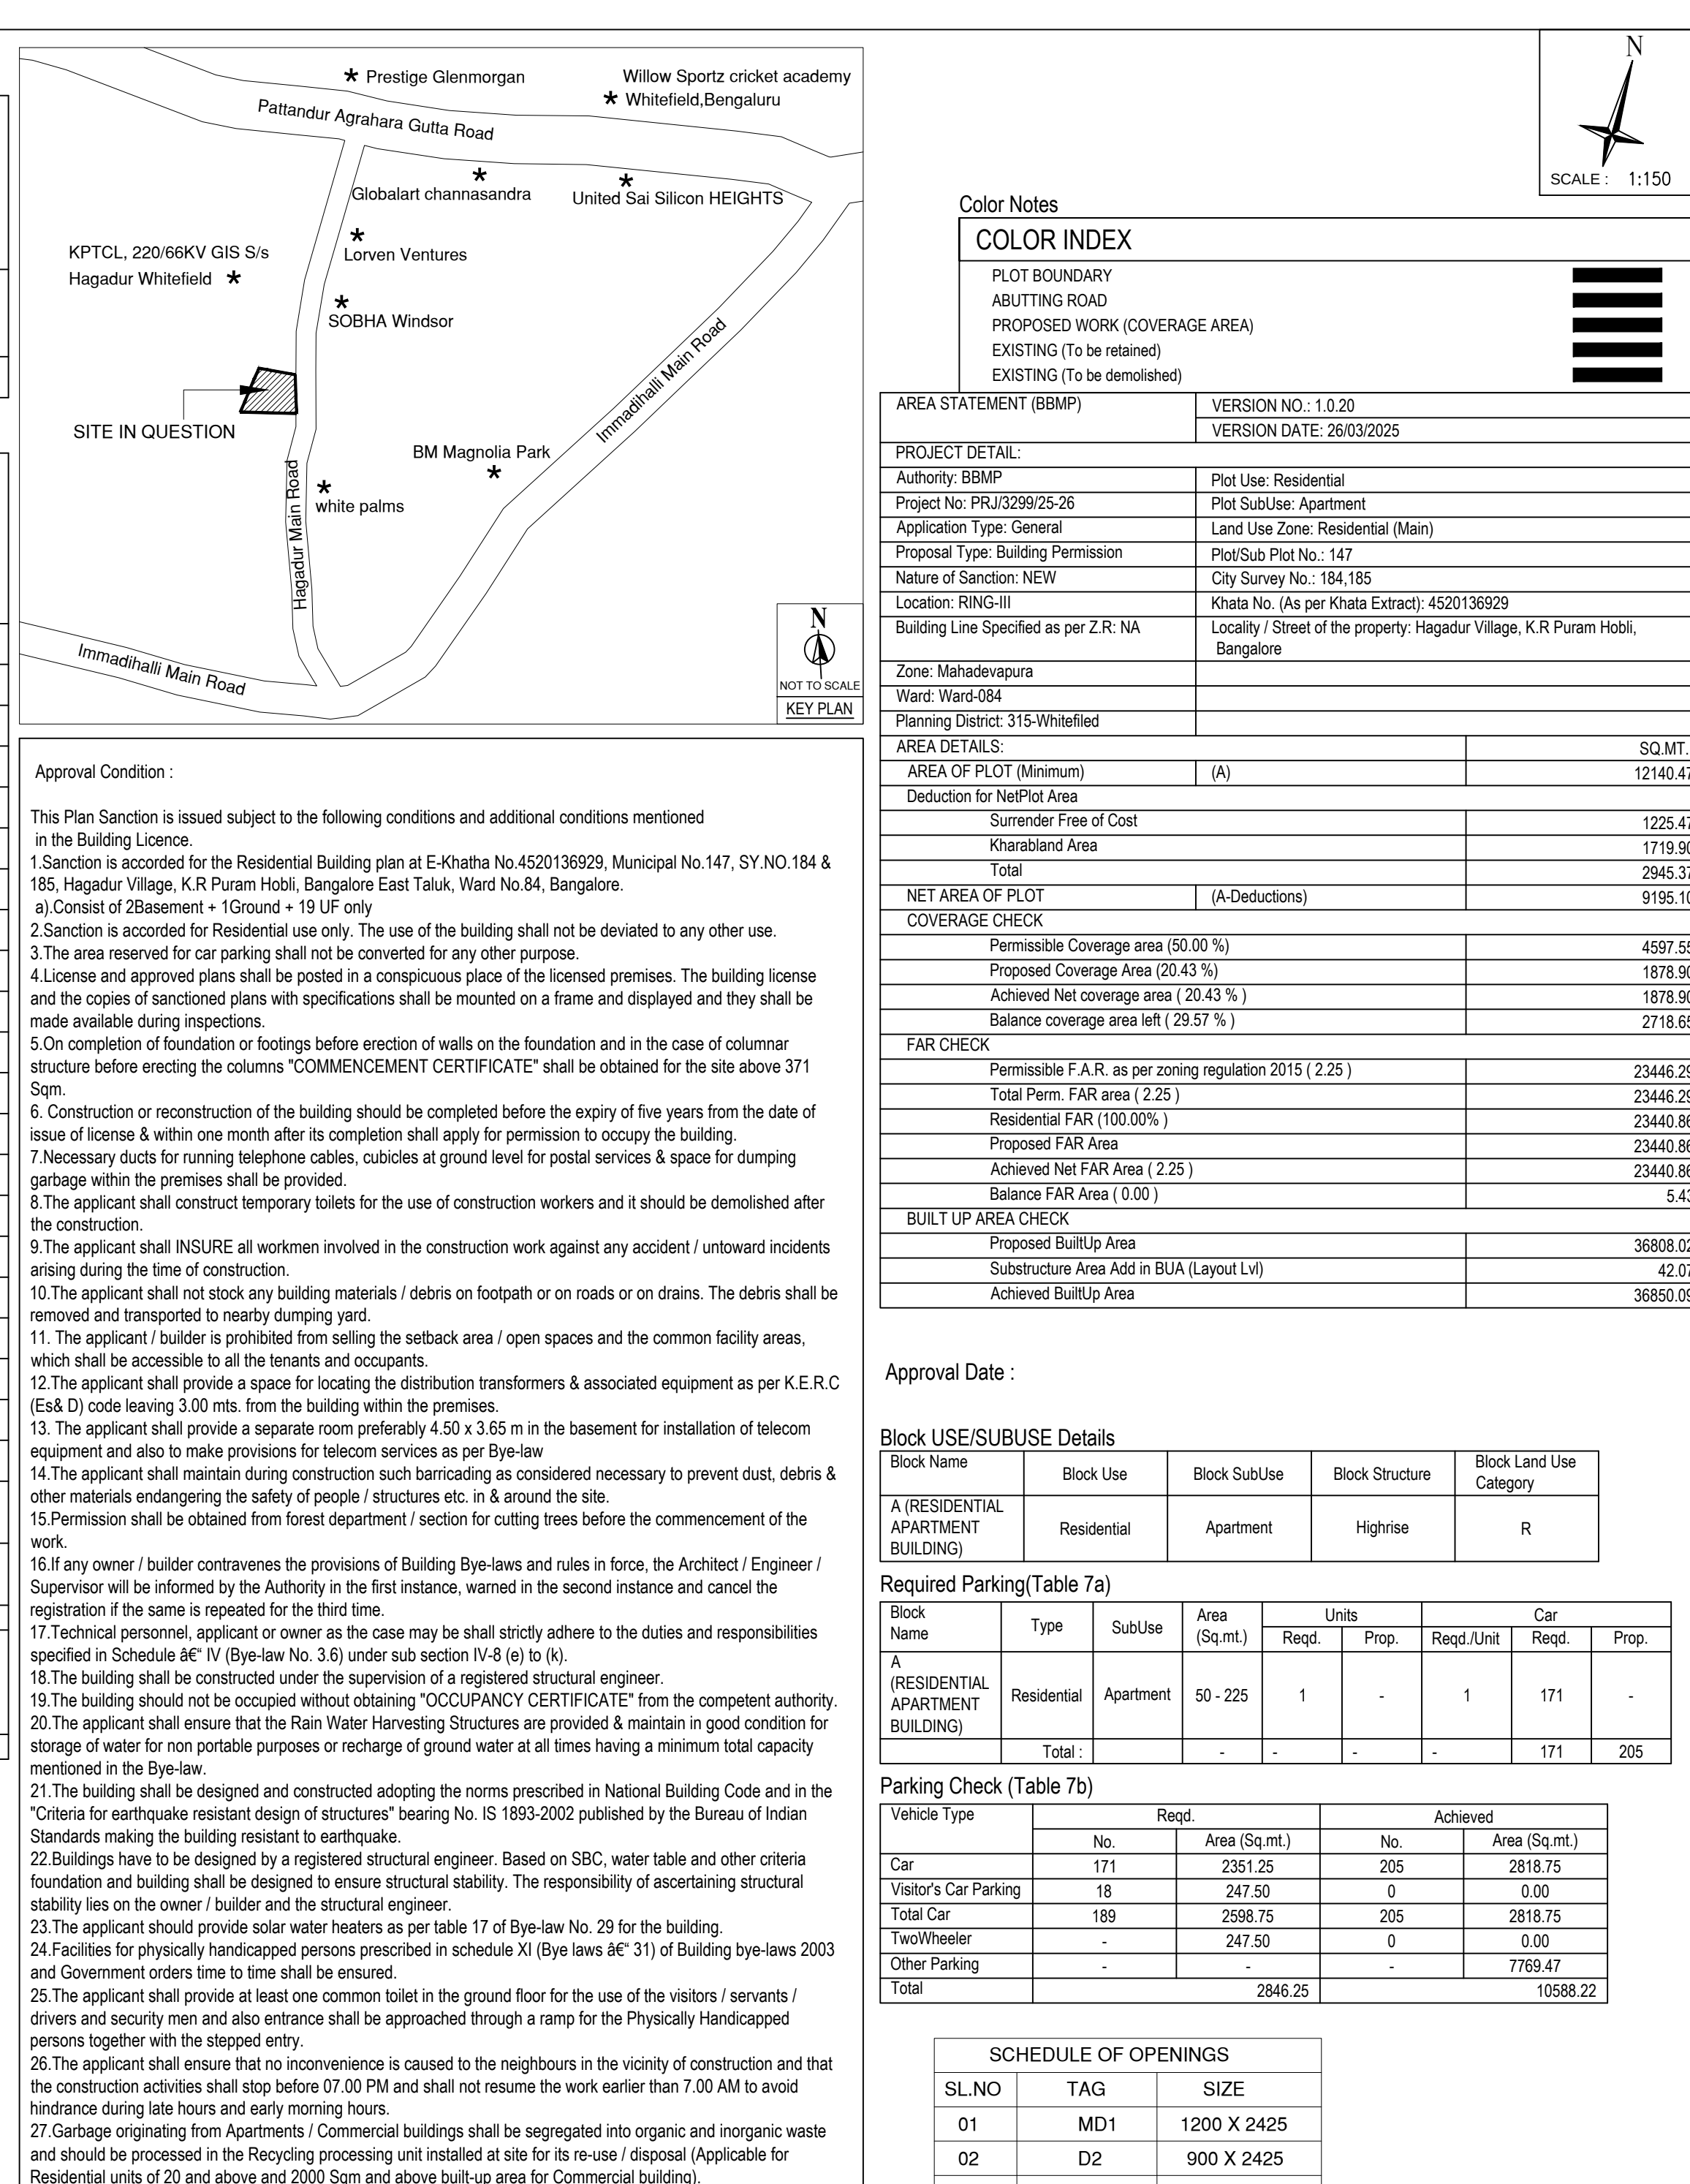

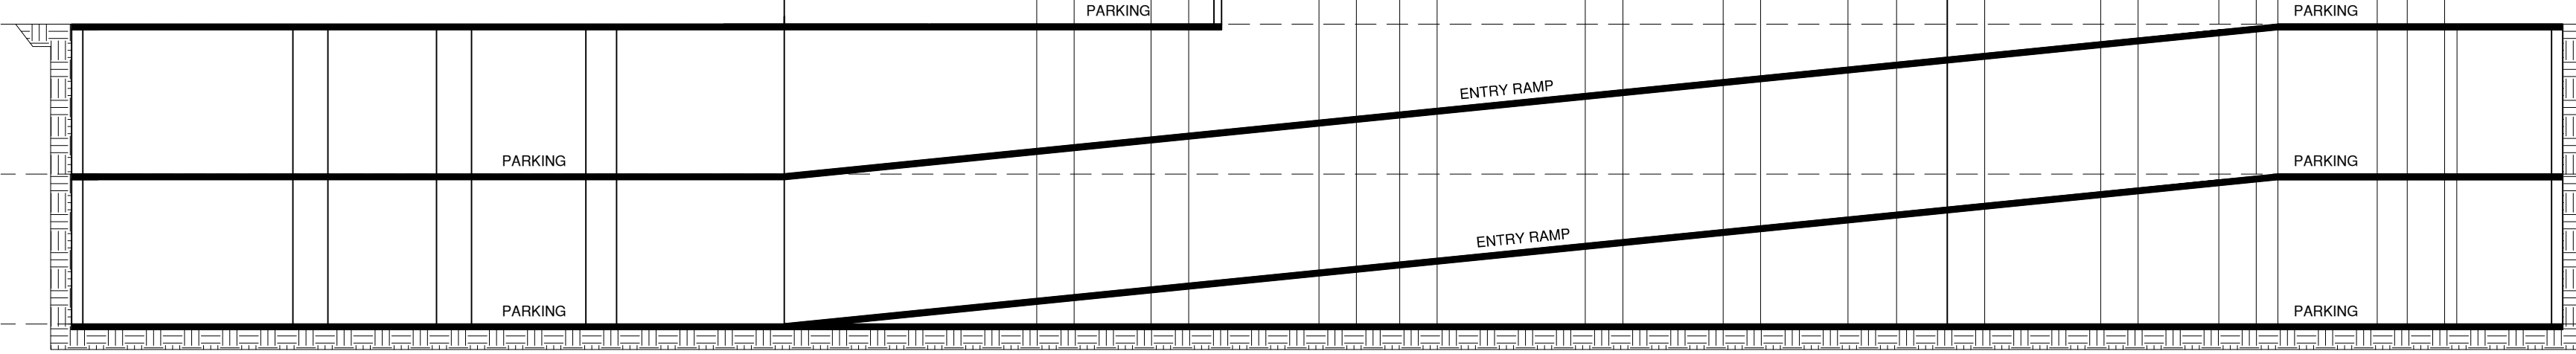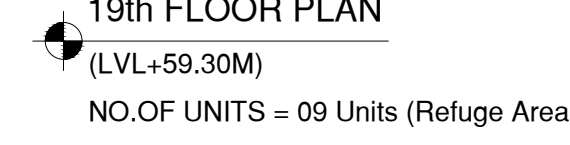

UserDefinedMetric (1500.00 x 900.00MM)

Block A (RESIDENTIAL APARTMENT BUILDING)												
Floor Name	Gross Built Area (sq.m)	Deductions From Gross BSA Area (sq.m)	Total Built Up Area (sq.m)	Deductions (Area in Sq.m)						Proposed FMR Area (sq.m)	Total FMR Area (sq.m)	Tenr (No.)
				Column	Staircase	Lift	LR Machine	Substructure	Ramp			
Terrace Floor	140.75	0.00	140.75	15.78	0.00	35.47	0.00	0.00	0.00	0.00	0.00	0.00

Approval Condition :

[illegible]


Approval Date :

Block USE/SUBUSE Details				
Block Name	Block Use	Block SubUse	Block Structure	Block Land Use Category
A (RESIDENTIAL APARTMENT BUILDING)	Residential	Apartment	Highrise	R

Block Name	Type	SubUse	Area (Sqmt.)	Units		Car		
				Reqd.	Prop.	Reqd./Unit	Reqd.	Prop.
A (RESIDENTIAL APARTMENT BUILDING)	Residential	Apartment	50 - 225	1	-	1	171	-
	Total :		-	-	-	-	171	205

Vehicle Type	Regd.		Achieved	
	No.	Area (Sq.m.)	No.	Area (Sq.m.)
Car	171	2351.25	205	2818.75
Visitor's Car/Parking	18	247.50	0	0.00
Total Car	189	2598.75	205	2818.75
TwoWheeler	-	247.50	0	0.00
Other Parking	-	-	-	7769.47
Total		2846.25		10588.22

SCHEDULE OF OPENINGS		
SLNO	TAG	SIZE
01	MD1	1200 X 2425
02	D2	900 X 2425
03	D3	750 X 2100
04	CD1	1250 X 2425
05	W1	1500 X 2150
06	W2	1200 X 2150
07	W3	1500 X 1500
08	W4	925 X 1500
09	V1	750 X 1300
10	V2	600 X 1300
11	FD1	2400 X 2425
12	FD2	2700 X 2425
13	FD3	1500 X 2425
14	FW1	2400 X 2425

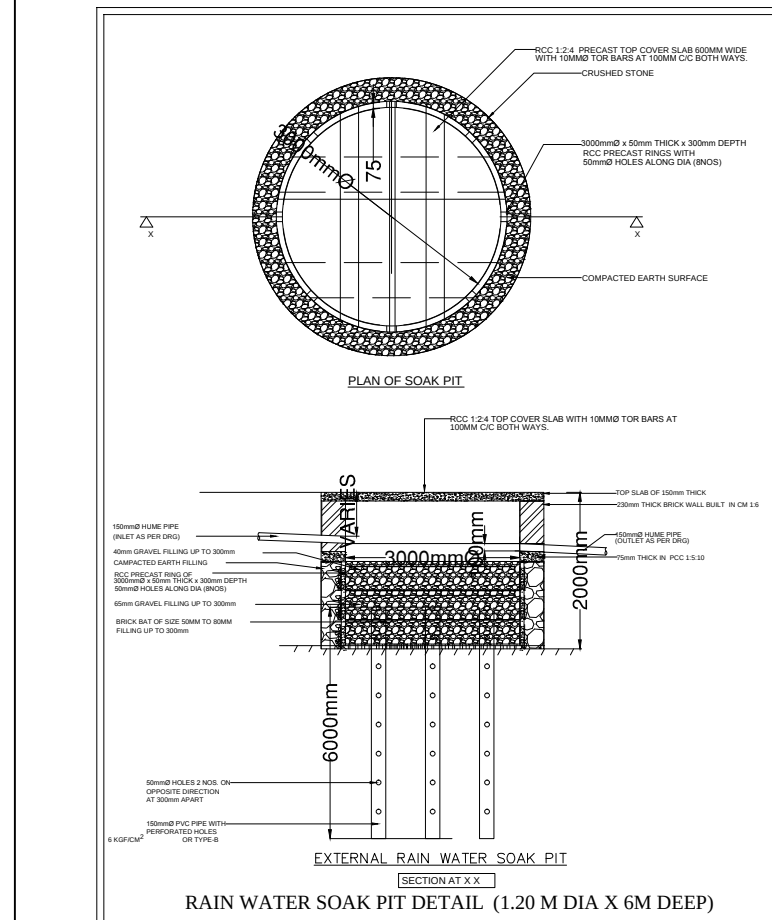

OWNER / GPA HOLDER'S
SIGNATURE


OWNER'S ADDRESS WITH ID
NUMBER & CONTACT NUMBER :
M/S ANKURAA HOMES REP BY PARTNER P. BALASUBRAMNYAM
Sy no. 3, Site No. 4/1, 3rd Floor, Whitefield, Bangalore.

ARCHITECT/ENGINEER
/SUPERVISOR'S SIGNATURE
Ganesh N
4032, 28th Cross, 17th Main Road, BSK 2nd Stage, Bangalore - 560070.
E-4289/17-18

PROJECT TITLE :
PROPOSED RESIDENTIAL APARTMENT BUILDING AT
E-KIATHA NO.4520136529, MUNICIPAL NO.147, SY.NO.184 & 185,
HAGADUR VILLAGE, K.R. PURAM HOBLI, BANGALORE EAST TALUK,
WARD NO.84, BANGALORE.

DRAWING TITLE : 19th FLOOR PLAN & SECTION

HO

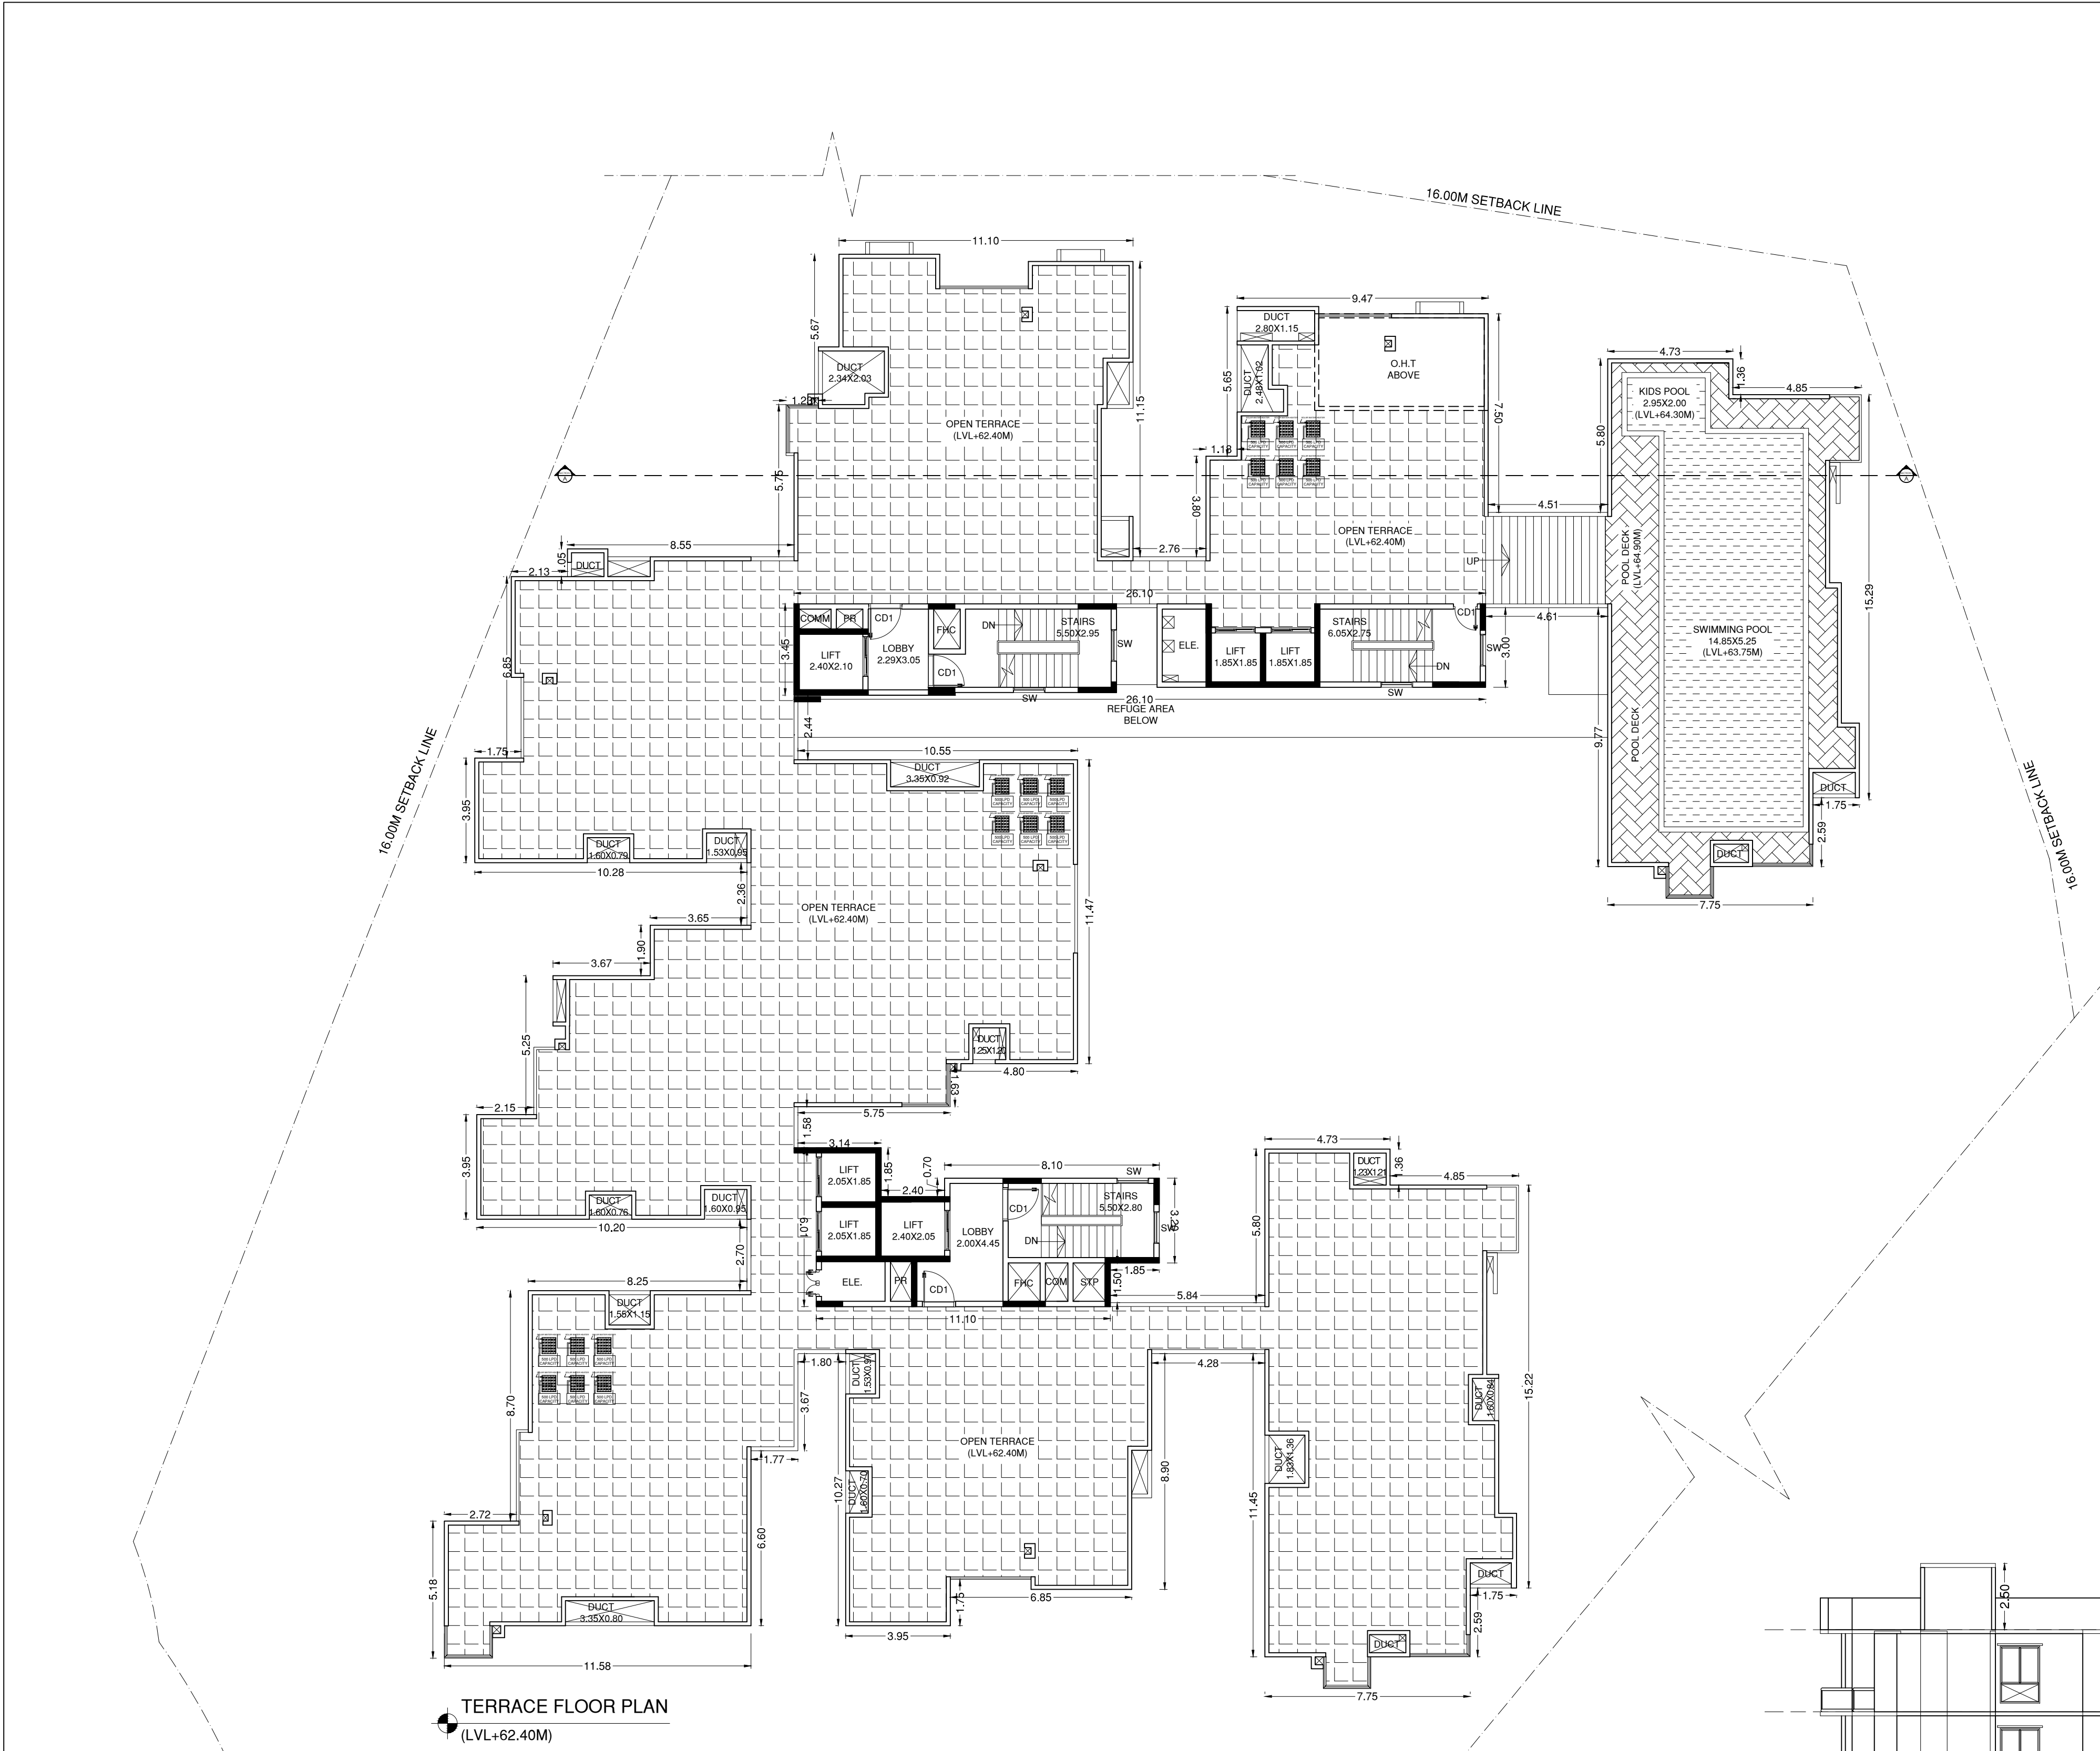

Block	No. of Same Bldg	Deductions From Gross BUA (Area in Sq.mt)	Total Built Up Area (Sq.mt)	Deductions (Area in Sq.mt)							Proposed FAR Area (Sq.mt)	Total FAR Area (Sq.mt)	Tent (No.)
				StarCase	LR Machine	SubStructure	Ramp	Refrige Area	Parking	Reel			
1. RESIDENTIAL APARTMENT BUILDING	1	37868.74	1060.72	36808.02	1607.66	536.58	35.47	2.85	589.88	60.99	10633.67	23440.83	171
Grand Total	1	37868.74	1060.72	36808.02	1607.66	536.58	35.47	2.85	589.88	60.99	10633.67	23440.83	171

Block A (RESIDENTIAL APARTMENT BUILDING)													
Floor Name	Gross Built Up Area	Deductions From Gross BUA (Area in Sq.mt)	Total Built Up Area (Sq.mt)	Deductions (Area in Sq.mt)							Proposed FAR Area (Sq.mt)	Total FAR Area (Sq.mt)	Tent (No.)
				StarCase	LR Machine	SubStructure	Ramp	Refrige Area	Parking	Reel			
Terrace	140.75	0.00	140.75	105.28	0.00	35.47	0.00	0.00	0.00	0.00	0.00	0.00	0.00
