




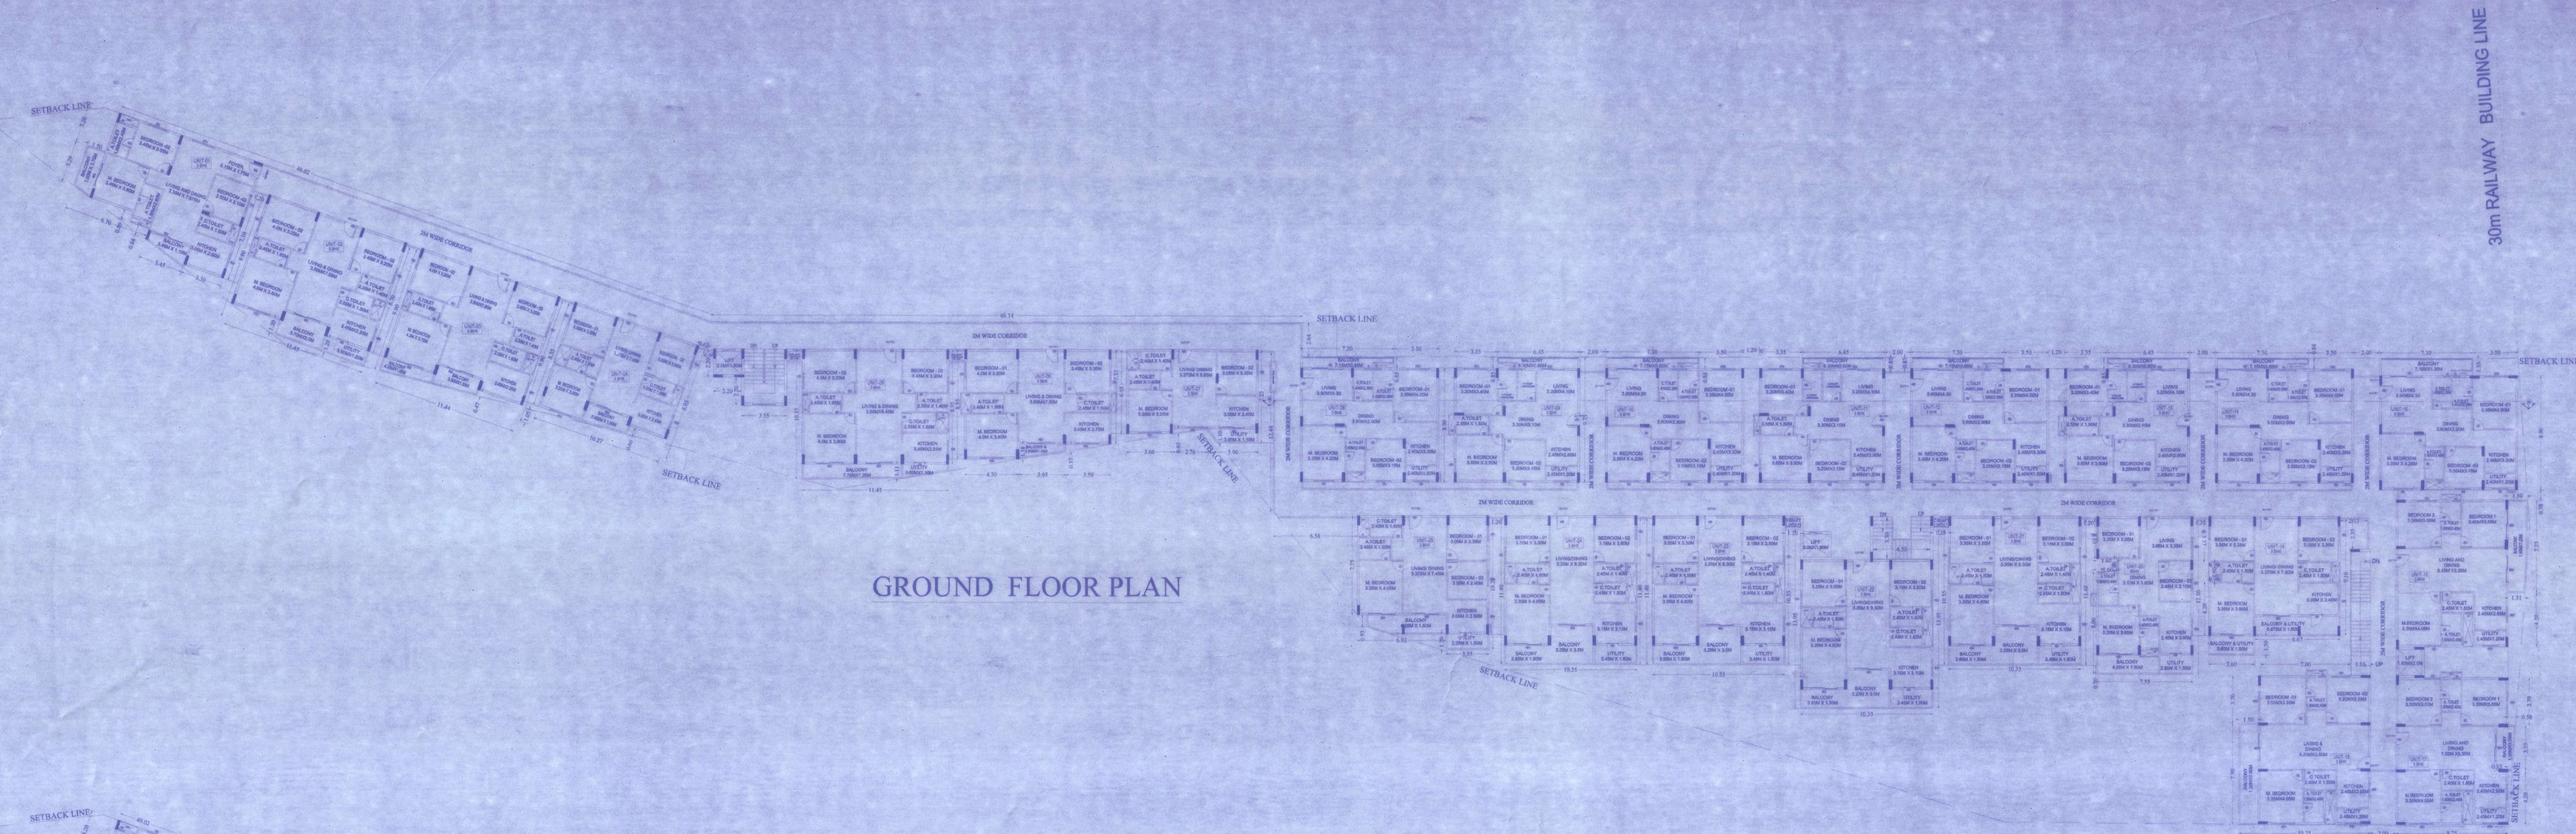


GROUND FLOOR PLAN

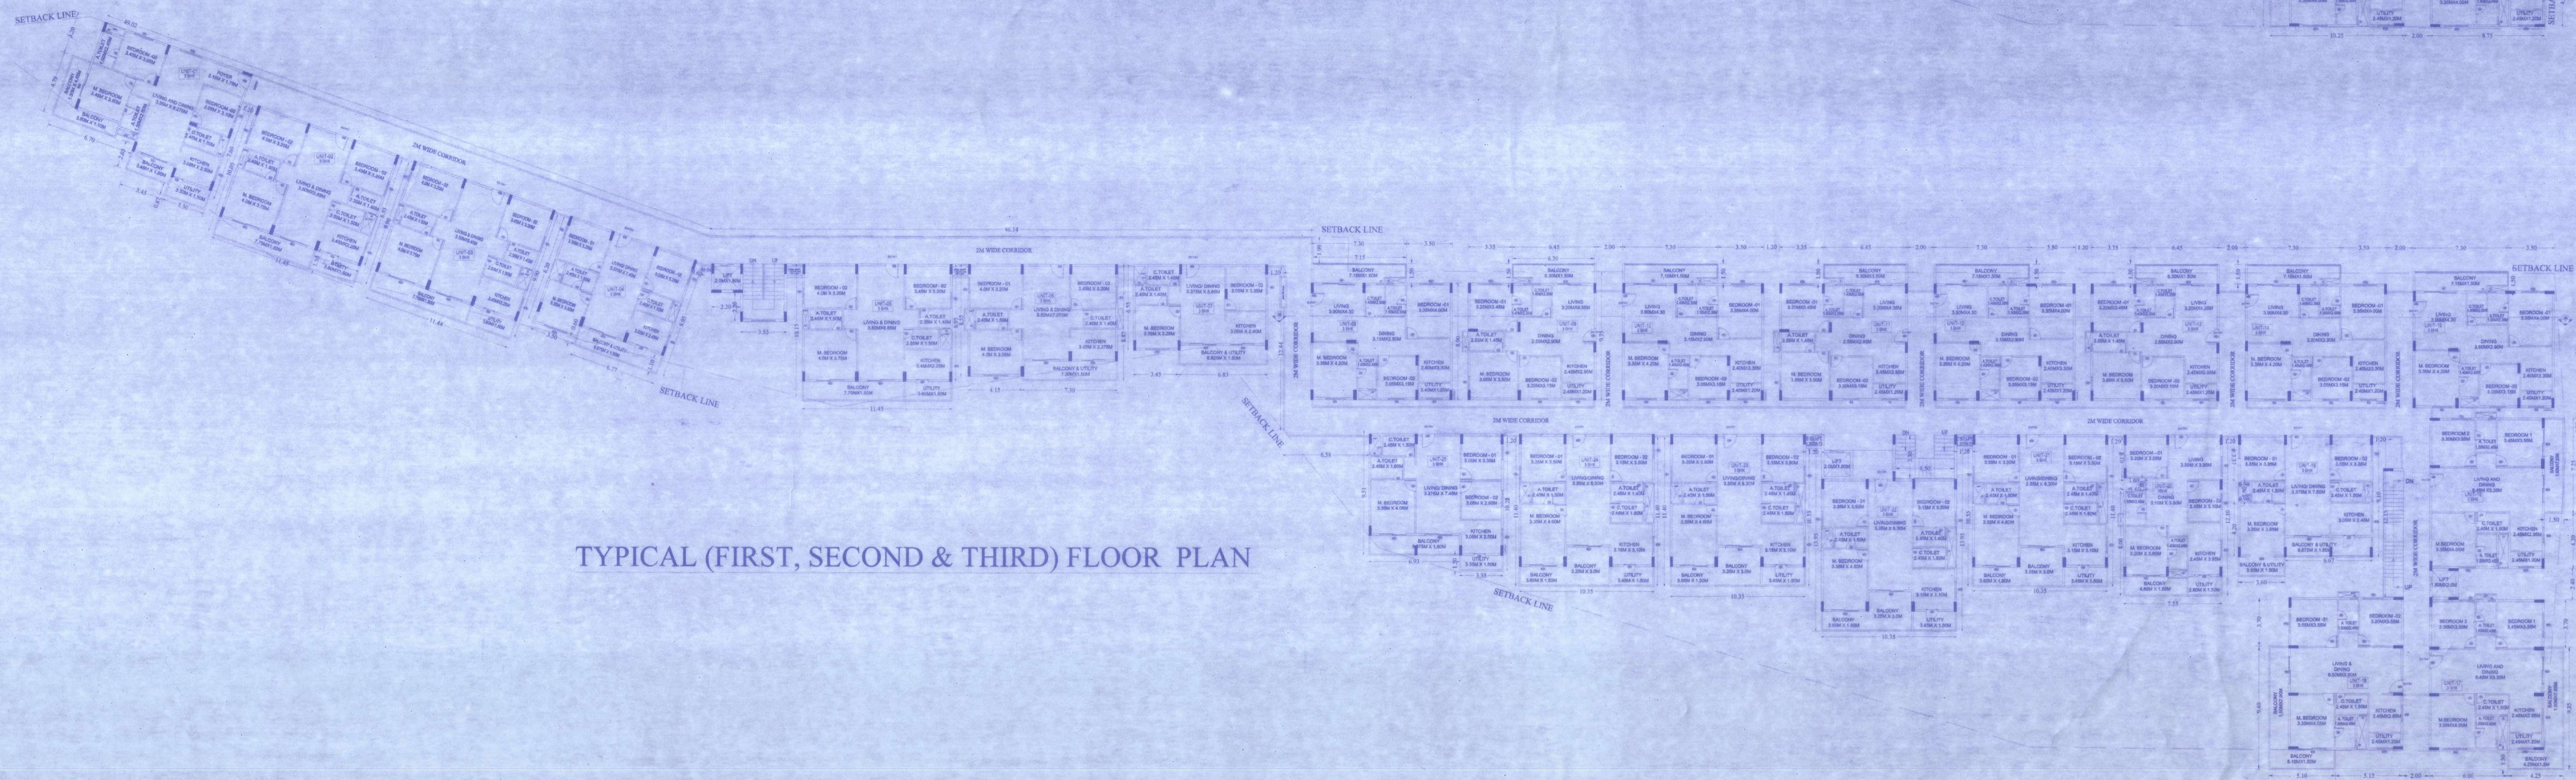

TYPICAL (FIRST, SECOND & THIRD) FLOOR PLAN

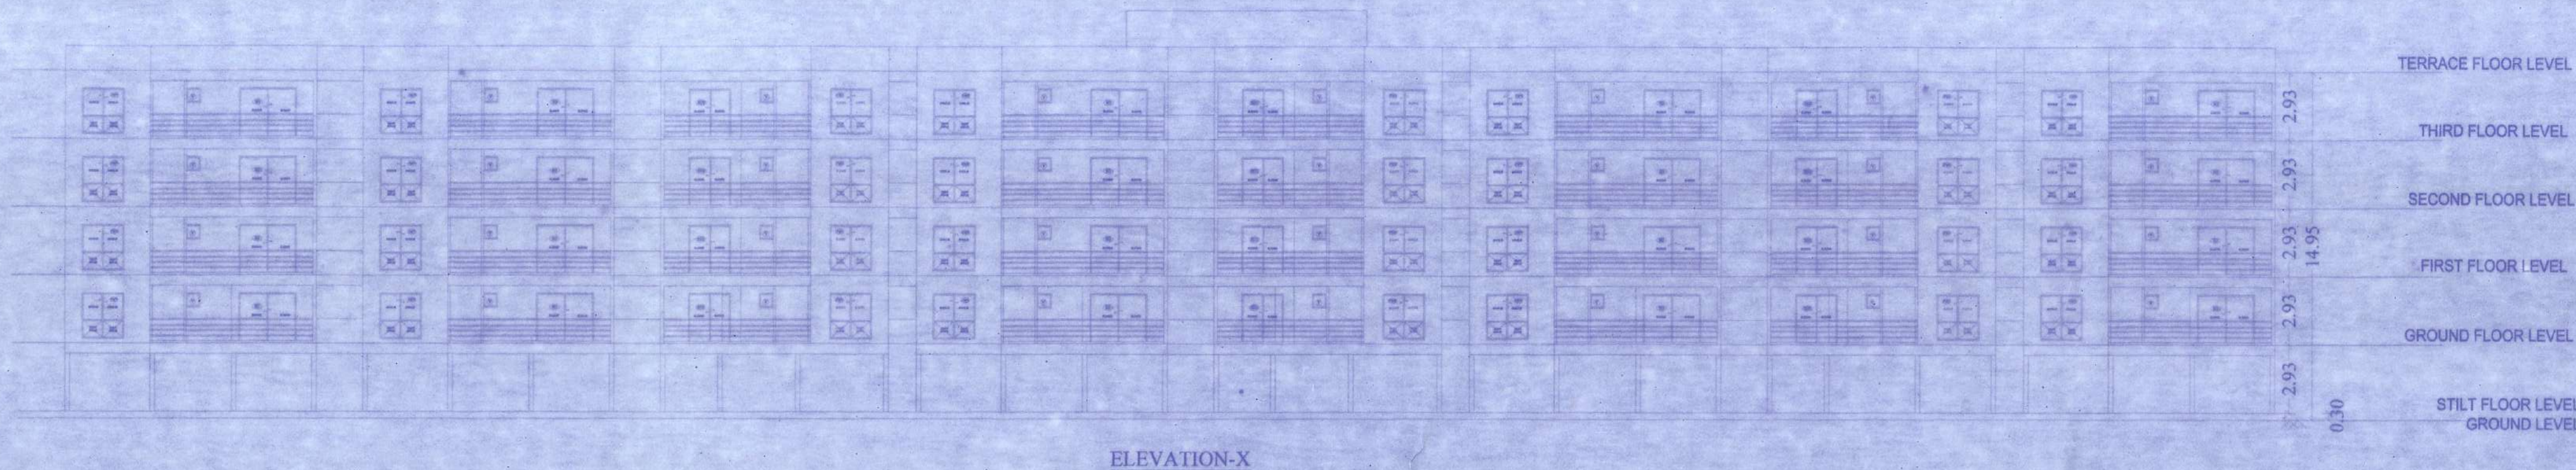

ELEVATION-X

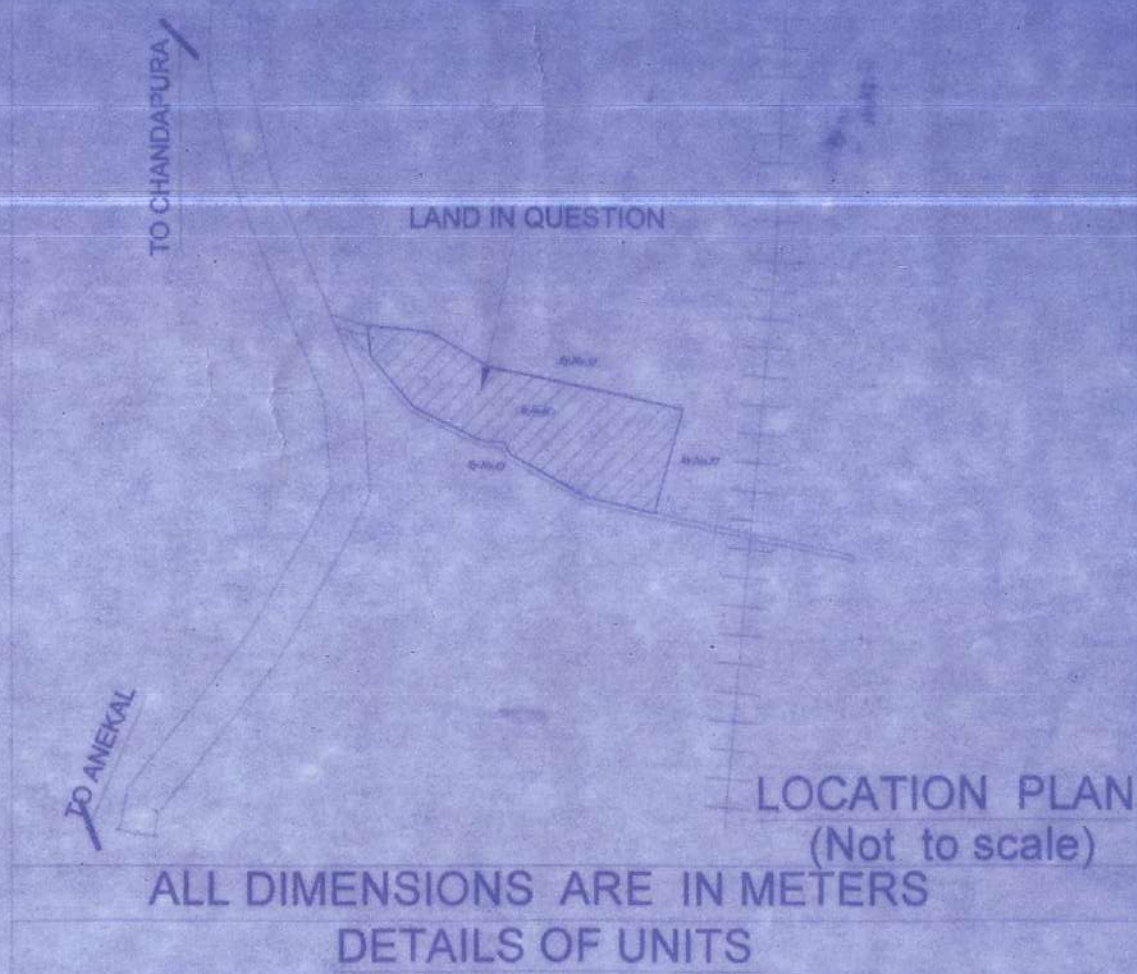

ALL DIMENSIONS ARE IN METERS

S.No.	NAME	AREA IN SQ.M	No OF UNITS	UNIT Nos.
GROUND FLOOR				
01	2BHK	> 50 SQ.M	01 Nos.	7
02	3BHK	> 50 SQ.M	24 Nos.	1 to 6 8 to 25

TOTAL		25 Nos.
TYPICAL FLOOR(1st, 2nd & 3rd)		
01	2BHK	> 50 SQ.M
02	3BHK	> 50 SQ.M

TOTAL		75 Nos.
SCHEDULE OF OPENINGS		
TYPE	DESCRIPTION	SIZE
MD	MAIN DOOR	1.05 x 2.10
D	DOOR	0.90 x 2.10
D1	DOOR	0.75 x 2.10
SD	SLIDING DOOR	1.80 x 2.10
SD	SLIDING DOOR	2.40 x 2.10
W	WINDOWS	1.80 x 1.20
W1	WINDOWS	1.50 x 1.20
W3	WINDOWS	1.20 x 1.20
KW	KITCHEN WINDOW	1.20 x 1.20
V	VENTILATOR	0.60 x 0.60

LAND USE ANALYSIS		
Total Area - 03Acres 19 Guntas (14062.63 Sq.m)		
LAND USE	AREA IN Sq.m	%
RESIDENTIAL AREA	6954.76	49.46
ROAD AREA	9.09	0.06
PARK BUFFER	7098.78	50.48
TOTAL	14062.63	100.00

BUILT UP AREA STATEMENT (IN SQ.M)									
S.No.	FLOOR	1	2	3	4	5	6	7	8
		GROSS BUILT UP AREA		NET BUILT UP AREA		TOTAL BUILT UP AREA		TOTAL BUILT UP AREA	
		GROSS BUILT UP AREA		NET BUILT UP AREA		TOTAL BUILT UP AREA		TOTAL BUILT UP AREA	
		DUCTS		LIFT		PARKING ROOM			
1	6th	3435.57	3435.57	10.00	3165.44			3176.34	289.73
2	Ground	3122.44	65.40	3057.04	15.80			3072.80	26.25
3	1st	2112.41	68.48	2043.93	10.83			2112.67	10.00
4	2nd	2112.41	68.48	2043.93	10.83			2112.67	10.00
5	3rd	3216.84	68.48	3150.47	10.83			3161.30	15.77
6	Veranda	55.76		55.76		23.00		78.76	0.73
Grand Total		10209.99	199.82	10010.17	50.63	2145.45	0.00	12255.64	58.99
GROSS BUILT UP AREA									
BUILT UP AREA									
NET BUILT UP AREA									
TOTAL BUILT UP AREA									
TOTAL BUILT UP AREA									