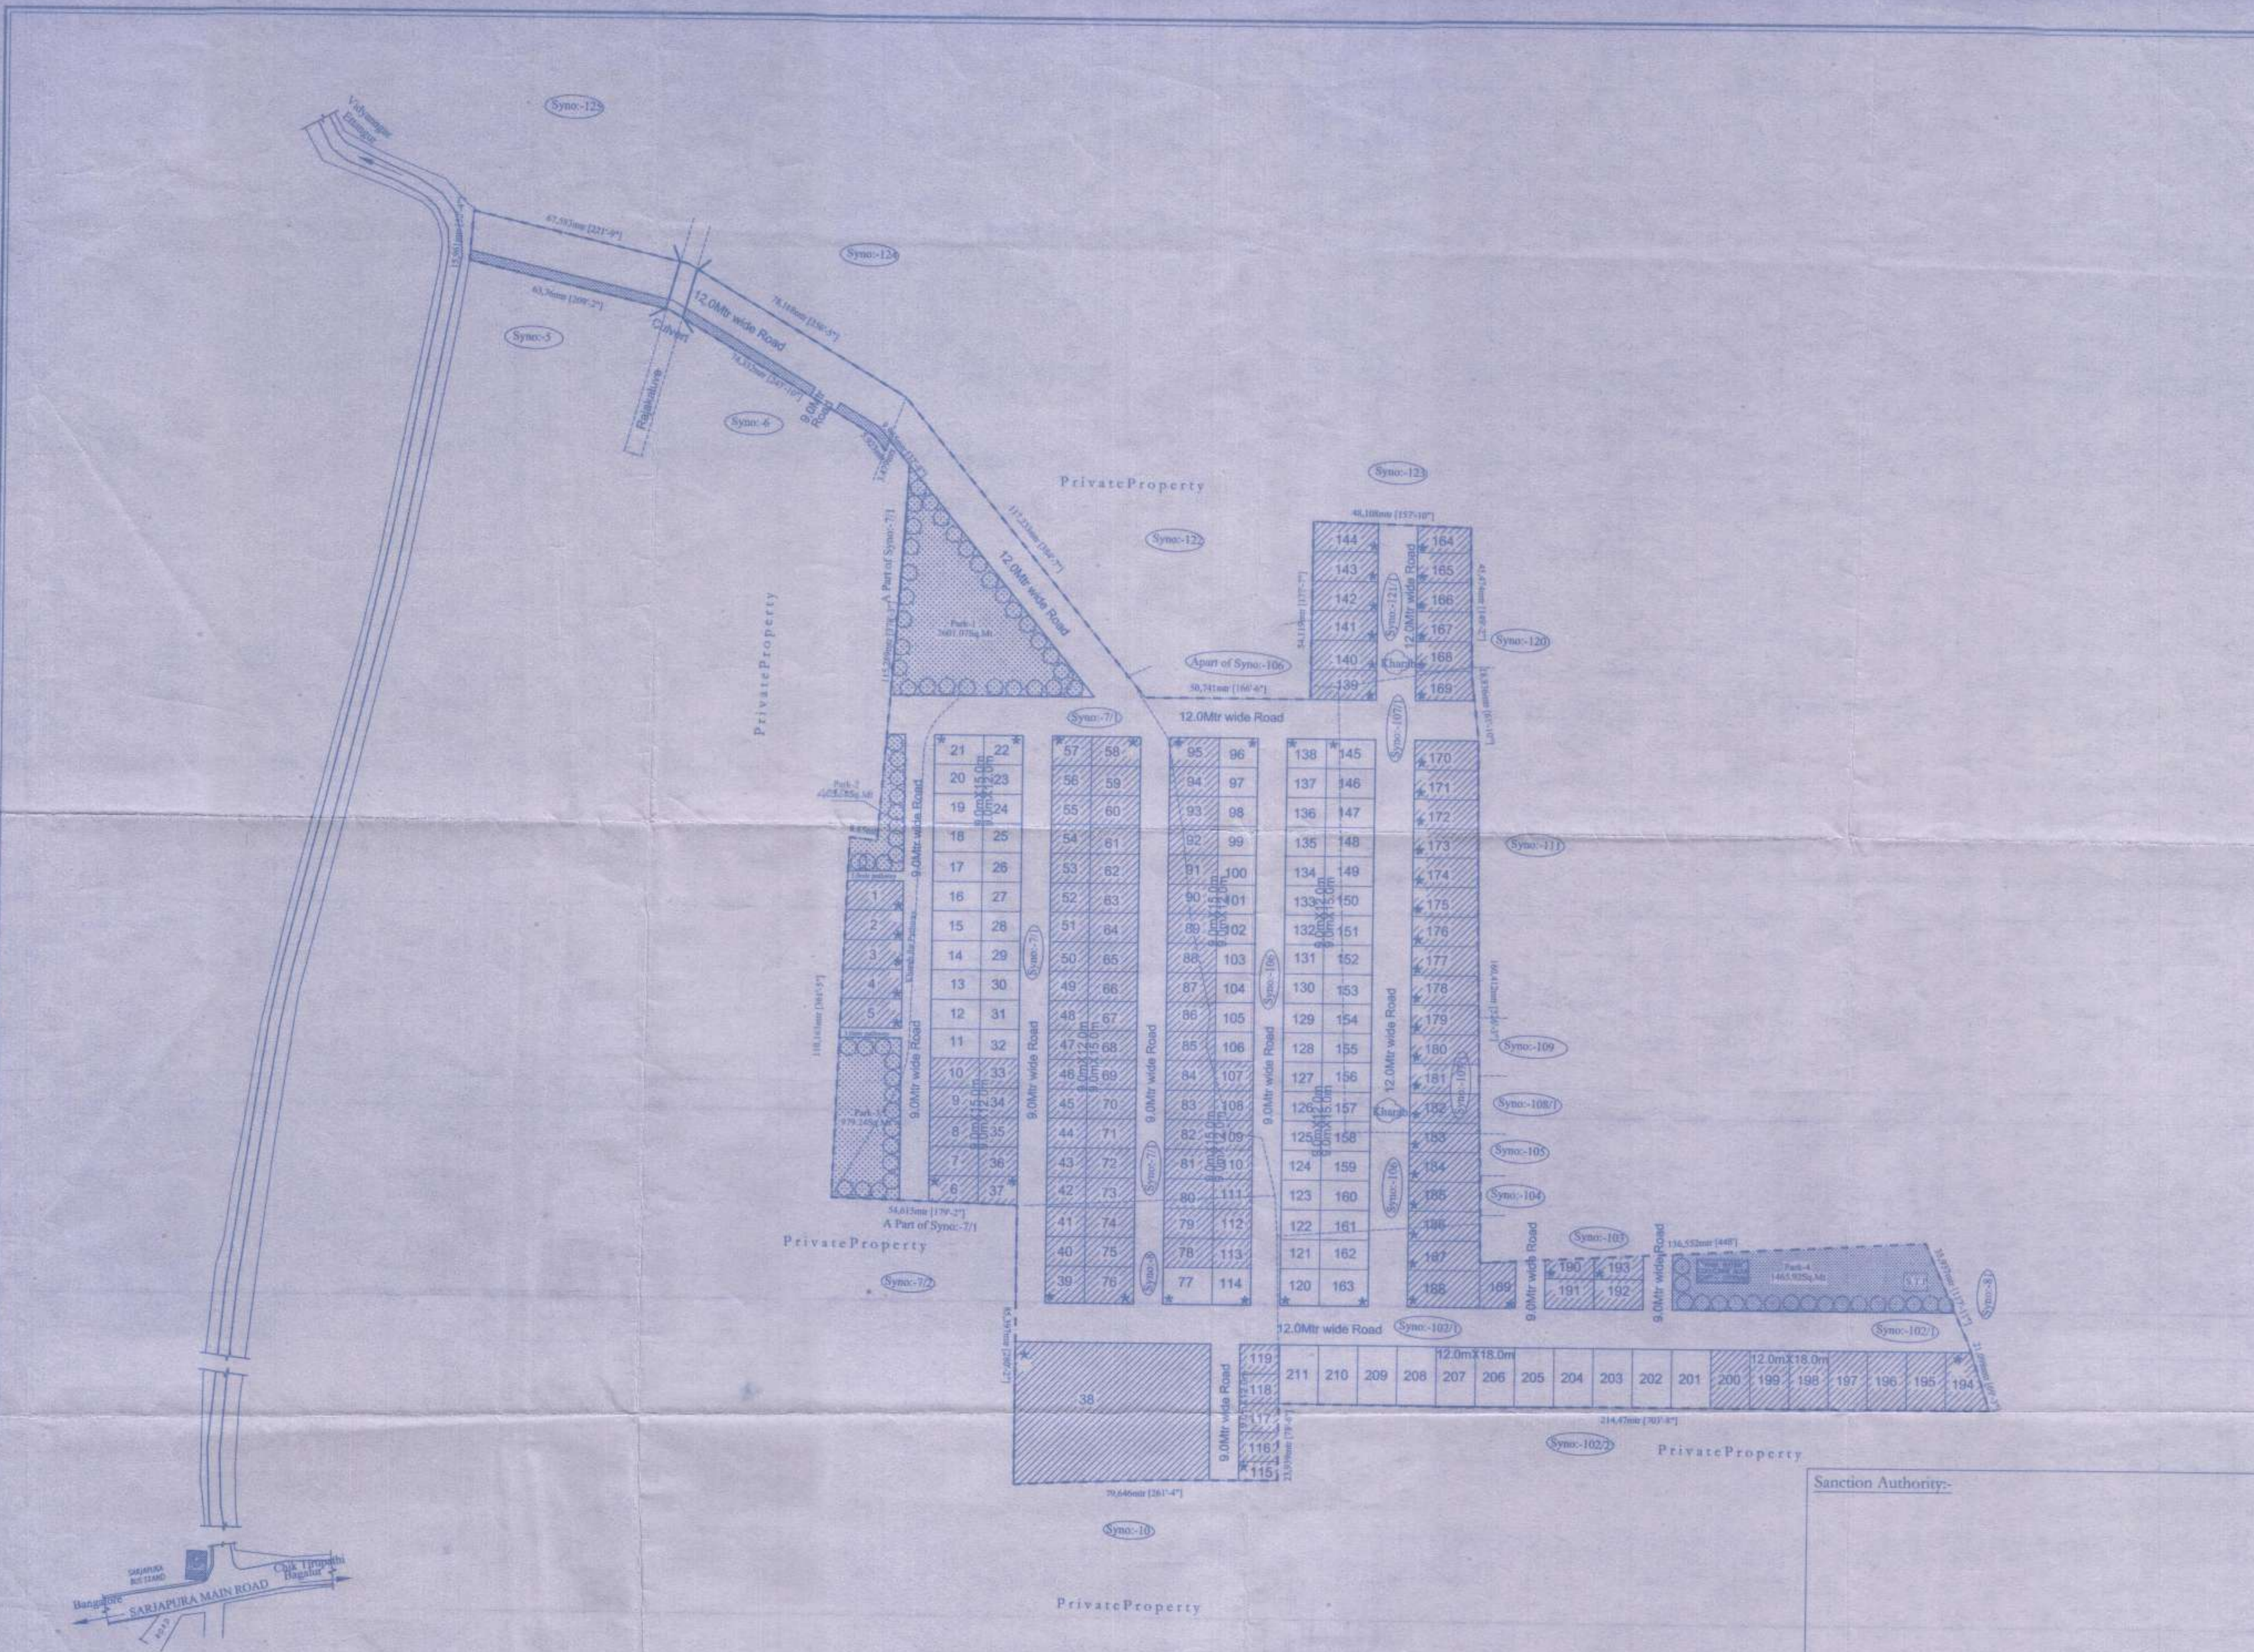

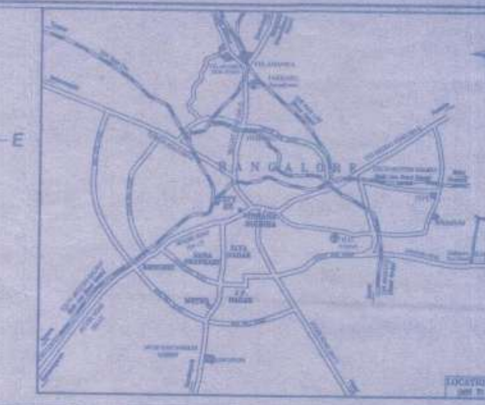

40%OF THE SITES RELEASED FOR REGISTRATION			
Sl.No	Dimensions	Site Numbers	No of sites
1	9.0m X15.0m	[illegible]	27
2	9.0m X12.0m	[illegible]	37
3	12.0m X18.0m	201,202,203,204,205,206,207,208,209,210,211	11
4	Odd	[illegible]	9
		TOTAL	84

60% OF THE SITES RETAINED WITH ANEKAL PLANING AUTHORITY			
Sl.No	Dimensions	Site Numbers	No of sites
1	9.0m X 15.0m	[illegible]	40
2	9.0m X 12.0m	[illegible]	32
3	12.0m X18.0m	195,196,197,198,199,200	6
4	Odd	[illegible]	49
		TOTAL	127

Syno	Total Land		Karab details		Remaining Land	
	Acres	Guntas	Acres	Guntas	Acres	Guntas
Sy No:-5	00	10.50	00	00	00	10.50
Sy No:-6	00	10.75	00	06	00	10.75
Sy No:-7/1	05	01.25	00	05	04	36.25
Sy No:-8	01	30	00	00	01	30
Sy No:-102/1	02	20	00	00	02	20
Sy No:-106	02	01	00	00	02	01
Sy No:-107	01	18	00	01	01	17
Sy No:-121/1	00	24	00	01	00	23
Total	13	35.50	00	07	13	28.50

LAND - USE ANALYSIS

Extent:-55492.05SqMt/597316.50Sft
Acres=13 Guntas=28.50

Sl.No	LAND USE	Sqmt	Percentage
1	Residential	30509.53	54.98%
2	Park	5455.75	10.01%
3	Road	19427.77	35.01%
	TOTAL	55493.05	100.00%

Sl.No	Dimensions	No of Sites
1	12.00 X 18.00	17
2	9.00 X 15.00	67
3	9.00 X 12.00	69
4	Odd Sites	58
	Total	211

Park/Open Space Details

Sl.No	Description	Area in Sqmt
1	Park - 1	2601.07
2	Park - 2	409.52
3	Park - 3	979.24
4	Park - 4	1465.92
Total Park Area		5455.75

TITLE	Proposed Residential layout Plan of Sy No: 7/1, 8,102/,106,107,121/1,5 &6 at Sarjapura Village,Sarajapura Hobli,Anekal Taluk, Bangalore Total Area Measuring : Acres=13 Guntas=28.50
G.P.A Holders	M/s Manar Developers Pvt Ltd., No:-1210,IAS Officers Colony,16thMain, BTM 2nd Stage Bangalore-76
SCALE:-	1:1000 [1Cm=10Mtr]
REG NO:-	BCC/BL/A-3-23-1028

CONSULTANTS:-
GEO - METAGE CONSULTANTS
26, 2ND MAIN ROAD, 2ND STAGE,
2ND PHASE, SERVICE ROAD, WEST OF
CHORD ROAD, MANJUNATHNAGAR,
BANGALORE- 560010