


RESIDENTIAL DEVELOPMENT PLAN AREA STATEMENT IN Sqm			
		TOTAL SITE AREA	= 8548.86
		KHARAB AREA	= 657.60
		NET AREA (EXCLUDING KHARAB)	= 7891.26
		ROAD WIDENING AREA	= 200.06
		NET AREA FOR DEVELOPMENT	= 7691.20
Sl No	PARTICULARS	AS PER ZR	AS PER PLAN
1.	PARK & OPEN SPACE		1183.64 sqm
2.	SITE AREA CONSIDER FOR FAR		7891.26
3.	SITE AREA CONSIDER FOR COVERAGE		6507.56
4.	FAR	2.25 (17755.34)	17696.68/7891.26 = 2.24
6.	COVERAGE	50%	1878.51/6507.56 =28.86%
7.	HEIGHT OF THE BUILDING		36.1m
8.	NO OF FLOORS		2B.F+G.F+10 UPPER FLOORS
9.	SETBACK	12 m	12 m
10.	TOTAL NO OF UNITS		114 Units
11.	CAR PARKING REQUIRED UNITS MORE THAN 50 Sqm LESS THAN 225 Sqm (114 Units). = 114 10% OF VISITORS CAR PARKING = 12 TOTAL PARKING REQUIRED = 126		CAR PARKING PROVIDED: TOWER 1 & 2: BASEMENT CAR PARKING-199
12.	PROPOSED TREES [FAR Area (17696.68)/240 sqm]=73.7	TOTAL NO. OF TREES = 74 TREES	

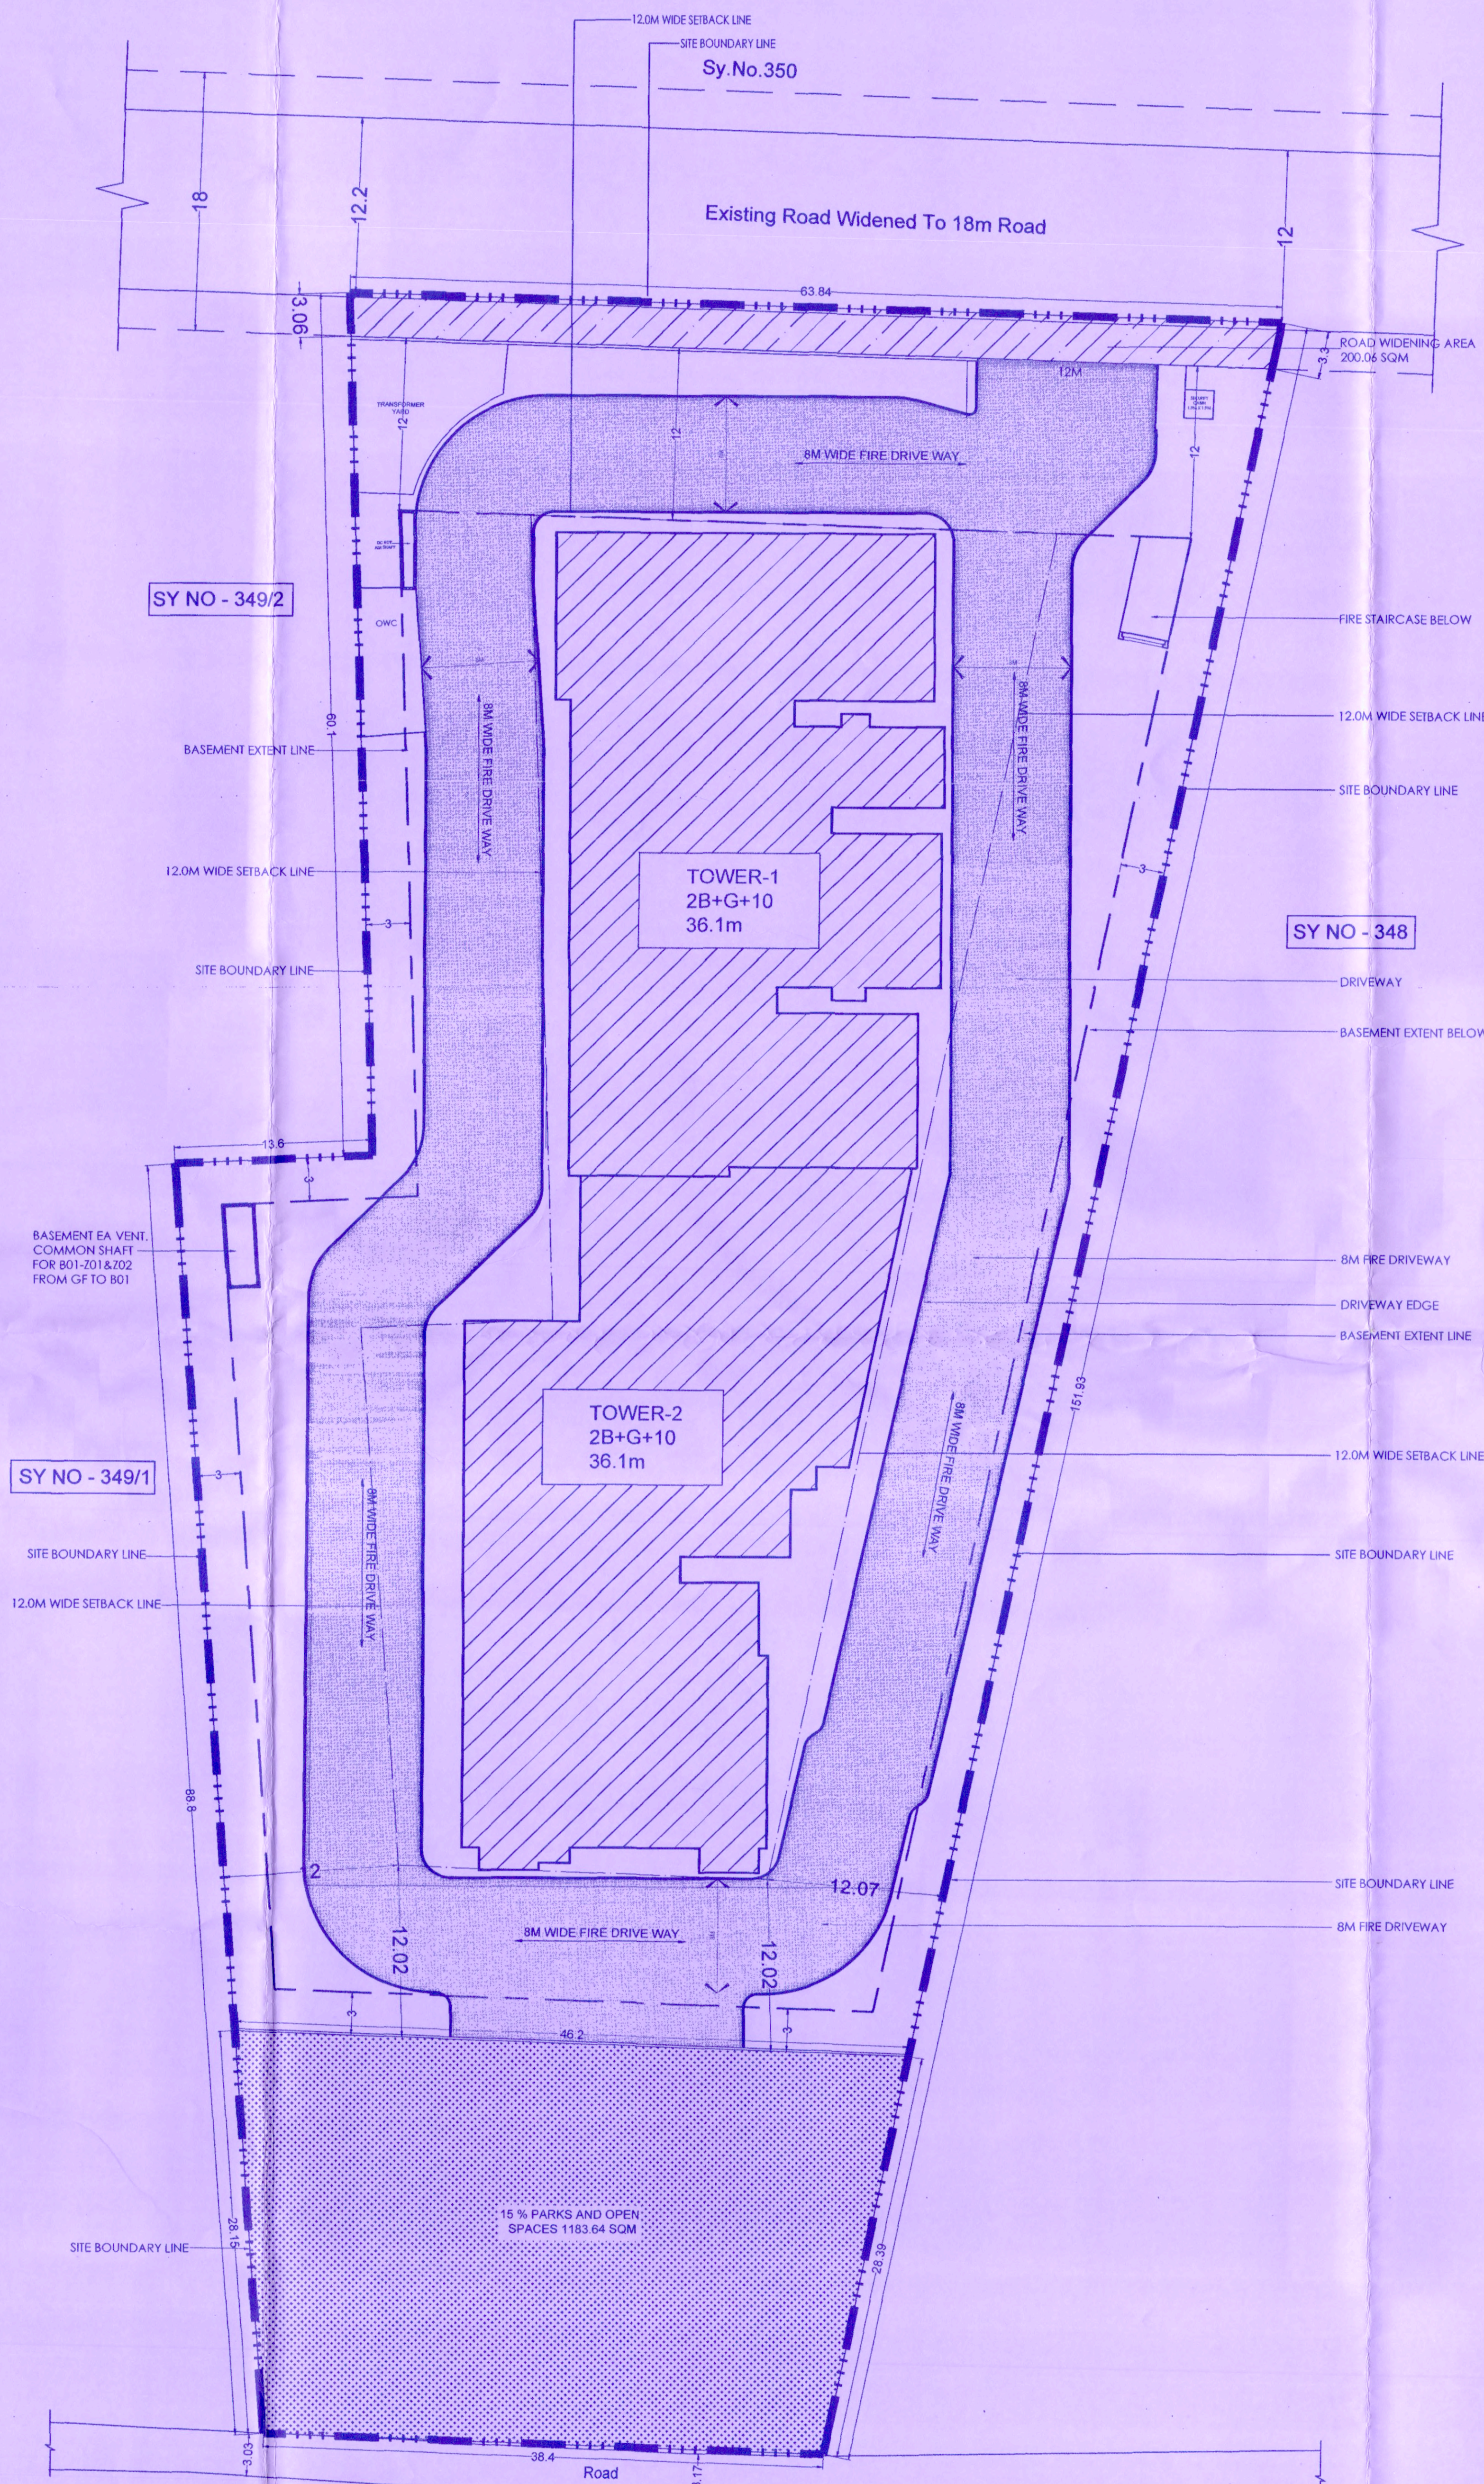



[illegible][illegible]

ಸಂಖ್ಯೆ/ಆ- 2 /ಕಾ- 3 /ಲು / 4 / 2026 2027
ಬೆಂಗಳೂರು ಅಭಿವೃದ್ಧಿ ಪ್ರಾಧಿಕಾರ, ಬೆಂಗಳೂರು ನಗರ
ನೀಡಿದವ ಮಂಜೂರಾಯು ಎರಡು ವರ್ಷಗಳ ಅವಧಿಗೆ
(ದಿನಾಂಕ: 08/05/2026 ರಿಂದ 7/5/2028 ರವರೆಗೆ)
ಮಾತ್ರ ಮನಸ್ತ ಪಡೆದಿರುತ್ತದೆ.

ನಾಂ: 08/05/2026
ಬೆಂಗಳೂರು ಅಭಿವೃದ್ಧಿ ಪ್ರಾಧಿಕಾರ
ಬೆಂಗಳೂರು
ಕೆ.ಎಸ್.ಎಸ್.

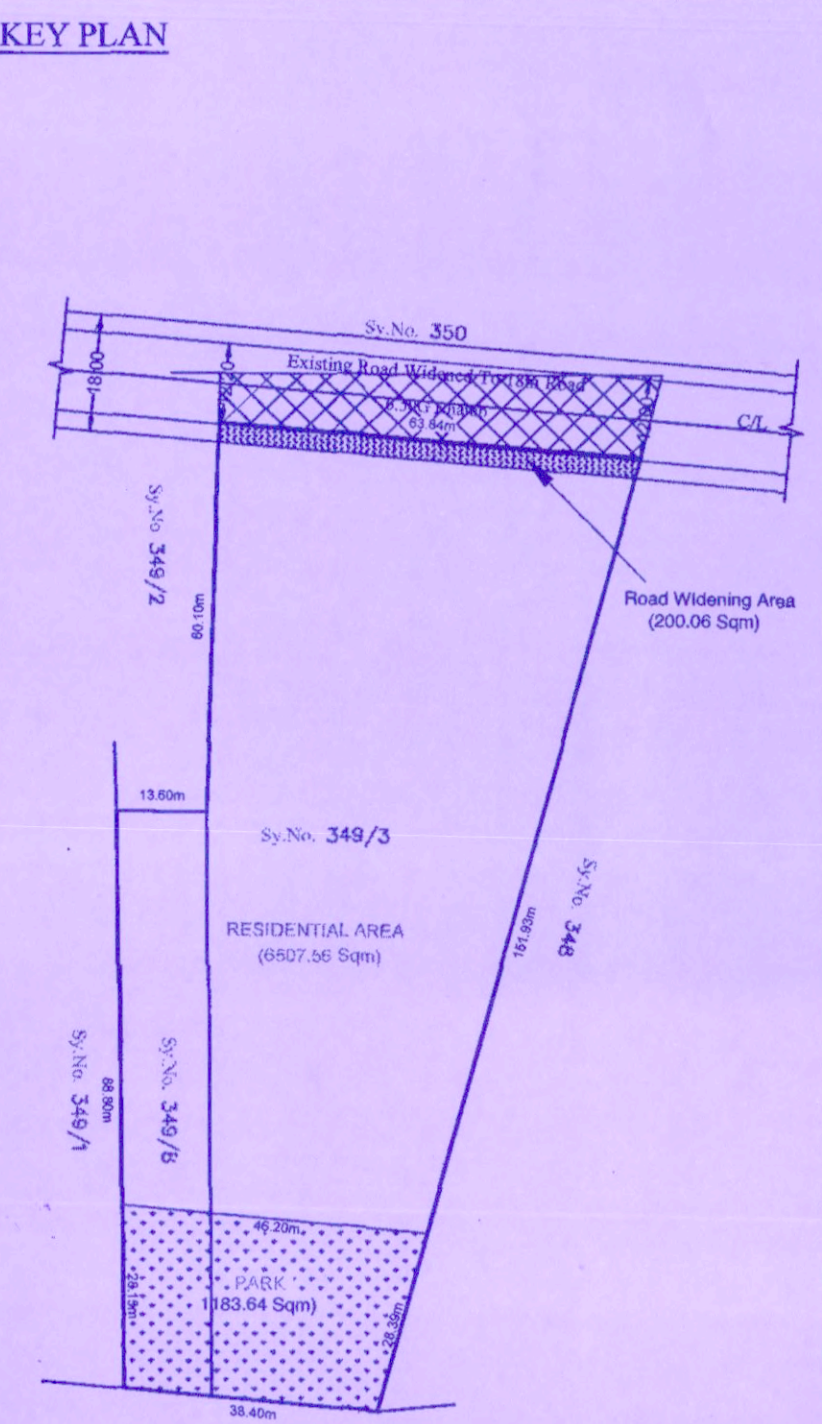

LEGEND	
SITE BOUNDARY	
SETBACK	
BASEMENT	
PARKS AND OPEN SPACES	
FIRE DRIVEWAY	
ROAD WIDENING AREA	

ALL DIMENSIONS ARE IN METERS (m)

OWNER'S SIGNATURE _____

SAMBHAV BULOKE REALTY LLP

ARCHITECT'S SIGNATURE _____

IDENTIFY NAME

Synos 349/3 & 349/8
Bettahalsuru village,
Yelahanka Taluk,
Bangalore Urban Dist.


SANCTION DRAFT
CONFIDENTIAL

ORIENTATION	SCALE
N	1000

1:250

CONSULTANTS

Design T

100

SANCTIONING

Sanctioning